


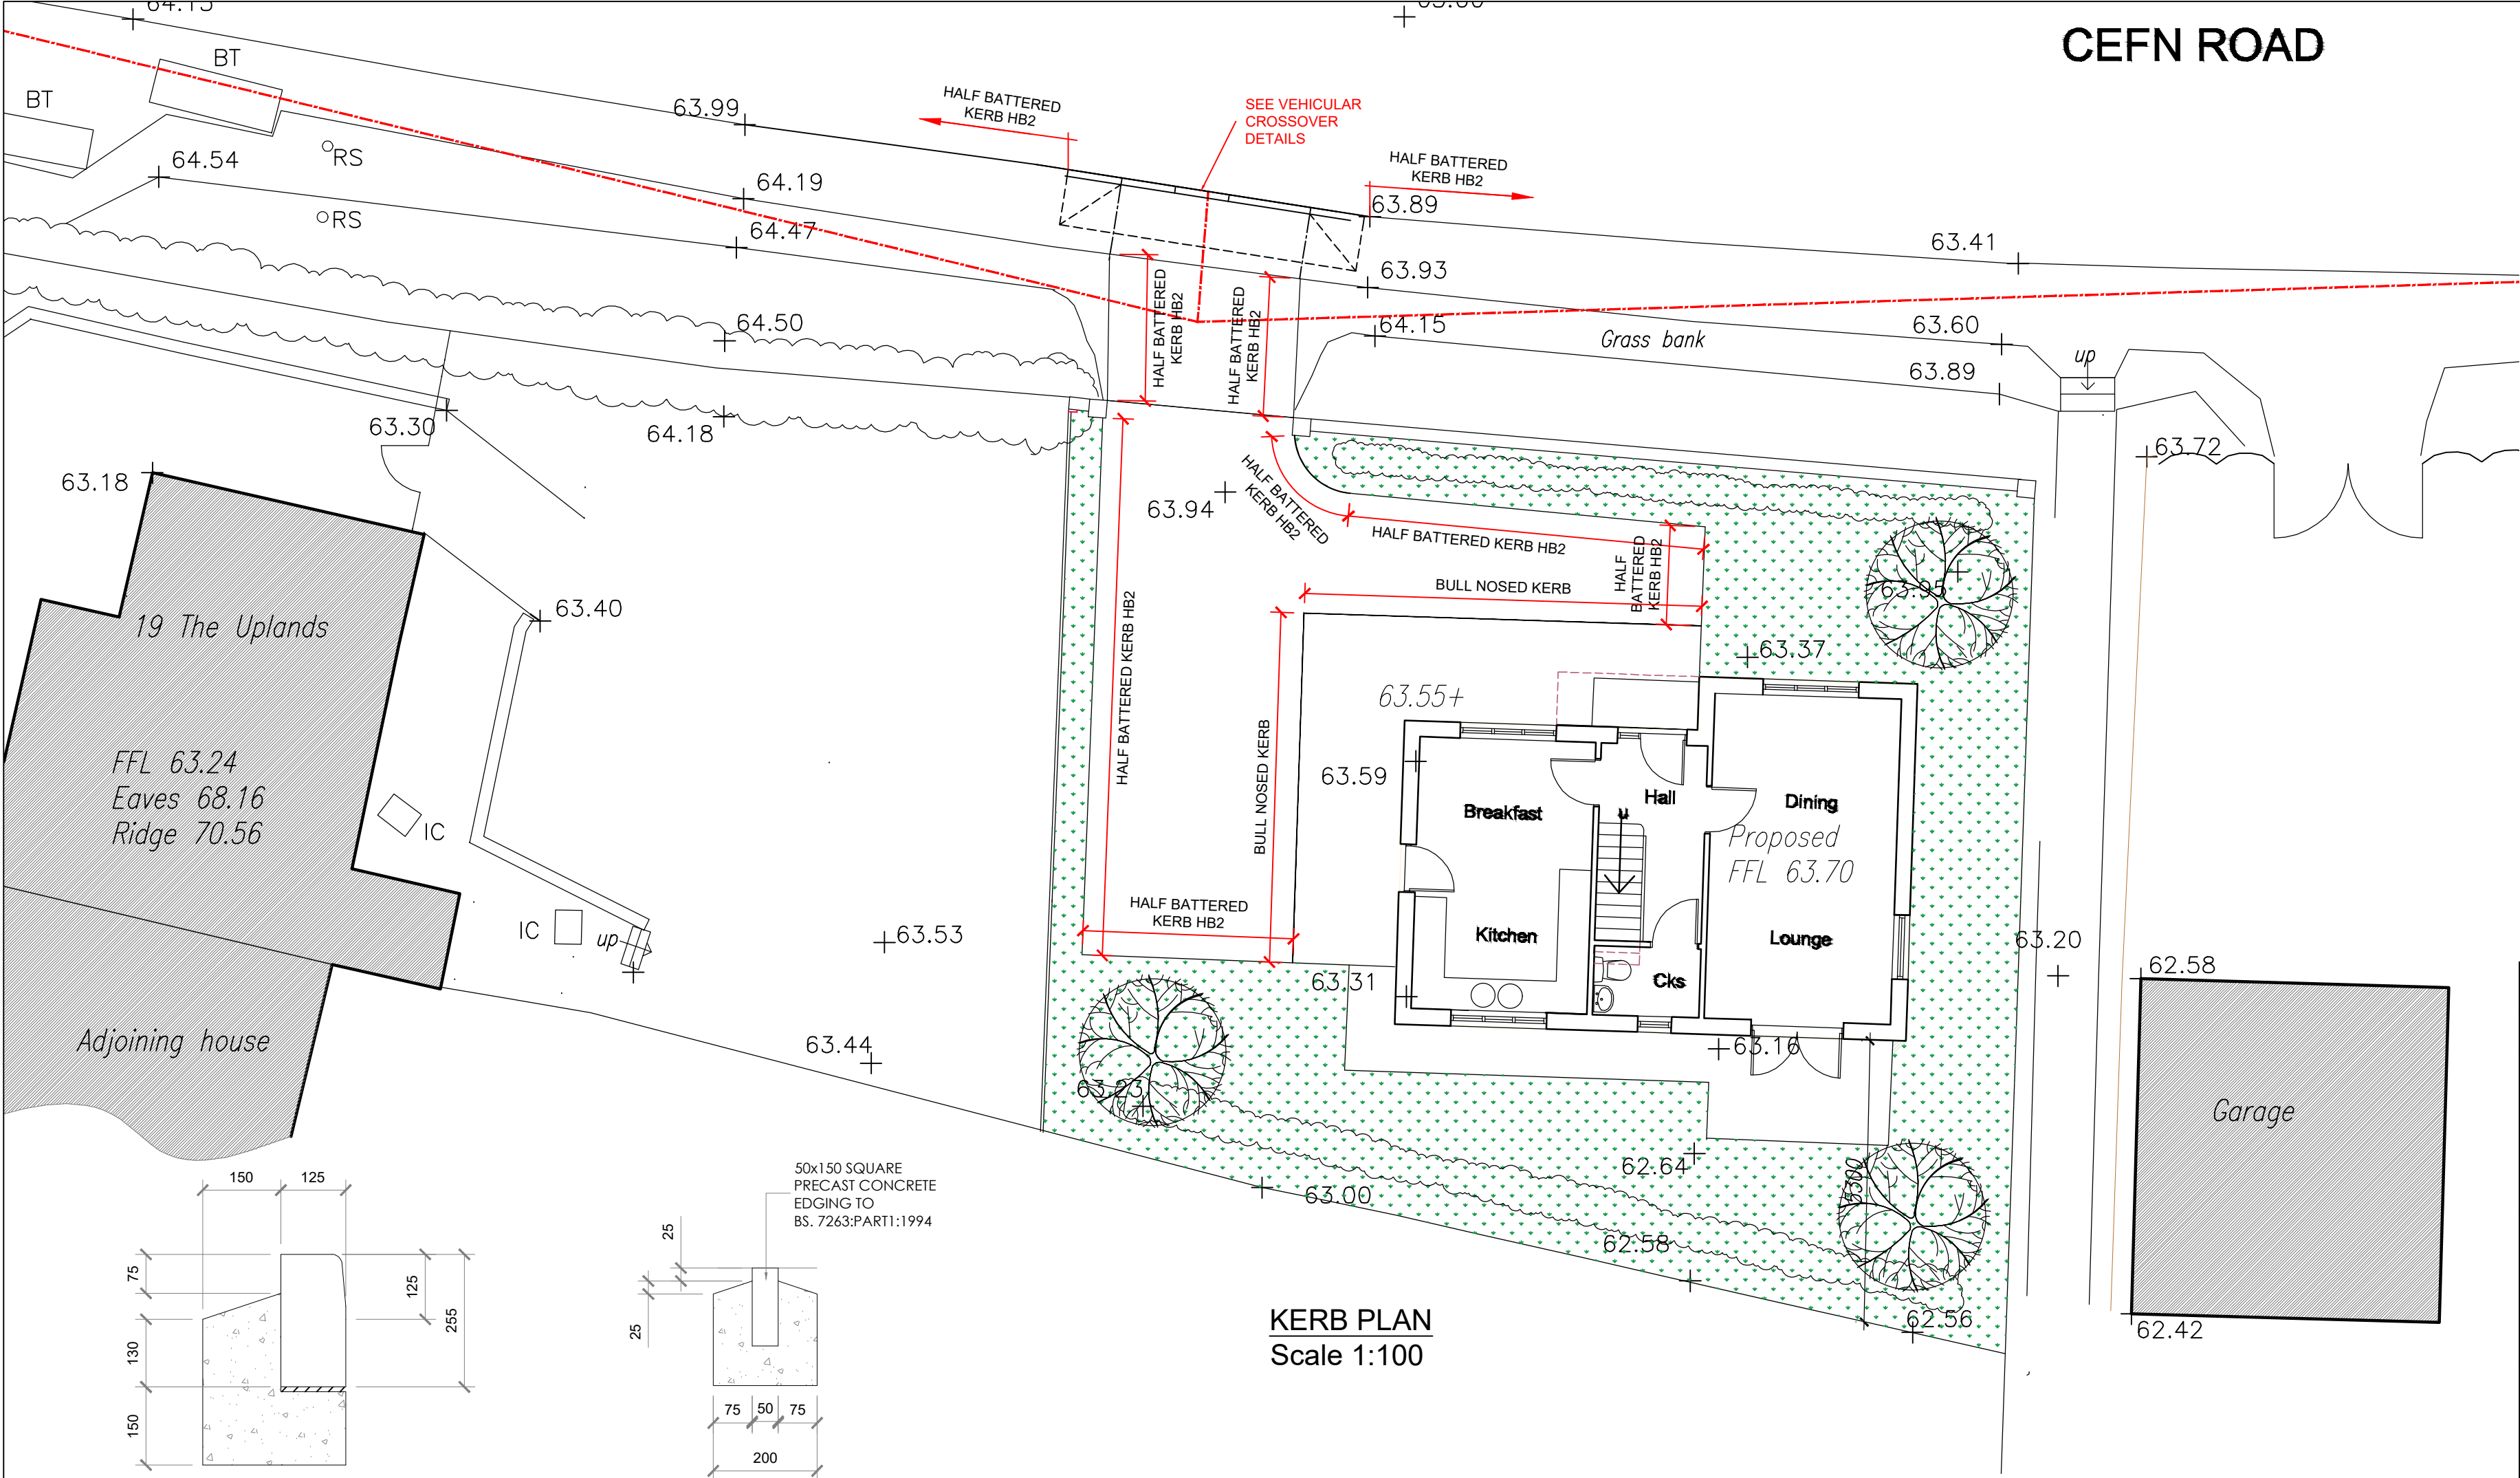

- General Notes :
- 1.) Do not scale from this drawing.
 - 2.) All dimensions are in millimetres.
 - 3.) All levels are in metres relative to datum.
 - 4.) All dimensions stated are to be confirmed on site prior to commencement of any works and any discrepancies found are to be reported to Steve Morgan Associates Limited immediately.

E D C B A	JH	22/04/26	AMENDED AMENDED AMENDED AMENDED INITIAL ISSUE
	JH	04/11/25	
	JH	03/11/25	
	JH	01/09/25	
	JH	23/04/25	
REV.	By	Date	Description

Client
MR WILFRED

Project Description
**19 THE UPLANDS
ROGERSTONE**

Drawing Title
**HIGHWAYS/JUNCTION PLAN
AND DETAILS**

(CONDITION 6)

Drawn JH Date 23/04/25

Checked SM Date 23/04/25


Scales 1:100,1:50,1:10@A2


STEVE MORGAN ASSOCIATES
CONSULTING ENGINEERS
9 Clytha Park Road Newport NP20 4PB
tel: 01633 266244 fax: 01633 266275
e-mail: engineers@smalimited.co.uk Web: smalimited.co.uk


Project Number
1248773

Drawing Number
GA-01

Rev.
E

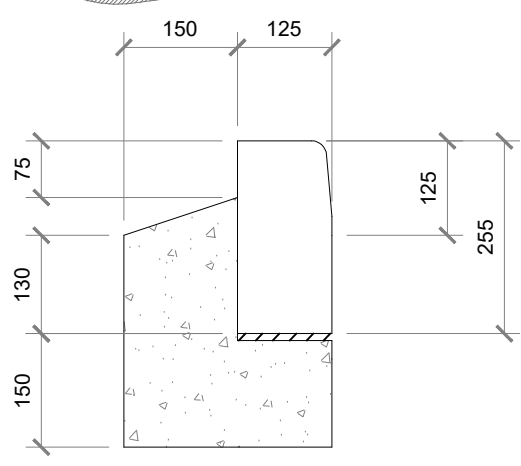


**HALF BATTERED
KERB GROUP HB2**
Scale 1:10

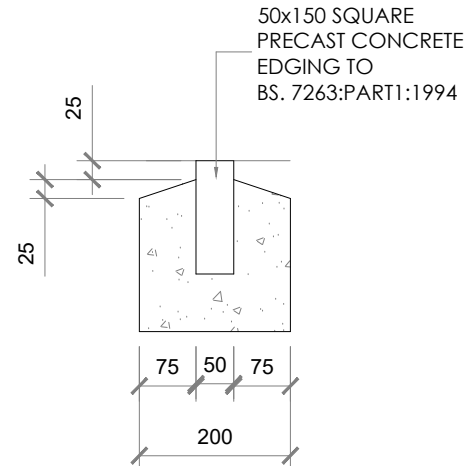


BULL NOSED KERB DETAIL
Scale 1:10

KERB PLAN
Scale 1:100

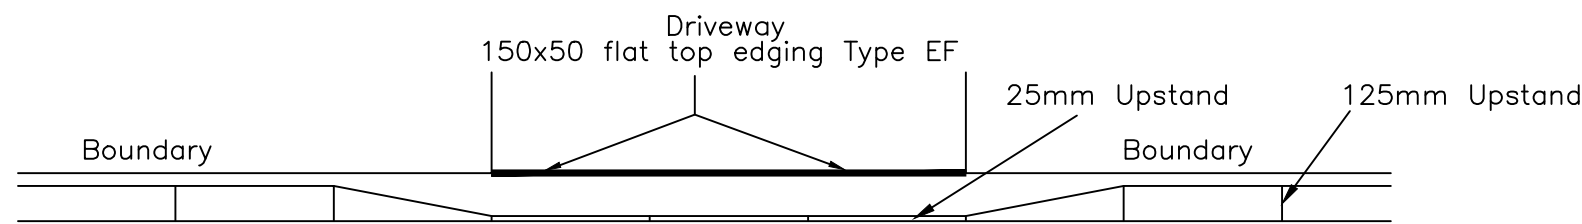

ELEVATION OF VEHICULAR CROSSOVER

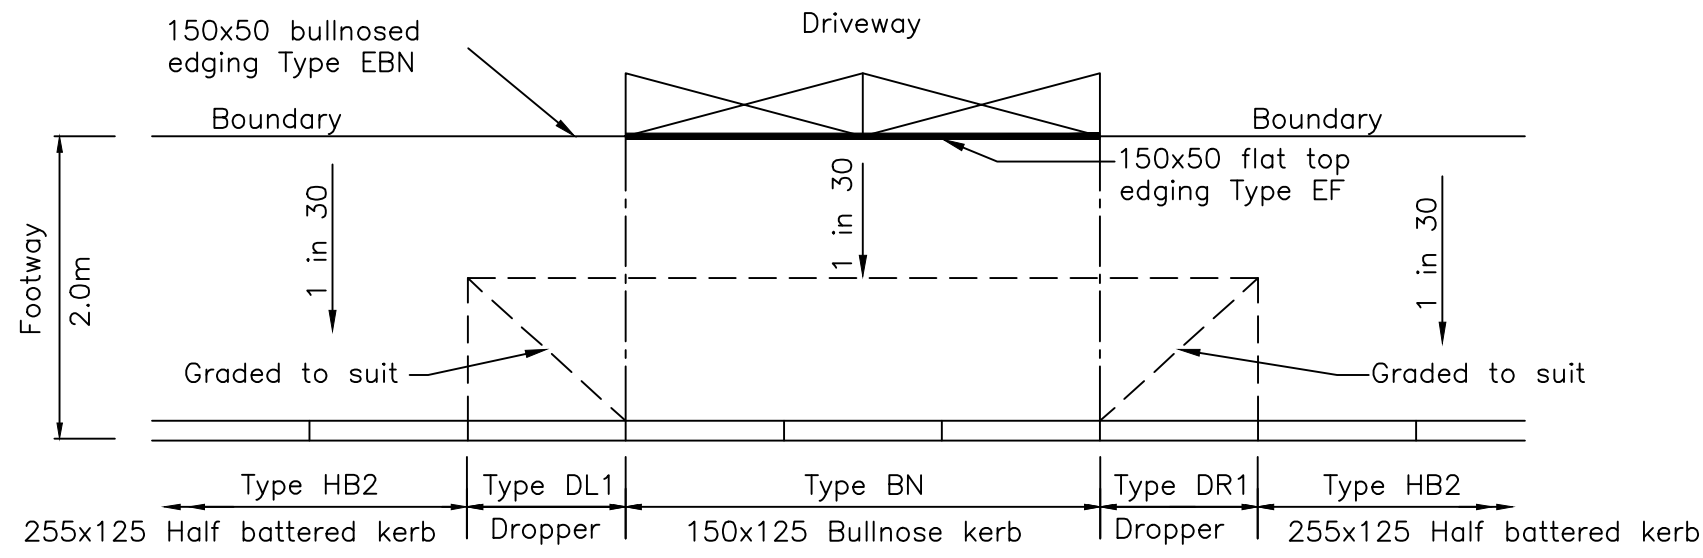

PLAN OF VEHICULAR CROSSOVER