



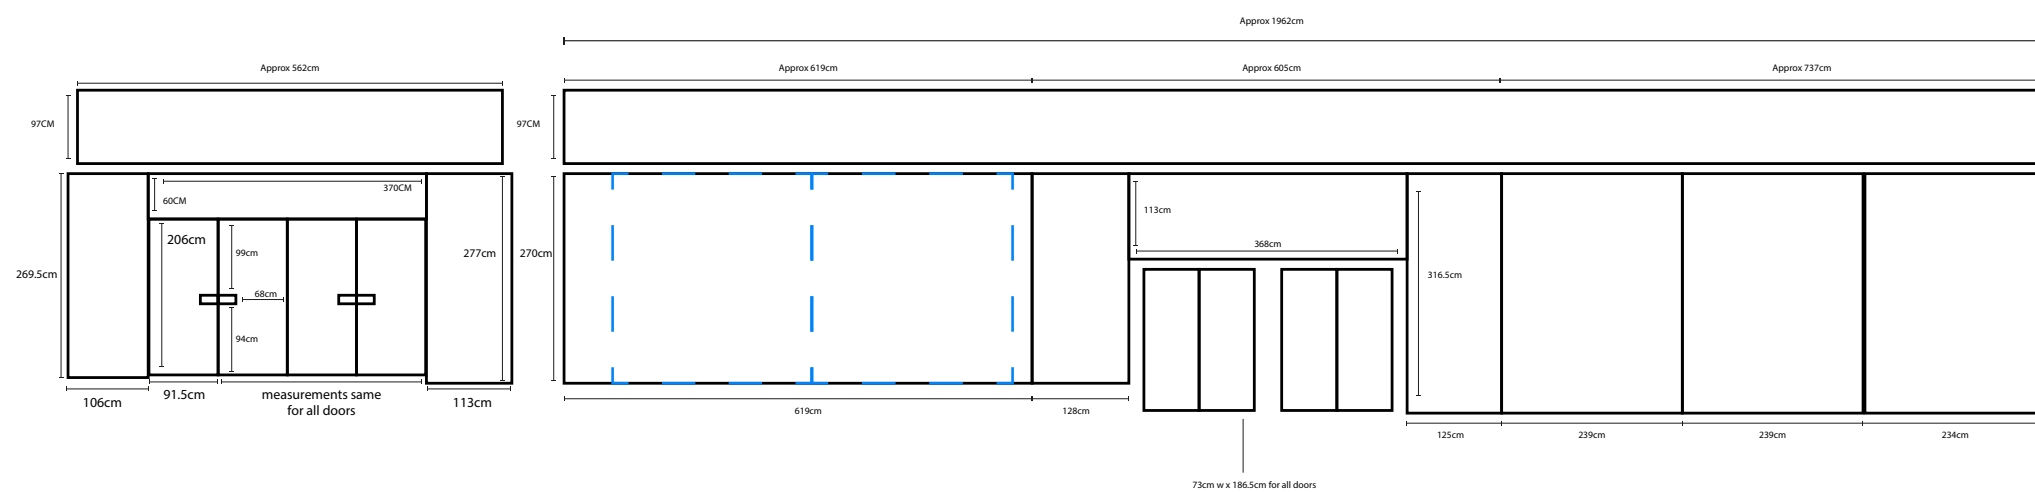

Side 1

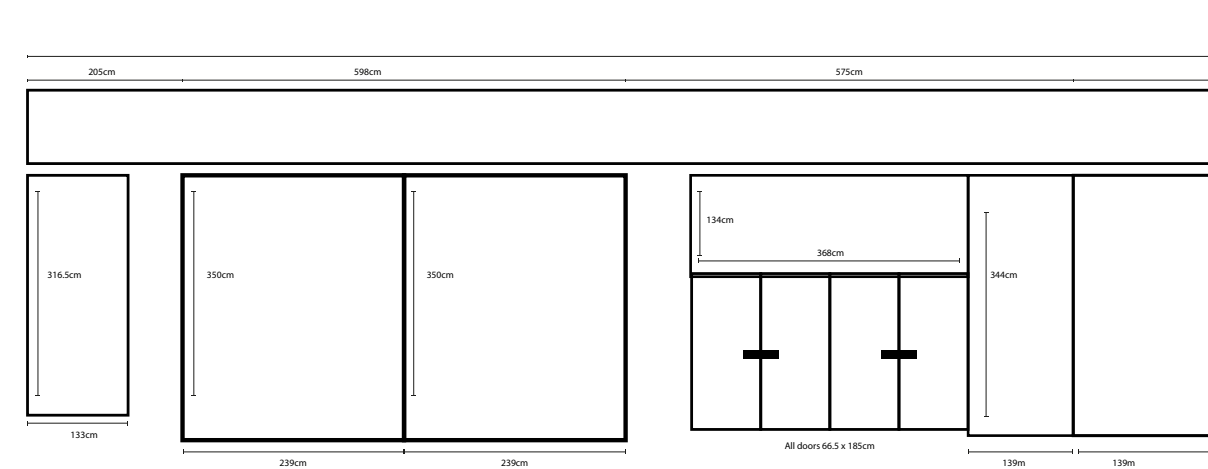

Elevation with Measurements - Scale 1:100