


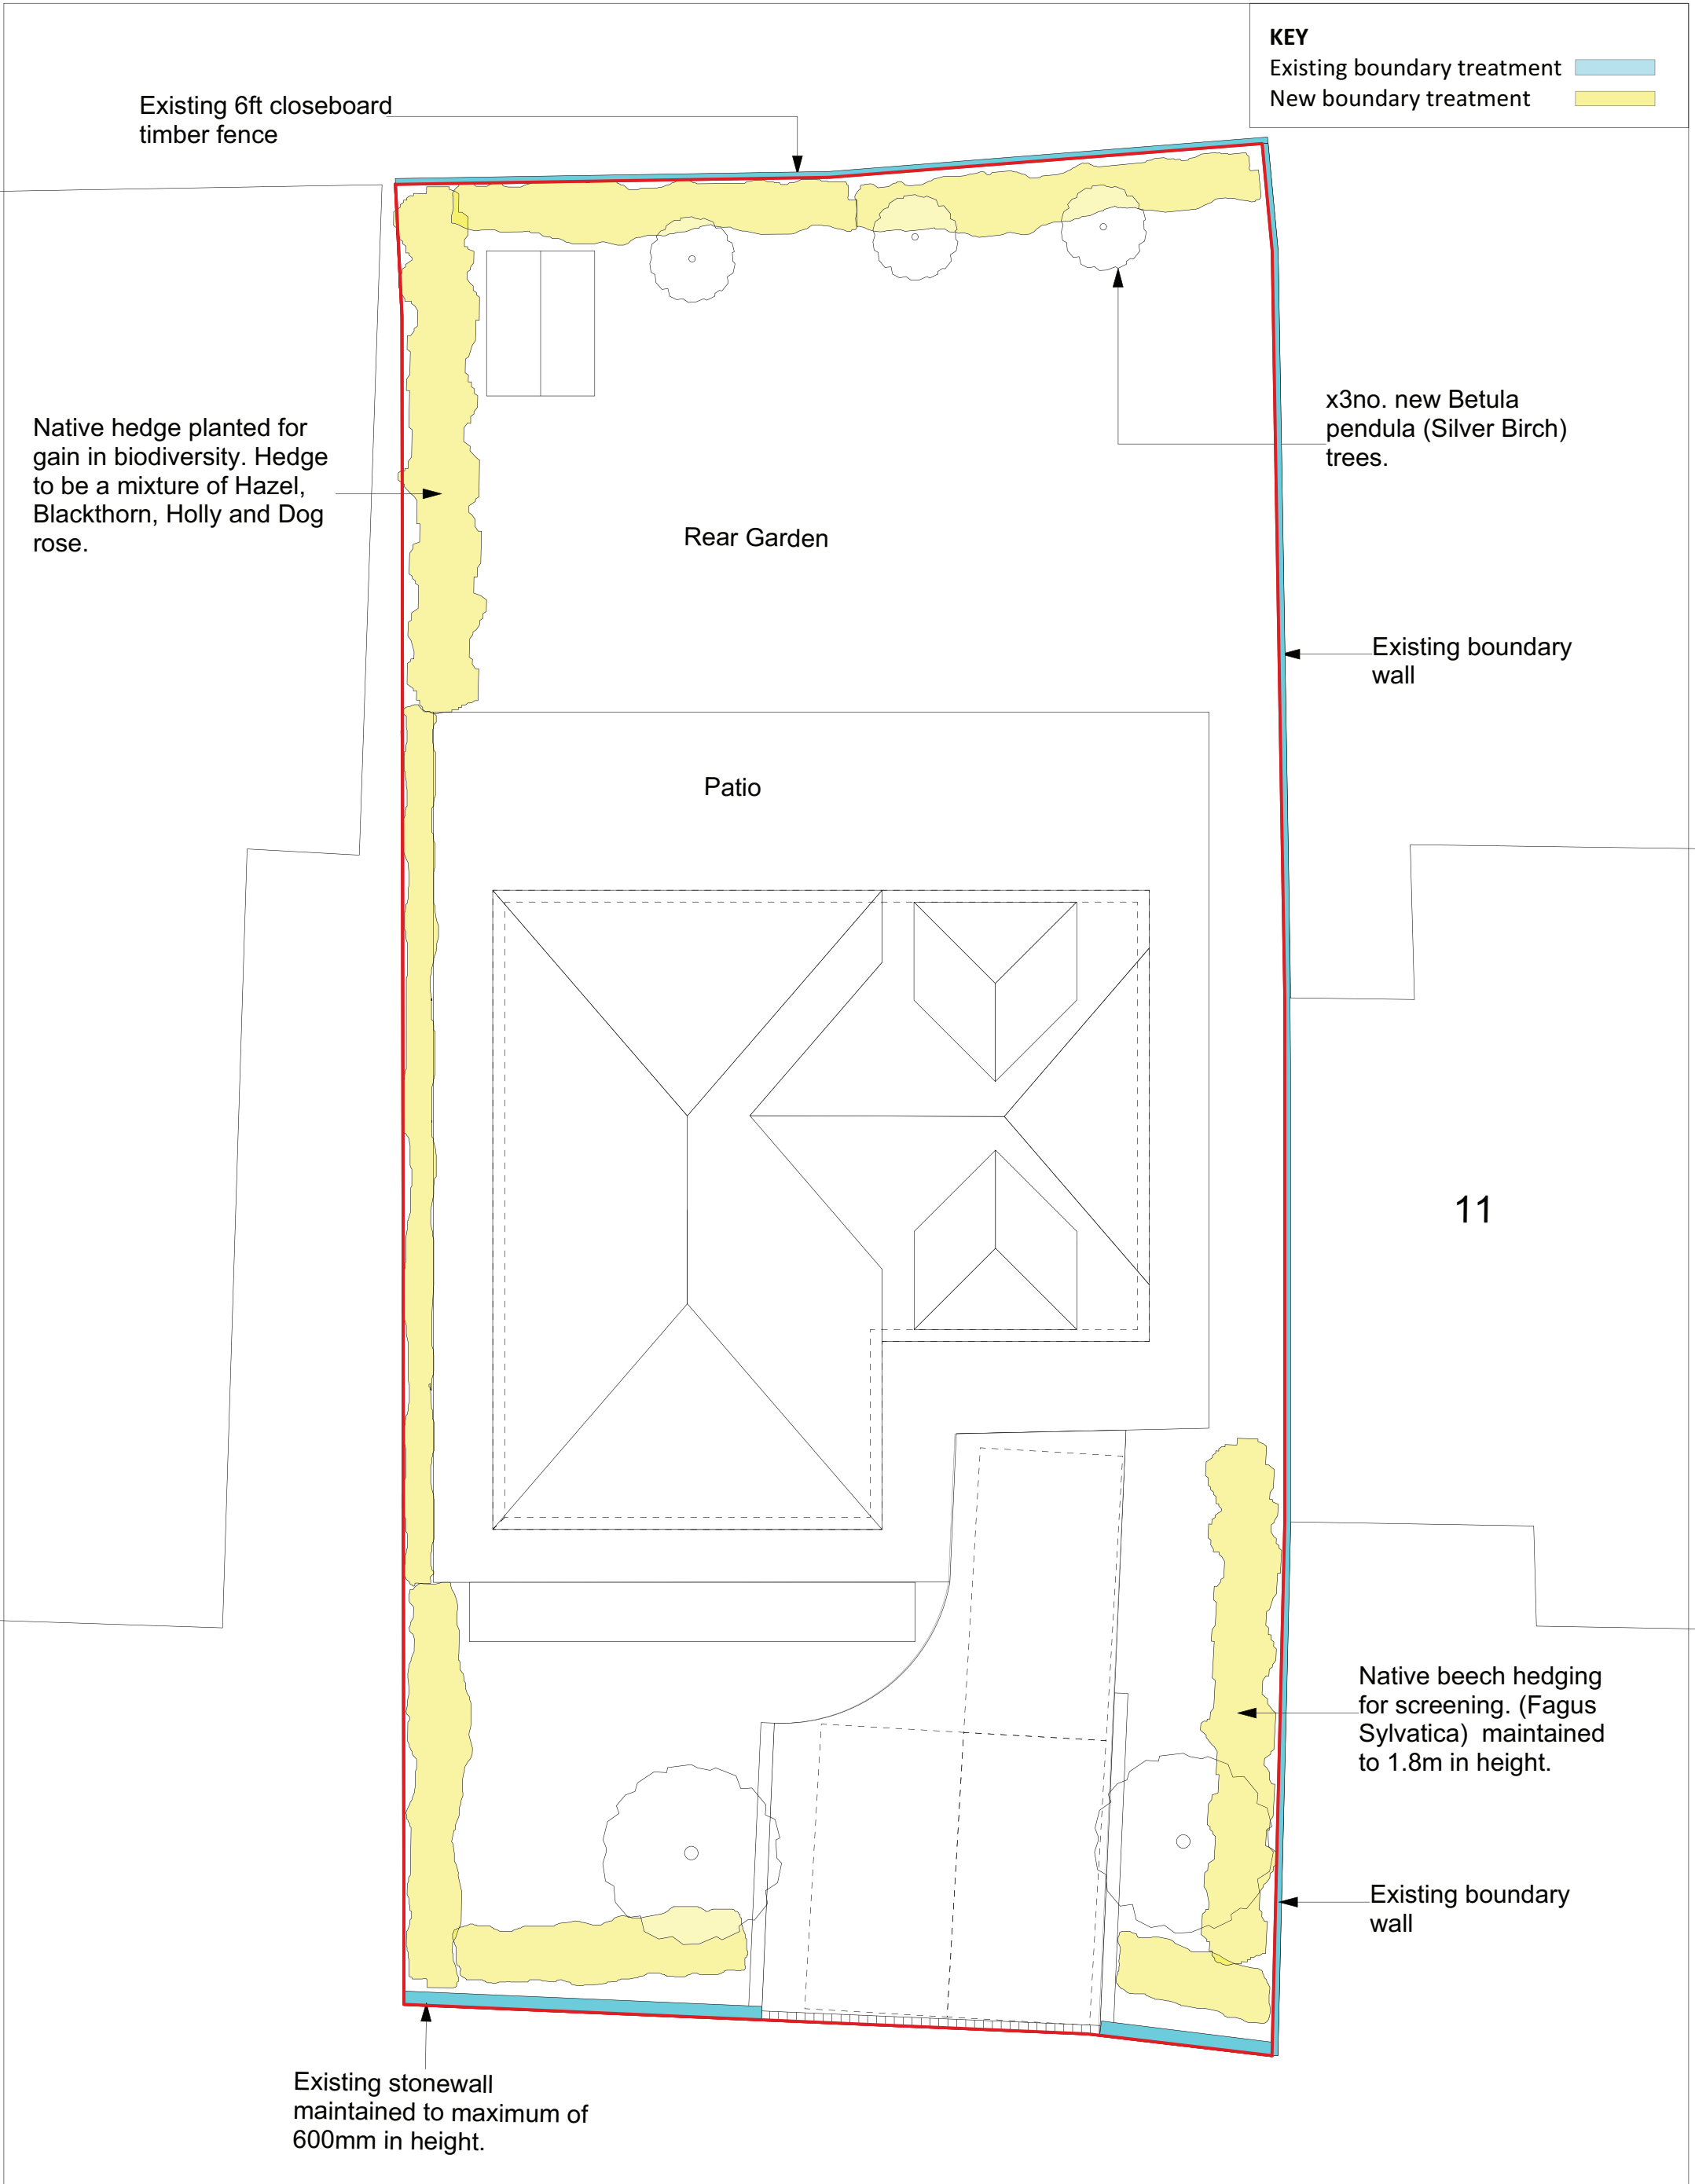

11

Skerryvore Designs Ltd
Sexton's Tower
2 Caerphilly Road
Bassaleg,
Newport,
NP10 8LE.
Phone **01633 897922**
Mobile **07816 934352**
steve_groucott@hotmail.com

JOB TITLE
9 Pentre Tai Rd,
Rhiwderin, Newport
NP10 8RL

DRAWING TITLE
Boundary Treatment plan

DRAWING No. SD1161-01B
SCALE 1:100 @ A3
DATE March 2026