

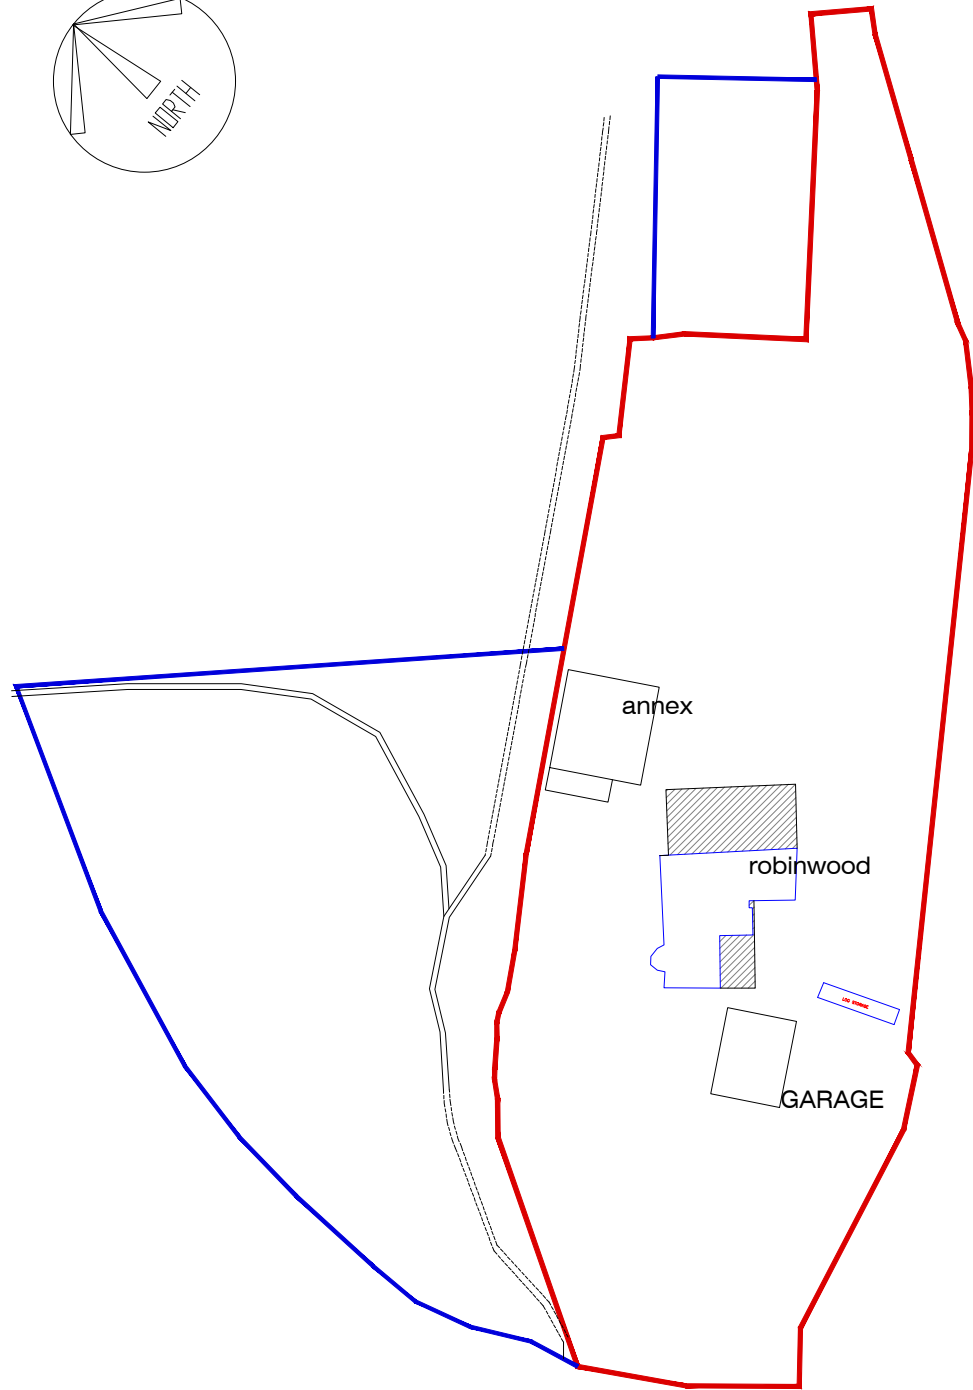


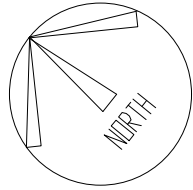

ROBINWOOD AND ANNEX ARE TO BE UNDER ONE TITLE.

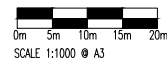

Rev No.	Date	Revision

This drawing is copyright.
All dimensions to be checked prior to construction or manufacture. Any discrepancy to be reported to the Engineers immediately.
Do not scale this drawing, work to figured dimensions only.

DRAWING ISSUE STATUS ☐ :- DESIGN DEVELOPMENT PRIOR TO TENDER ISSUE ☐ :- TENDER ISSUE ☐ :- DESIGN DEVELOPMENT PRIOR TO CONSTRUCTION ☐ :- CONSTRUCTION ISSUE ☐ :- AS BUILT DRAWING		PROJECT : REDEVELOPMENT AT ROBINWOOD, BELMONT HILL.				
		TITLE : PROPOSED TITLE BOUNDARY PLANS				
DATE : JUL 2025		DRAWN : HZ	PROJECT No. : 26.2026	DRG. No. : 04	Rev. : -	 Civil & Structural Engineers No.5 Goldtops, Newport, NP20 4PG, Tel. 01633 255140 Email: mail@ammro.co.uk
SCALE : 1:1000 @ A3		CHECKED : LT				