
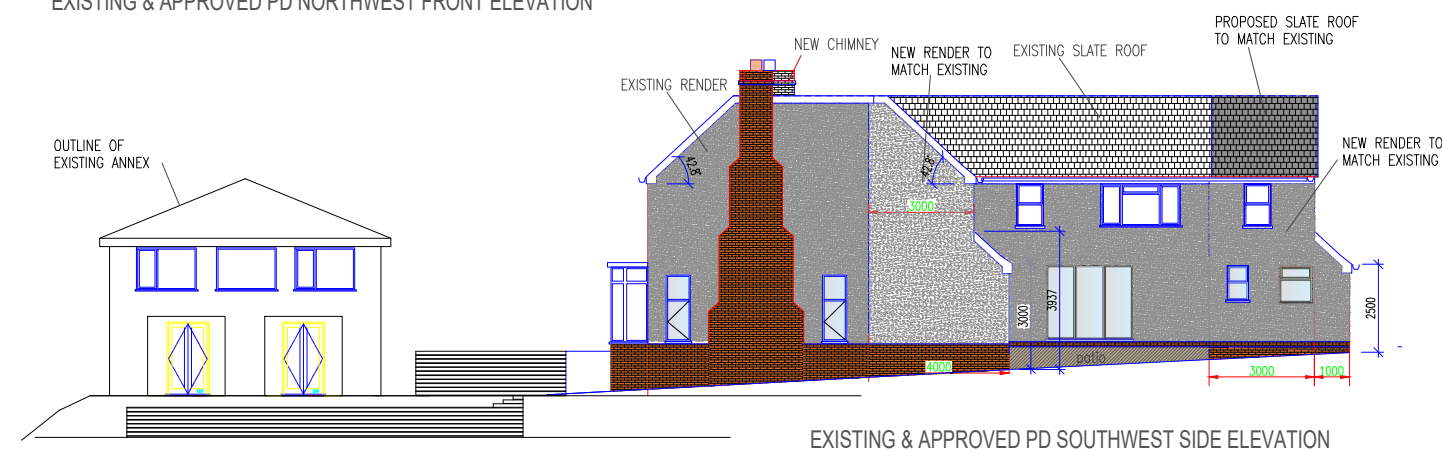
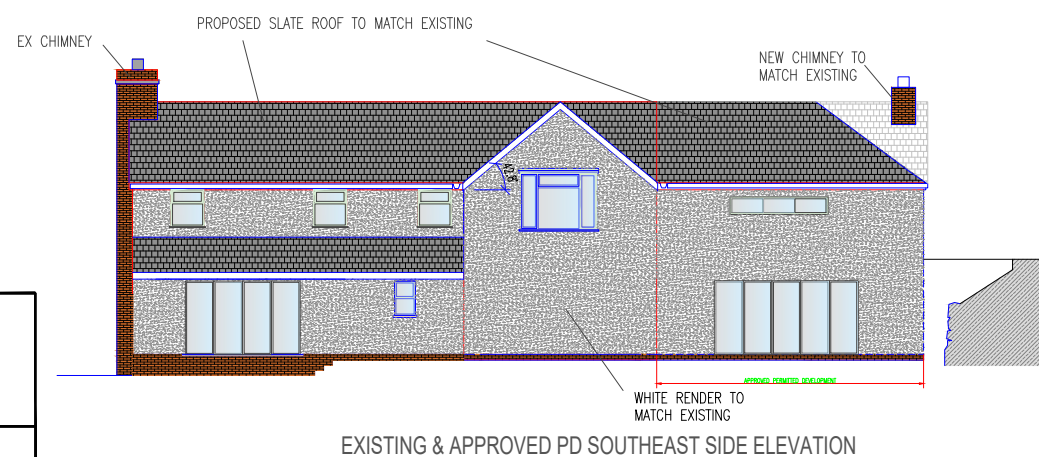
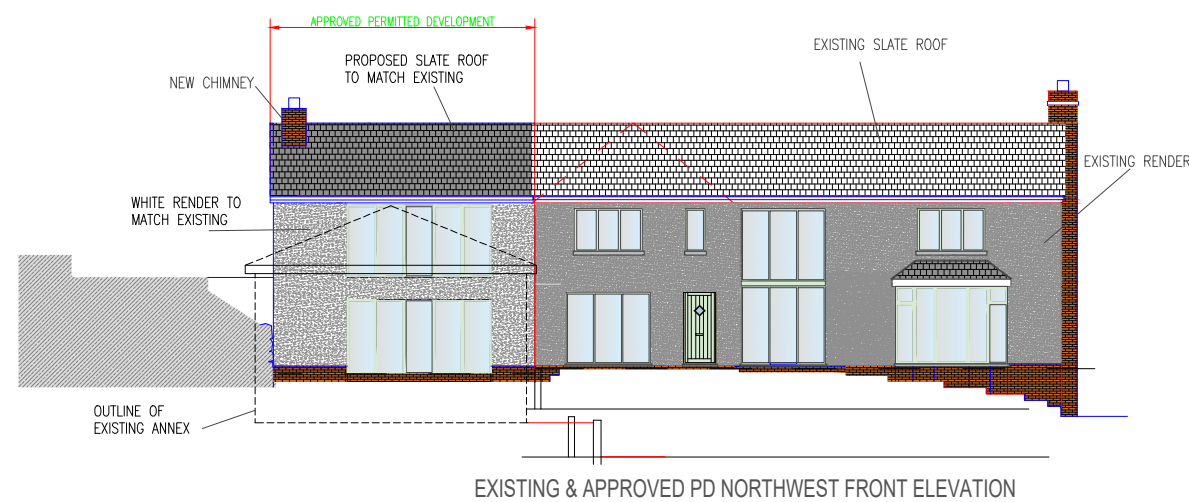
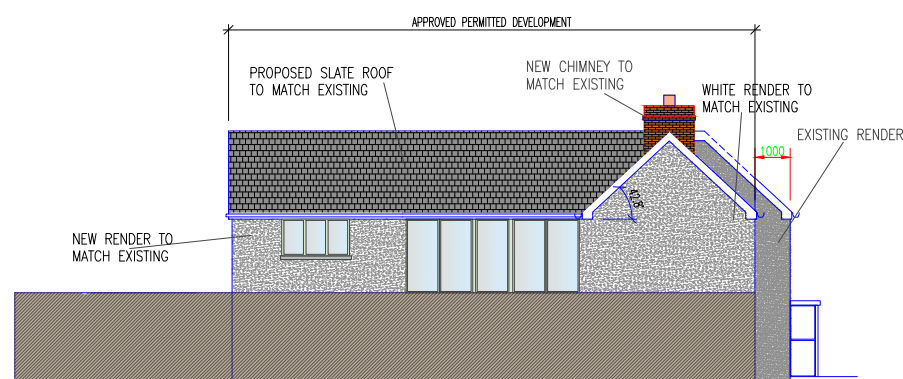
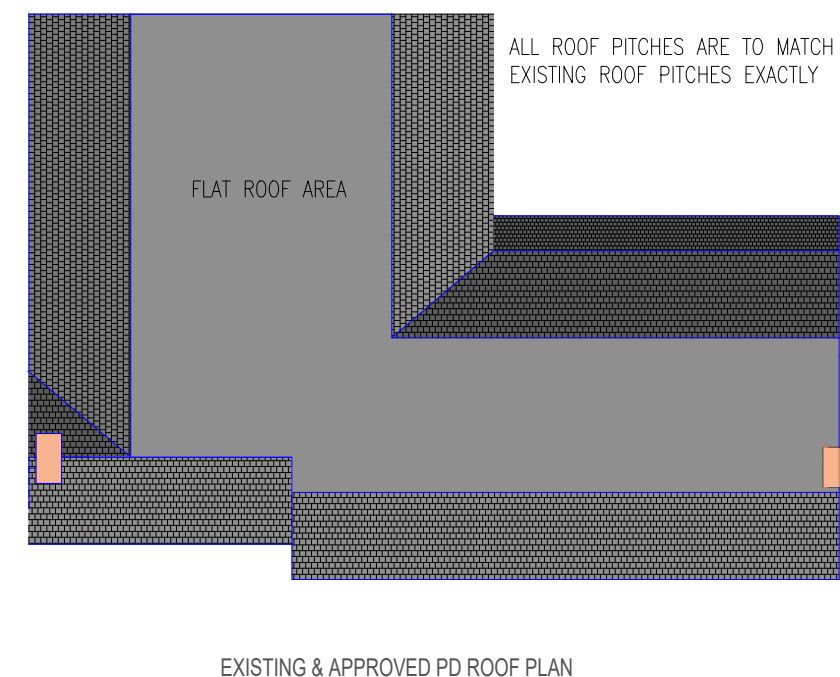
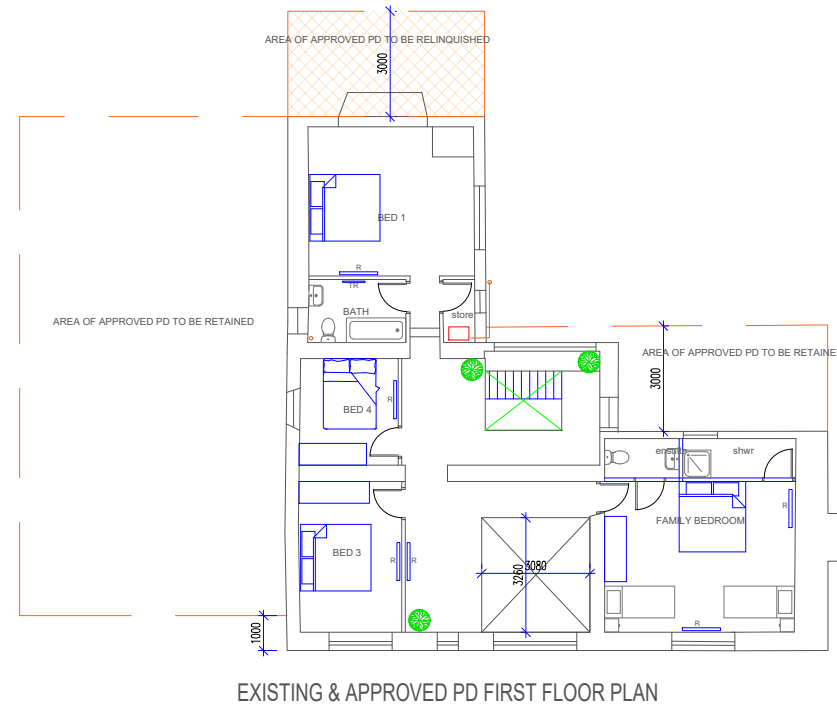


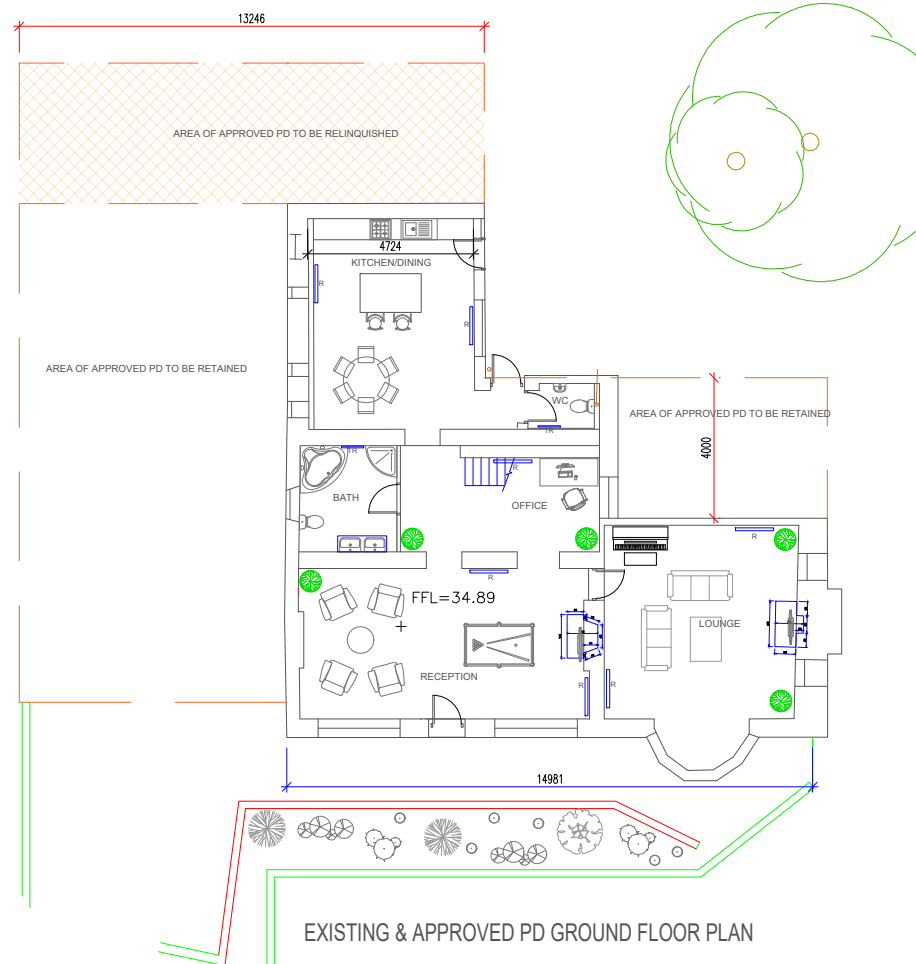

Rev No.	Date	Revision
This drawing is copyright. All dimensions to be checked prior to construction or manufacture. Any discrepancy to be reported to the Engineers immediately. Do not scale this drawing. work to figured dimensions only.		

- DRAWING ISSUE STATUS

☐ :- DESIGN DEVELOPMENT PRIOR TO TENDER ISSUE

☐ :- TENDER ISSUE

☐ :- DESIGN DEVELOPMENT PRIOR TO CONSTRUCTION ISSUE

☐ :- CONSTRUCTION ISSUE

☐ :- AS BUILT DRAWING

PROJECT :	REDEVELOPMENT AT ROBINWOOD, BELMONT HILL.		
TITLE	ROBINWOOD EXISTING & APPROVED PD PLANS & ELEVATIONS		
DATE : JUL 2025	DRAWN : HZ	PROJECT No. :	DRG. No. :
		26.2026	08
SCALE : 1/200 @ A3	CHECKED : LT	Rev. -	