


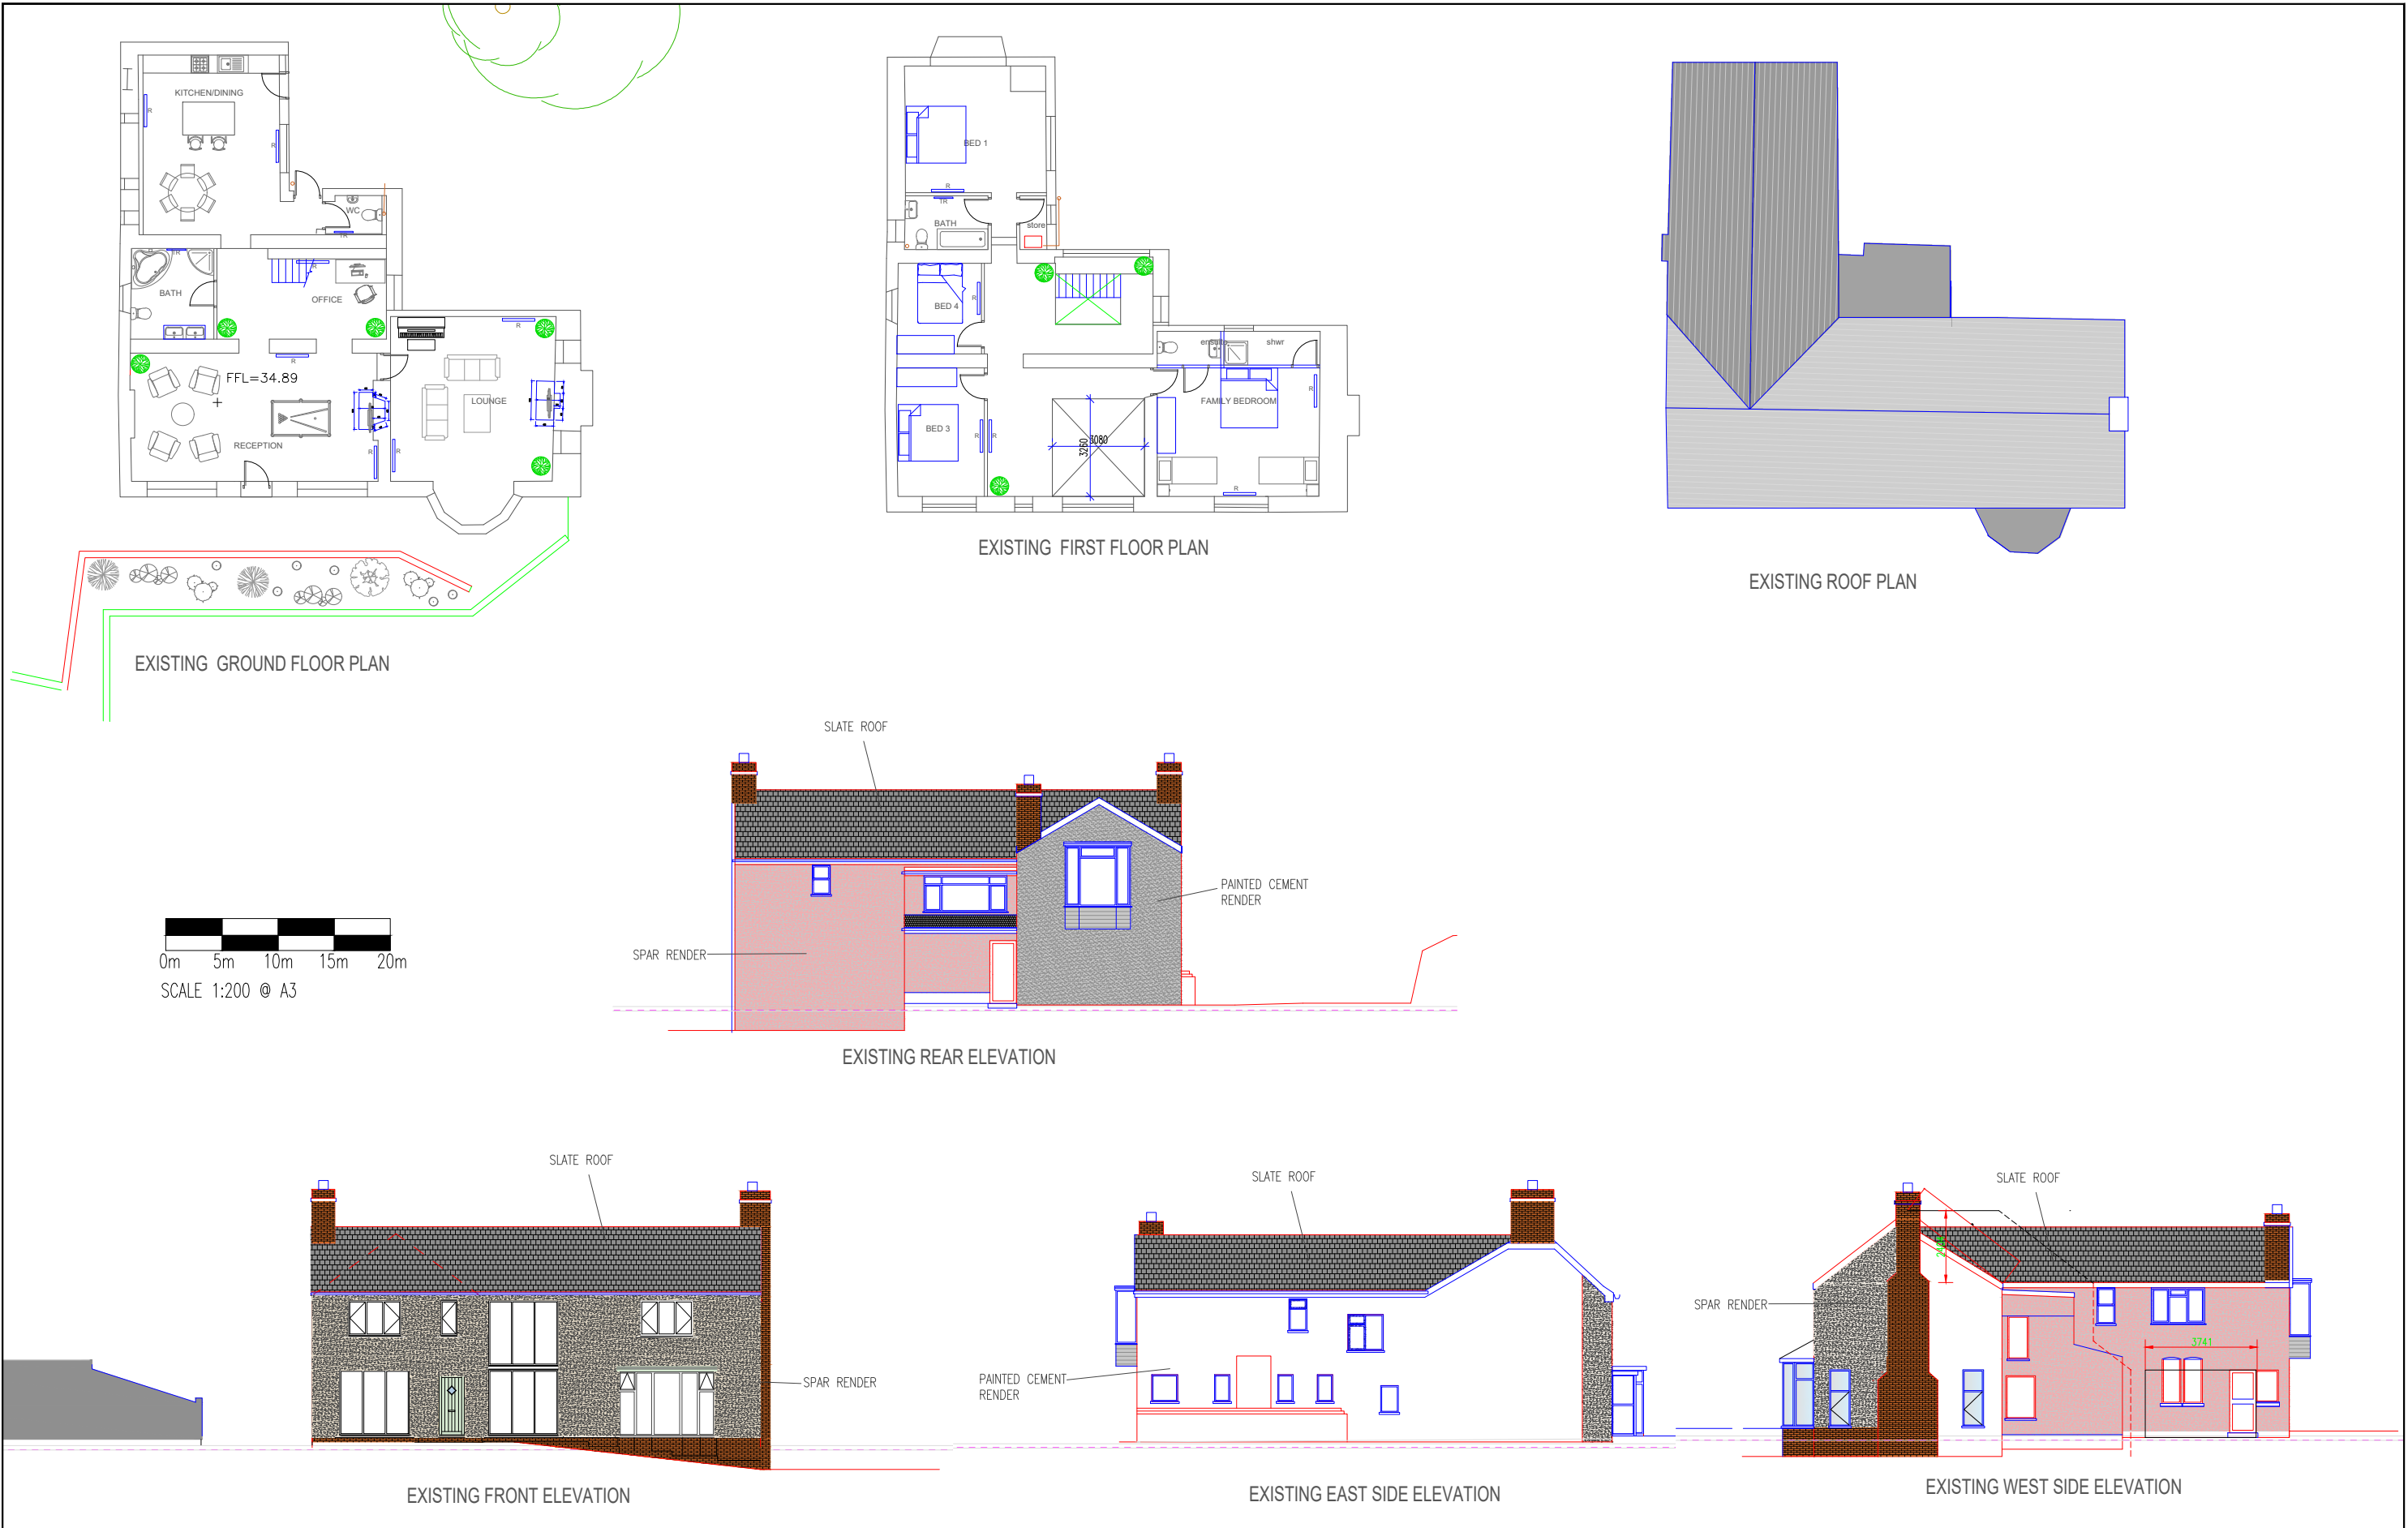

Rev No	Date	Revision

This drawing is copyright.
All dimensions to be checked prior to construction or manufacture. Any discrepancy to be reported to the Engineers immediately.
Do not scale this drawing, work to figured dimensions only.

DRAWING ISSUE STATUS	
☐	:- DESIGN DEVELOPMENT PRIOR TO TENDER ISSUE
☐	:- TENDER ISSUE
☐	:- DESIGN DEVELOPMENT PRIOR TO CONSTRUCTION
☐	:- CONSTRUCTION ISSUE
☐	:- AS BUILT DRAWING

PROJECT : REDEVELOPMENT AT ROBINWOOD, BELMONT HILL.				
TITLE : ROBINWOOD AS EXISTING PLANS & ELEVATIONS				
DATE :JUL 2025	DRAWN :HZ	PROJECT No. :	DRG. No. :	Rev.
SCALE : 1:200 @ A3	CHECKED :LT	26.2026	09	-

AMMRO CONSULTING LIMITED
Civil & Structural Engineers
No.5 Goldtops,
Newport,
NP20 4PG.
Tel. 01633 255140
Email: mail@ammro.co.uk