


9 Clyffard Crescent, NP20 4GE - Location Plan

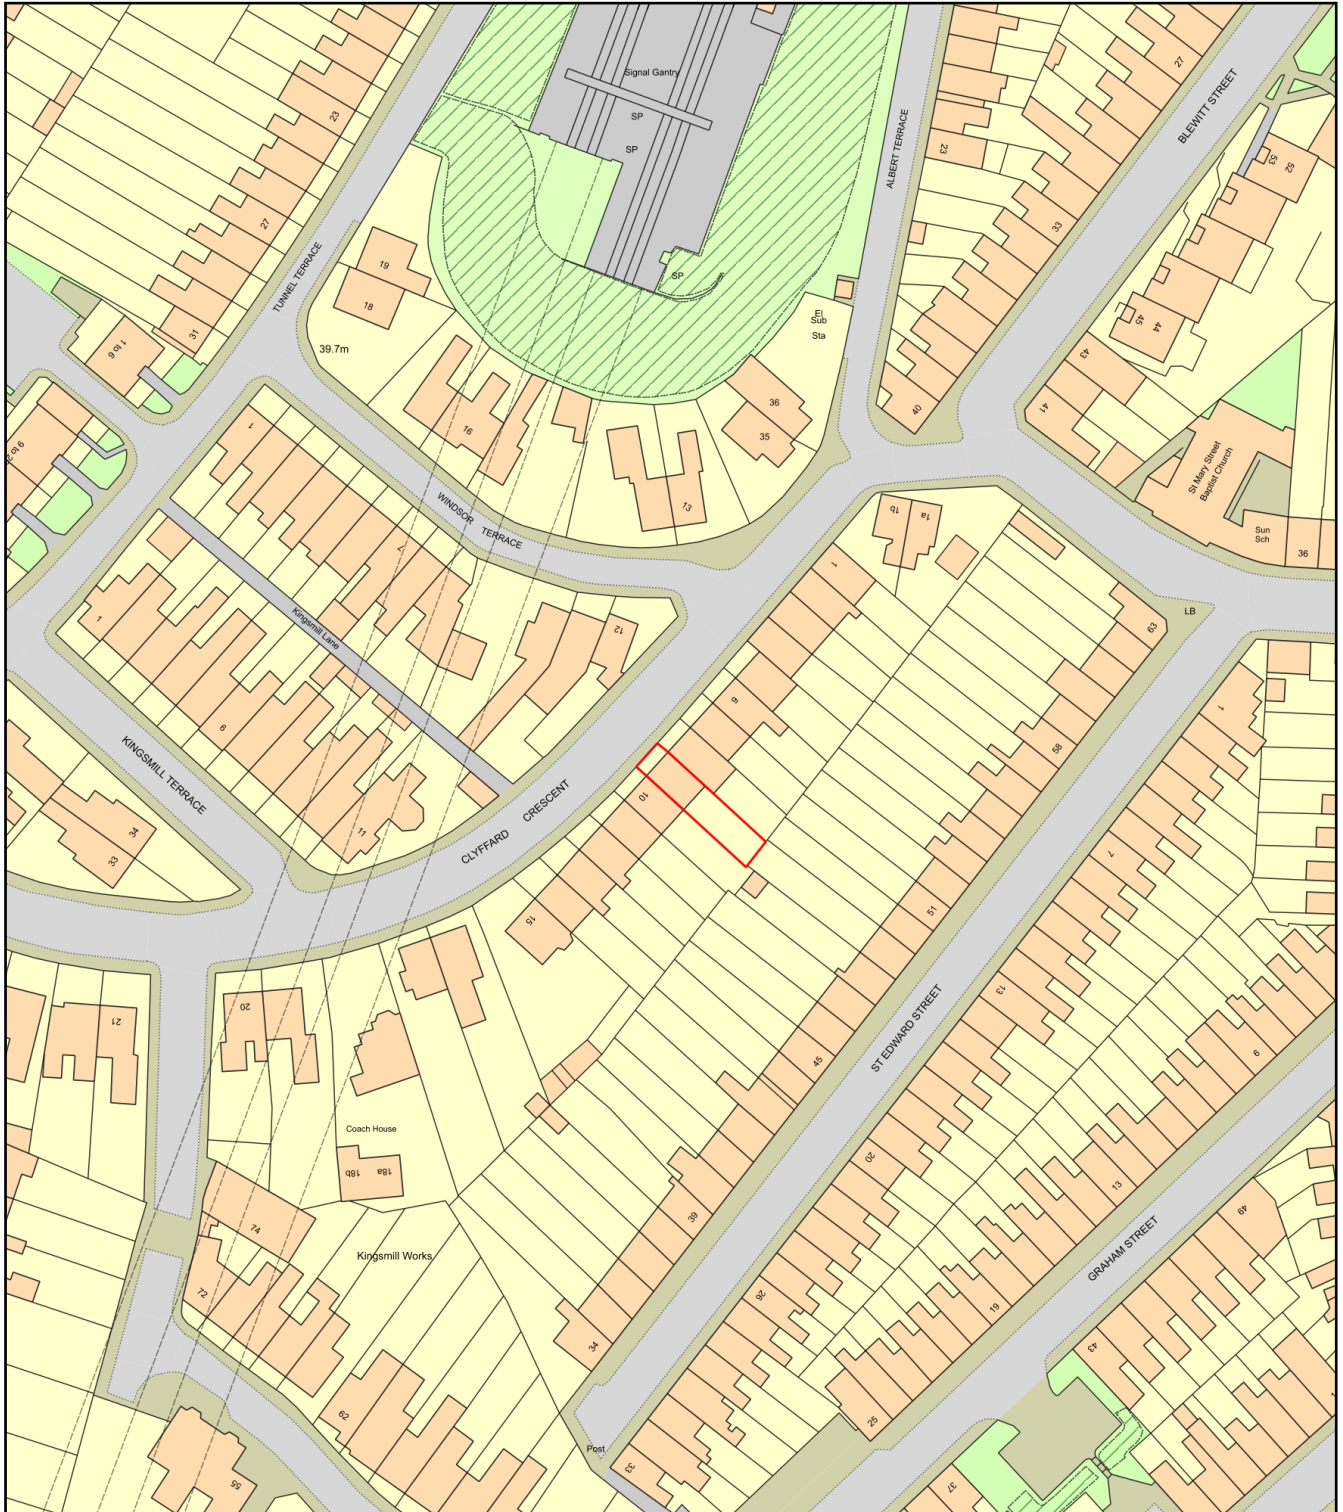

0 50
Metres



Plan Produced for: Elaine Randall

Date Produced: 05 Mar 2025

Plan Reference Number: TQRQM25064103618087

Scale: 1:1250 @ A4