



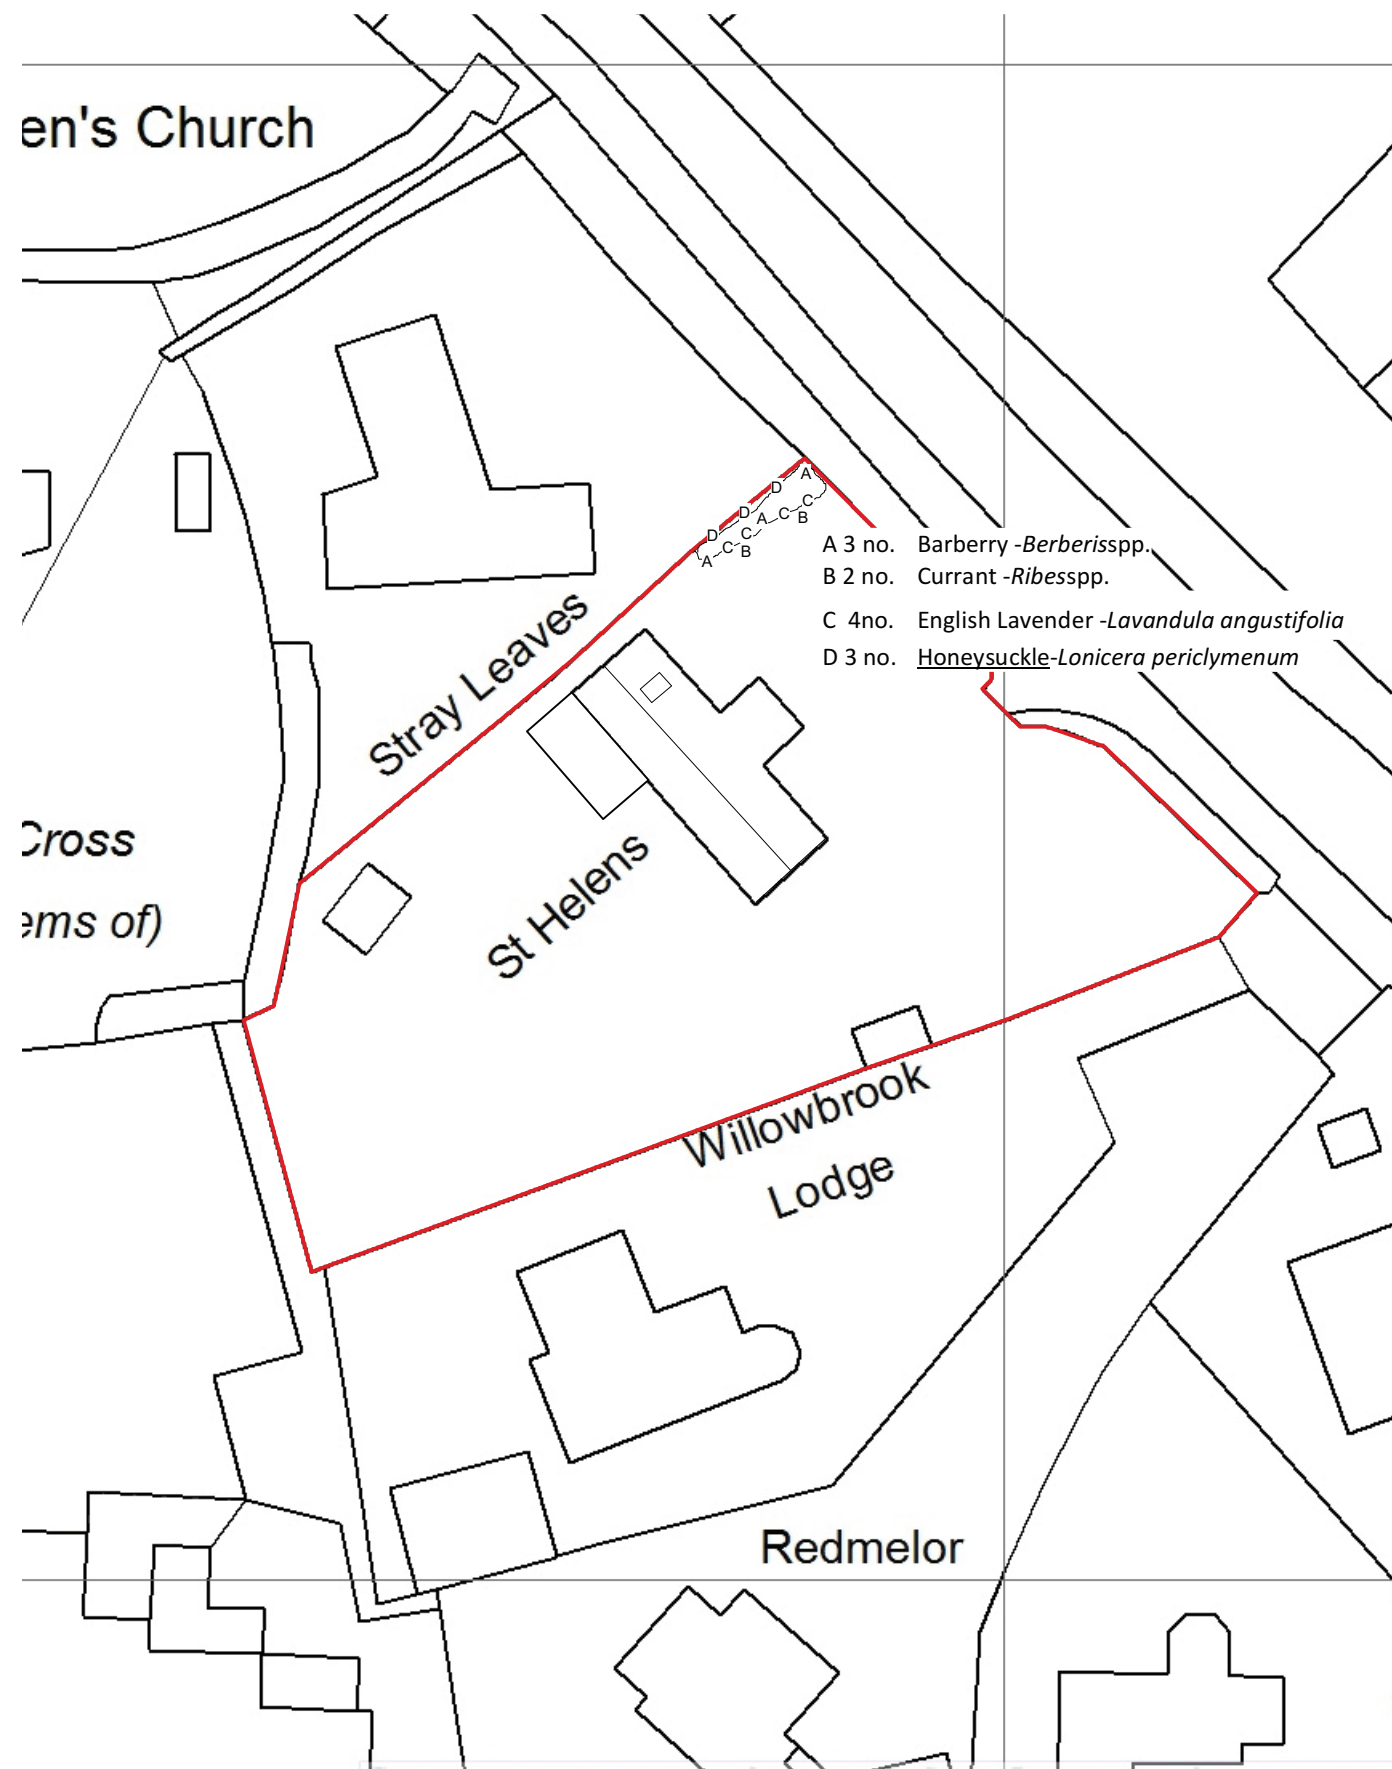

North



Scale bar 1:500 @ A3

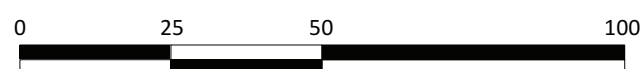

Scale bar 1:1250 @ A3

Skerryvore Designs Ltd
 skerryvoredesigns.co.uk


SK

Phone **01633 897922**
 Mobile **07816 934352**
 contact@skerryvoredesigns.co.uk

Streetwise™



SITE LOCATION PLAN
 AREA 2 HA
 SCALE: 1:1250 on A4
 CENTRE COORDINATES: 336580 , 183154

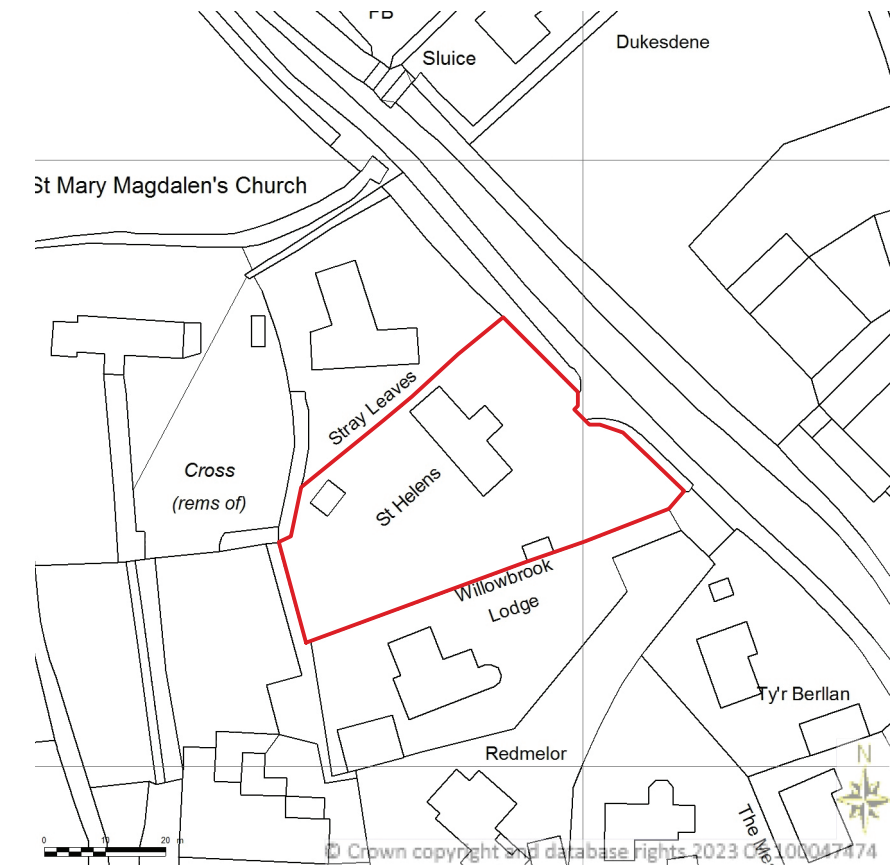

Supplied by Streetwise Maps Ltd
 www.streetwise.net
 Licence No: 100047474
 07:37:16 17/11/2023

JOB
 TITLE St Helens,
 Chapel Road,
 Goldcliff, Newport,
 NP18 2AW

DRAWING
 TITLE Block and Location Plan

DRAWING No. SD1169 00

SCALE 1:500 / 1:1250 @ A3

DATE Feb 2026