



PROPOSED - SECTION 'Y'-'Y'
(FROM DRG. REF. 3)

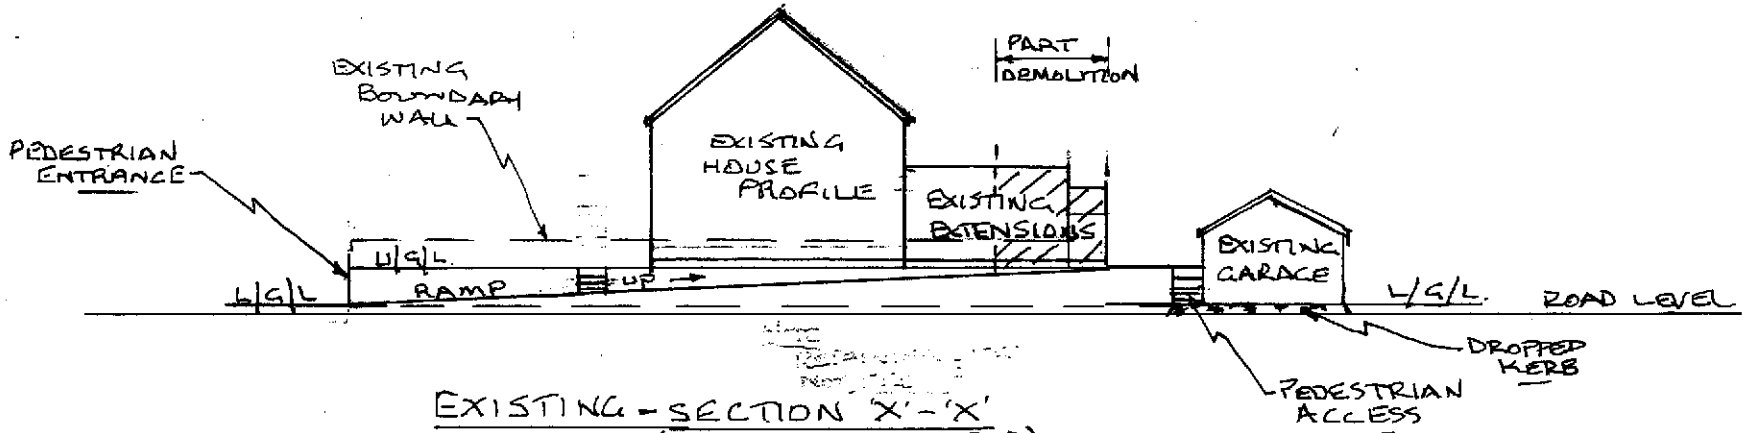


EXISTING - SECTION 'X'-'X'
(FROM DRG. REF. 2) · 16/9/25 - BALUSTRADE ADDED AT END OF EXISTING WALL. (a)

CROSS SECTIONAL VIEWS OF 'FAIRFIELD', STATION ROAD, CAERLEON, NEWPORT

SCALE 1:200 A3

DRG. REF. 4A