


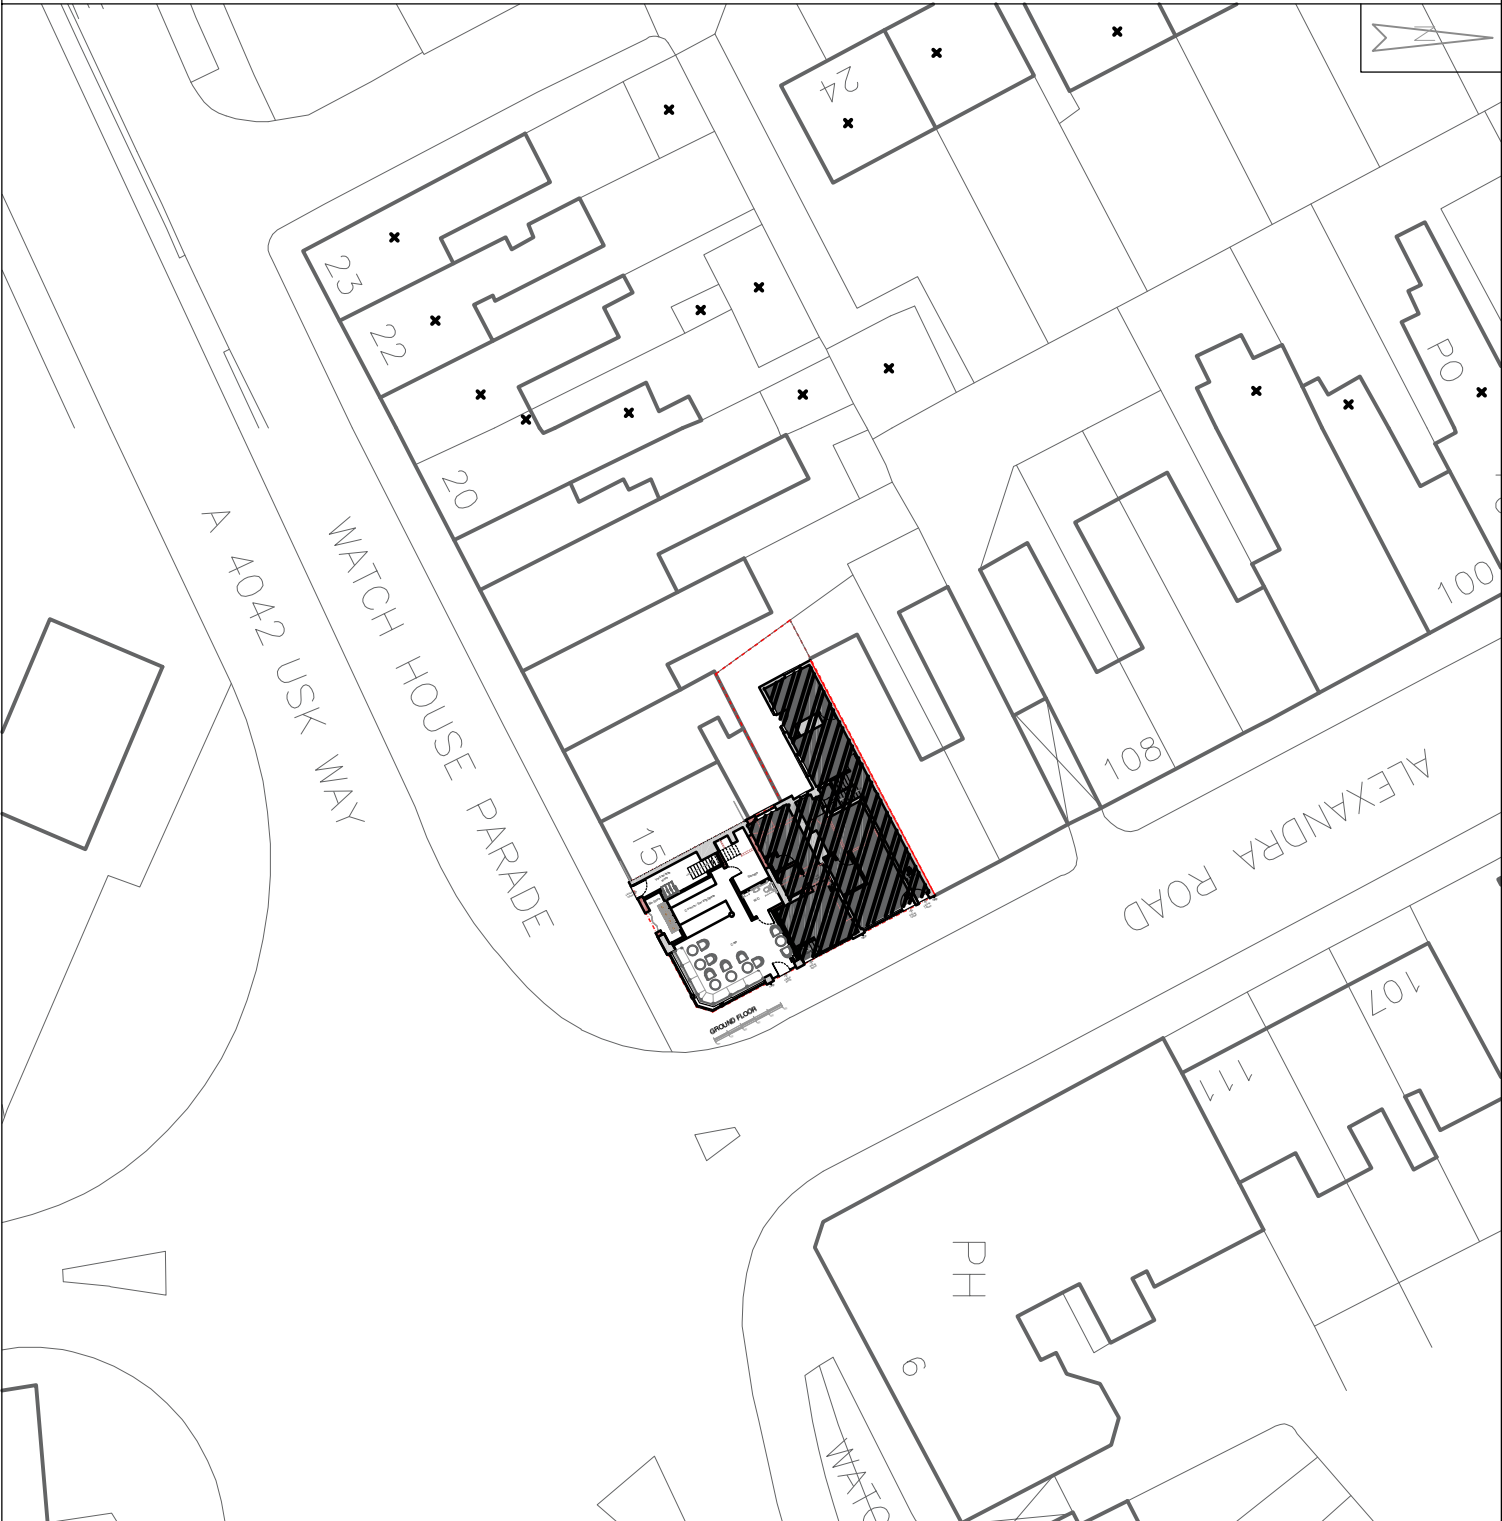

Number R 829 - 05A A 4

NOTES:
THIS DRAWING IS COPYRIGHT.
DO NOT SCALE FROM THIS DRAWING. WORK TO FIGURED
DIMENSIONS ONLY. CHECK ALL DIMENSIONS ON SITE. ANY
DISCREPANCIES TO BE NOTIFIED TO THE ARCHITECT.

NOTES:
DRAWINGS HAVE BEEN PRODUCED FOR PLANNING AND BUILDING REGULATIONS PURPOSES ONLY. THE CONSTRUCTION (DESIGN AND MANAGEMENT) REGULATIONS 2015 (CDM) IS THE RESPONSIBILITY OF THE CLIENT/ CONTRACTOR UNLESS OTHERWISE AGREED IN WRITING.

REVISIONS	1	
	1	
	1	



SUITE 2.3, THE ESTATES OFFICE, 25-26
GOLD TOPS, NEWPORT, NP20 4PG

PHONE: 01633 744144
EMAIL: admin@ra-architects.co.uk
 Richard Andrews Architects Ltd.
 Registered in England & Wales No 827 4171.
 Registered Office: Companies House, Crown Way, Cardiff, CF14 3UZ
www.ra-architects.co.uk

Job
114-116 ALEXANDRA ROAD
NEWPORT
NP20 2JG

Drawing Proposed Block Plan

Number R829-05A A4

Scale	Date	Drawn	Checked
1:500	03/26	BH	AM