



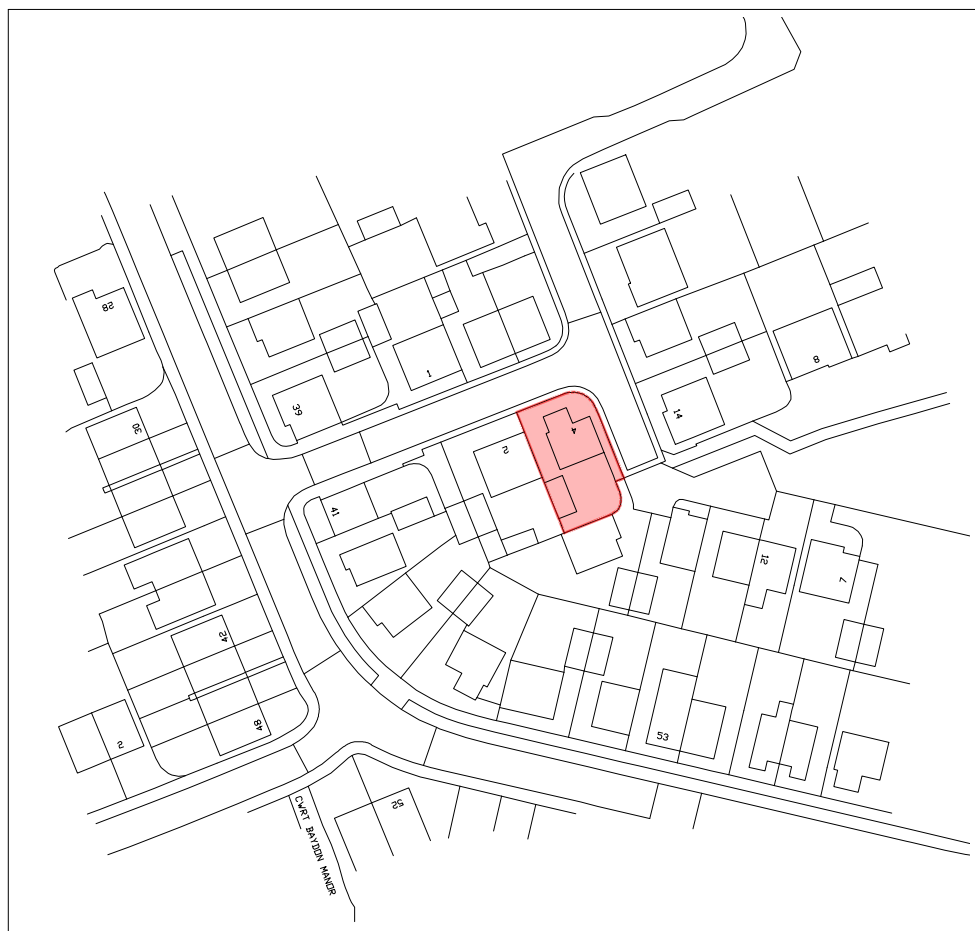

SITE LOCATION PLAN
Scale 1:1250

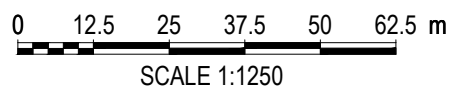

Drawing Purpose
PLANNING

Client	Drawing No	Scale	Revision	Revisions
Mr W Islam	WI.00.01	1:1250@A4		
Job Title	Drawing Title	Date	Checked	
4 Pendragon Grove, Newport	Site Location Plan	March 26	KML	

Do not scale from this drawing.
This drawing is for reference only.
Dimensions & report all errors and omissions to
LeTrucco Design.

This drawing is copyright. It must not be
copied, used or disclosed to third parties
without prior permission of LeTrucco Design.