
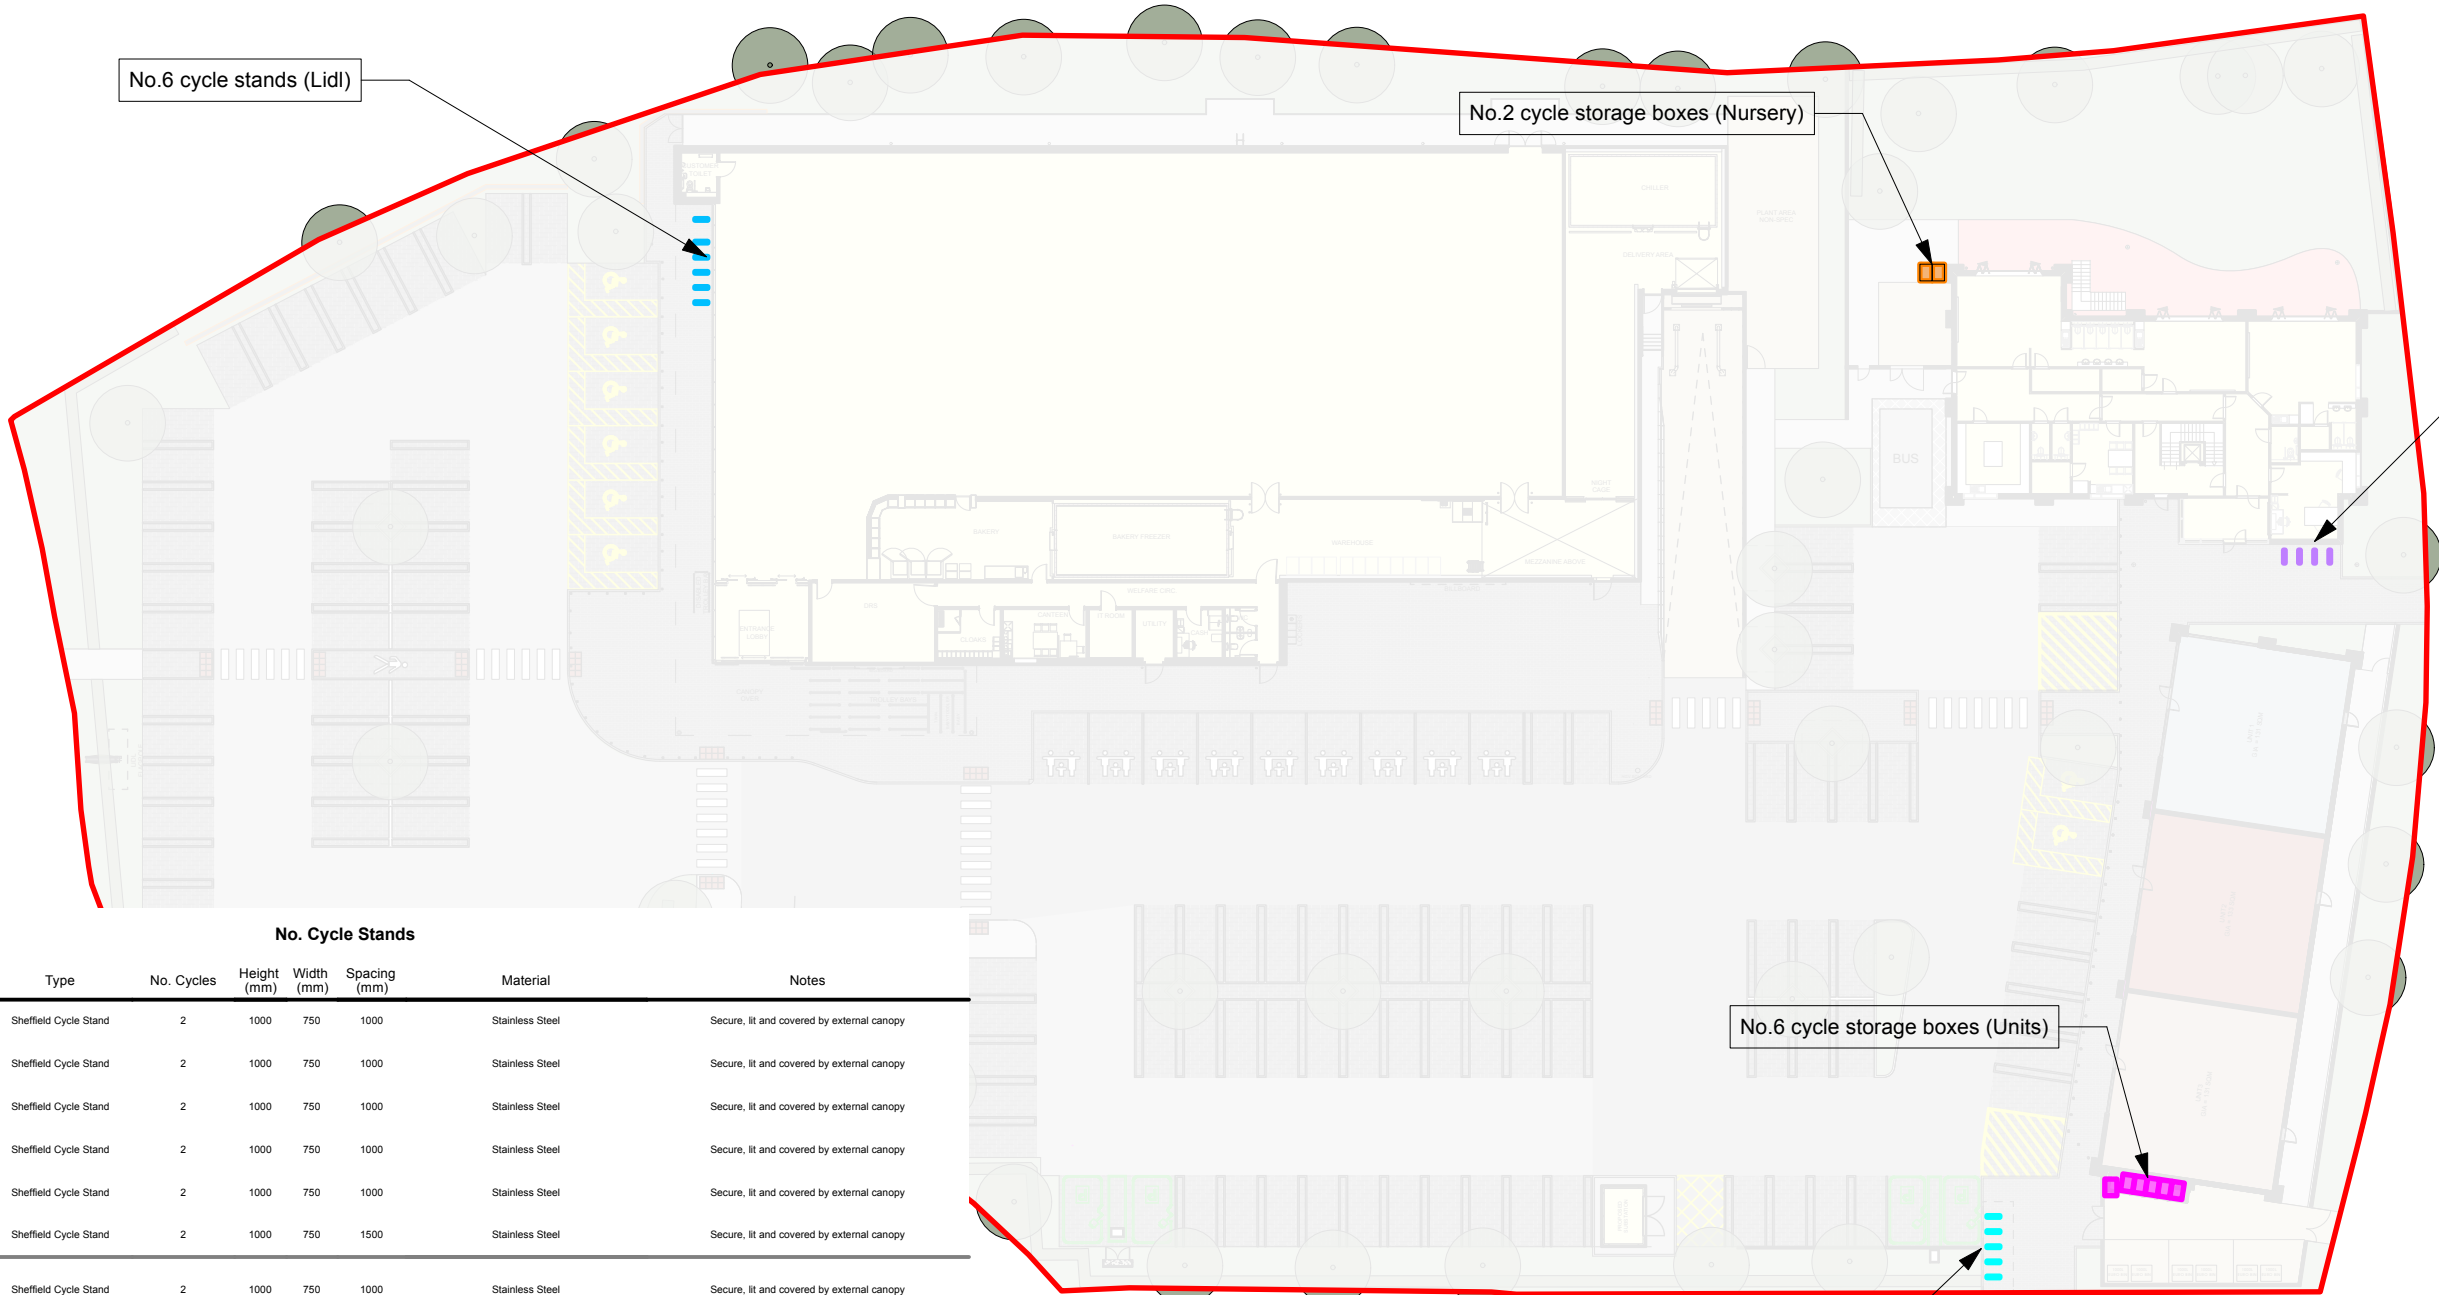


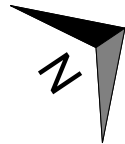

No. Cycle Stands

No.	Colour	Location	Covered	Type	No. Cycles	Height (mm)	Width (mm)	Spacing (mm)	Material	Notes
1	●	Lidl	Yes	Sheffield Cycle Stand	2	1000	750	1000	Stainless Steel	Secure, lit and covered by external canopy
2	●	Lidl	Yes	Sheffield Cycle Stand	2	1000	750	1000	Stainless Steel	Secure, lit and covered by external canopy
3	●	Lidl	Yes	Sheffield Cycle Stand	2	1000	750	1000	Stainless Steel	Secure, lit and covered by external canopy
4	●	Lidl	Yes	Sheffield Cycle Stand	2	1000	750	1000	Stainless Steel	Secure, lit and covered by external canopy
5	●	Lidl	Yes	Sheffield Cycle Stand	2	1000	750	1000	Stainless Steel	Secure, lit and covered by external canopy
6	●	Lidl	Yes	Sheffield Cycle Stand	2	1000	750	1500	Stainless Steel	Secure, lit and covered by external canopy
7	●	Nursery	Yes	Sheffield Cycle Stand	2	1000	750	1000	Stainless Steel	Secure, lit and covered by external canopy
8	●	Nursery	Yes	Sheffield Cycle Stand	2	1000	750	1000	Stainless Steel	Secure, lit and covered by external canopy
9	●	Nursery	Yes	Sheffield Cycle Stand	2	1000	750	1000	Stainless Steel	Secure, lit and covered by external canopy
10	●	Nursery	Yes	Sheffield Cycle Stand	2	1000	750	1000	Stainless Steel	Secure, lit and covered by external canopy
11	■	Nursery	Yes	Bike Storage Box	1	1900	800	-	Powder Coated Galvanised Steel	Lockable cycle storage box with space for cycle and accessories
12	■	Nursery	Yes	Bike Storage Box	1	1900	800	-	Powder Coated Galvanised Steel	Lockable cycle storage box with space for cycle and accessories
11	●	Units	Yes	Sheffield Cycle Stand	2	1000	750	1000	Stainless Steel	Covered by external cycle cover
12	●	Units	Yes	Sheffield Cycle Stand	2	1000	750	1000	Stainless Steel	Covered by external cycle cover
13	●	Units	Yes	Sheffield Cycle Stand	2	1000	750	1000	Stainless Steel	Covered by external cycle cover
14	●	Units	Yes	Sheffield Cycle Stand	2	1000	750	1000	Stainless Steel	Covered by external cycle cover
15	●	Units	Yes	Sheffield Cycle Stand	2	1000	750	1000	Stainless Steel	Covered by external cycle cover
16	■	Units	Yes	Bike Storage Box	1	1900	800	-	Powder Coated Galvanised Steel	Lockable cycle storage box with space for cycle and accessories
17	■	Units	Yes	Bike Storage Box	1	1900	800	-	Powder Coated Galvanised Steel	Lockable cycle storage box with space for cycle and accessories
18	■	Units	Yes	Bike Storage Box	1	1900	800	-	Powder Coated Galvanised Steel	Lockable cycle storage box with space for cycle and accessories
19	■	Units	Yes	Bike Storage Box	1	1900	800	-	Powder Coated Galvanised Steel	Lockable cycle storage box with space for cycle and accessories
20	■	Units	Yes	Bike Storage Box	1	1900	800	-	Powder Coated Galvanised Steel	Lockable cycle storage box with space for cycle and accessories
21	■	Units	Yes	Bike Storage Box	1	1900	800	-	Powder Coated Galvanised Steel	Lockable cycle storage box with space for cycle and accessories

D	21/05/2025	Retail and Nursery internal layout adjusted	BMS
C	31/03/2025	Updated to reflect latest highways comments.	KA
B	17/02/2025	Cycle secure boxes added to drawing and table	BM
A	21/01/2025	Pedestrian Link added From Queensway	BM
Rev	Date	Description	Drawn

htcarchitects

York Place Studio
8 Britannia Street
Leeds
LS1 2DZ

T:(0113) 244 3457

W: www.htcarchitects.co.uk
E: info@htcarchitects.co.uk

client
Lidl GB Ltd.



project
Glan Llyn
Newport

drawing title
Cycle Stands Location and
Schedule

date December 2024
status Planning
scale 1:500 @ A3
drawn KA checked BM
job no. 3211 dwg no. P409 rev. D