




EXISTING - 236 CROMWELL ROAD, NEWPORT

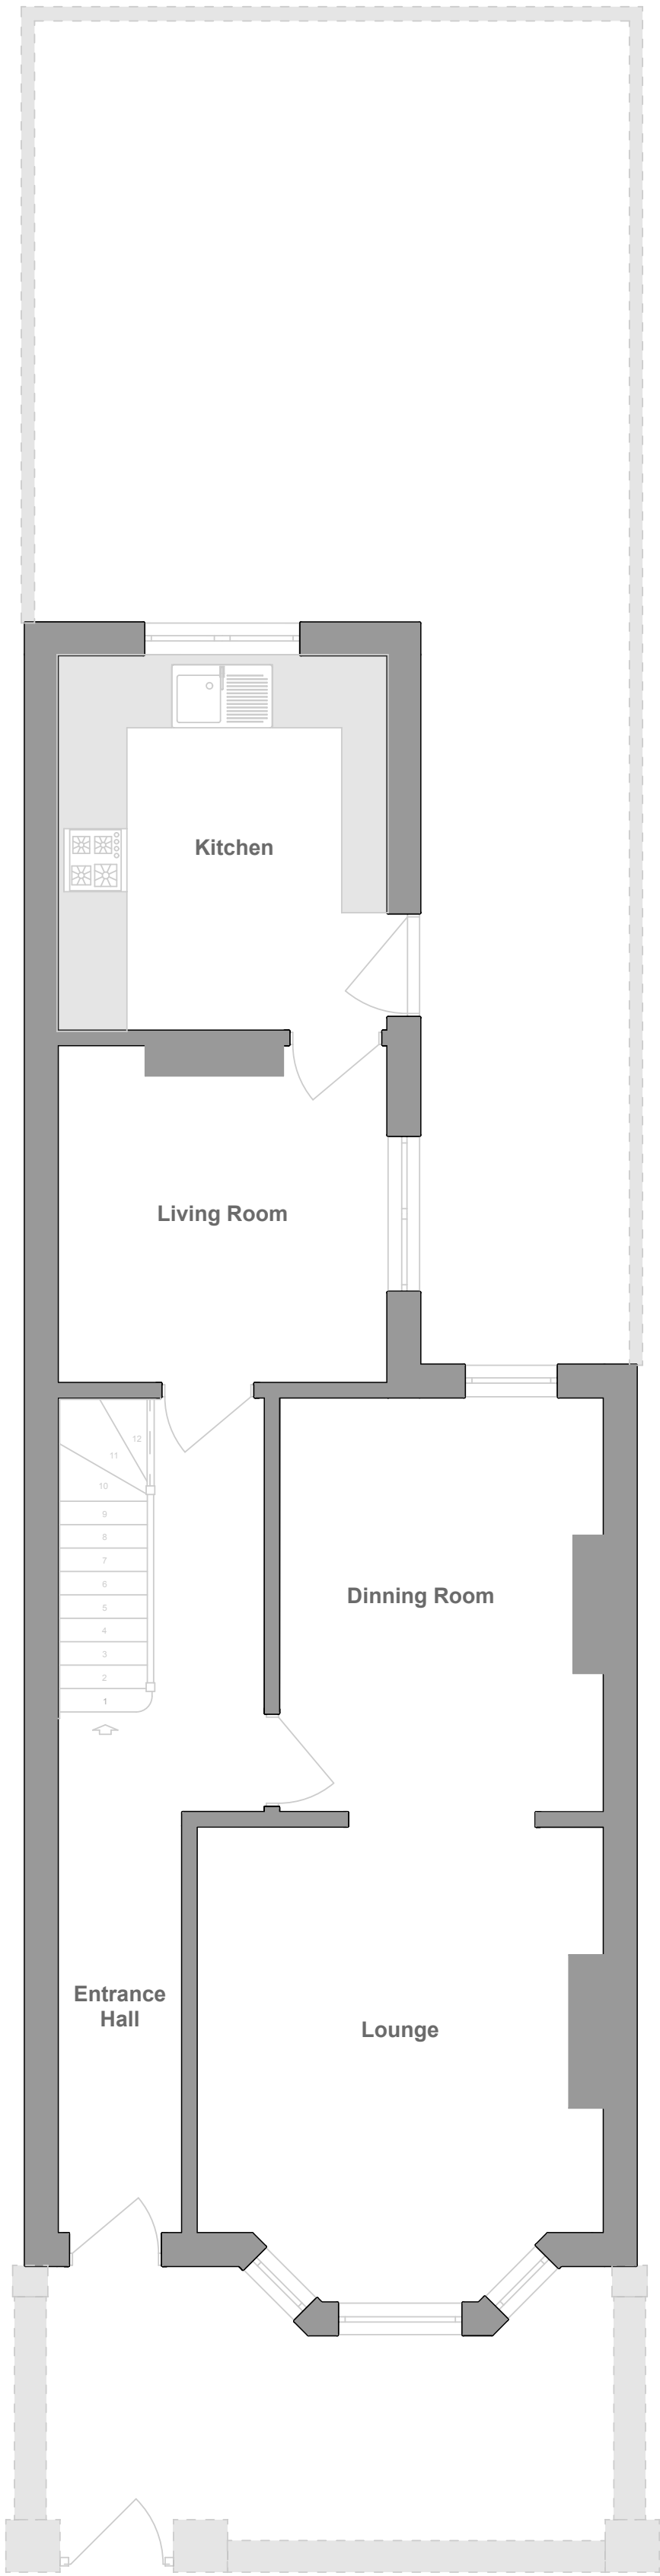


EXISTING GROUND FLOOR PLAN

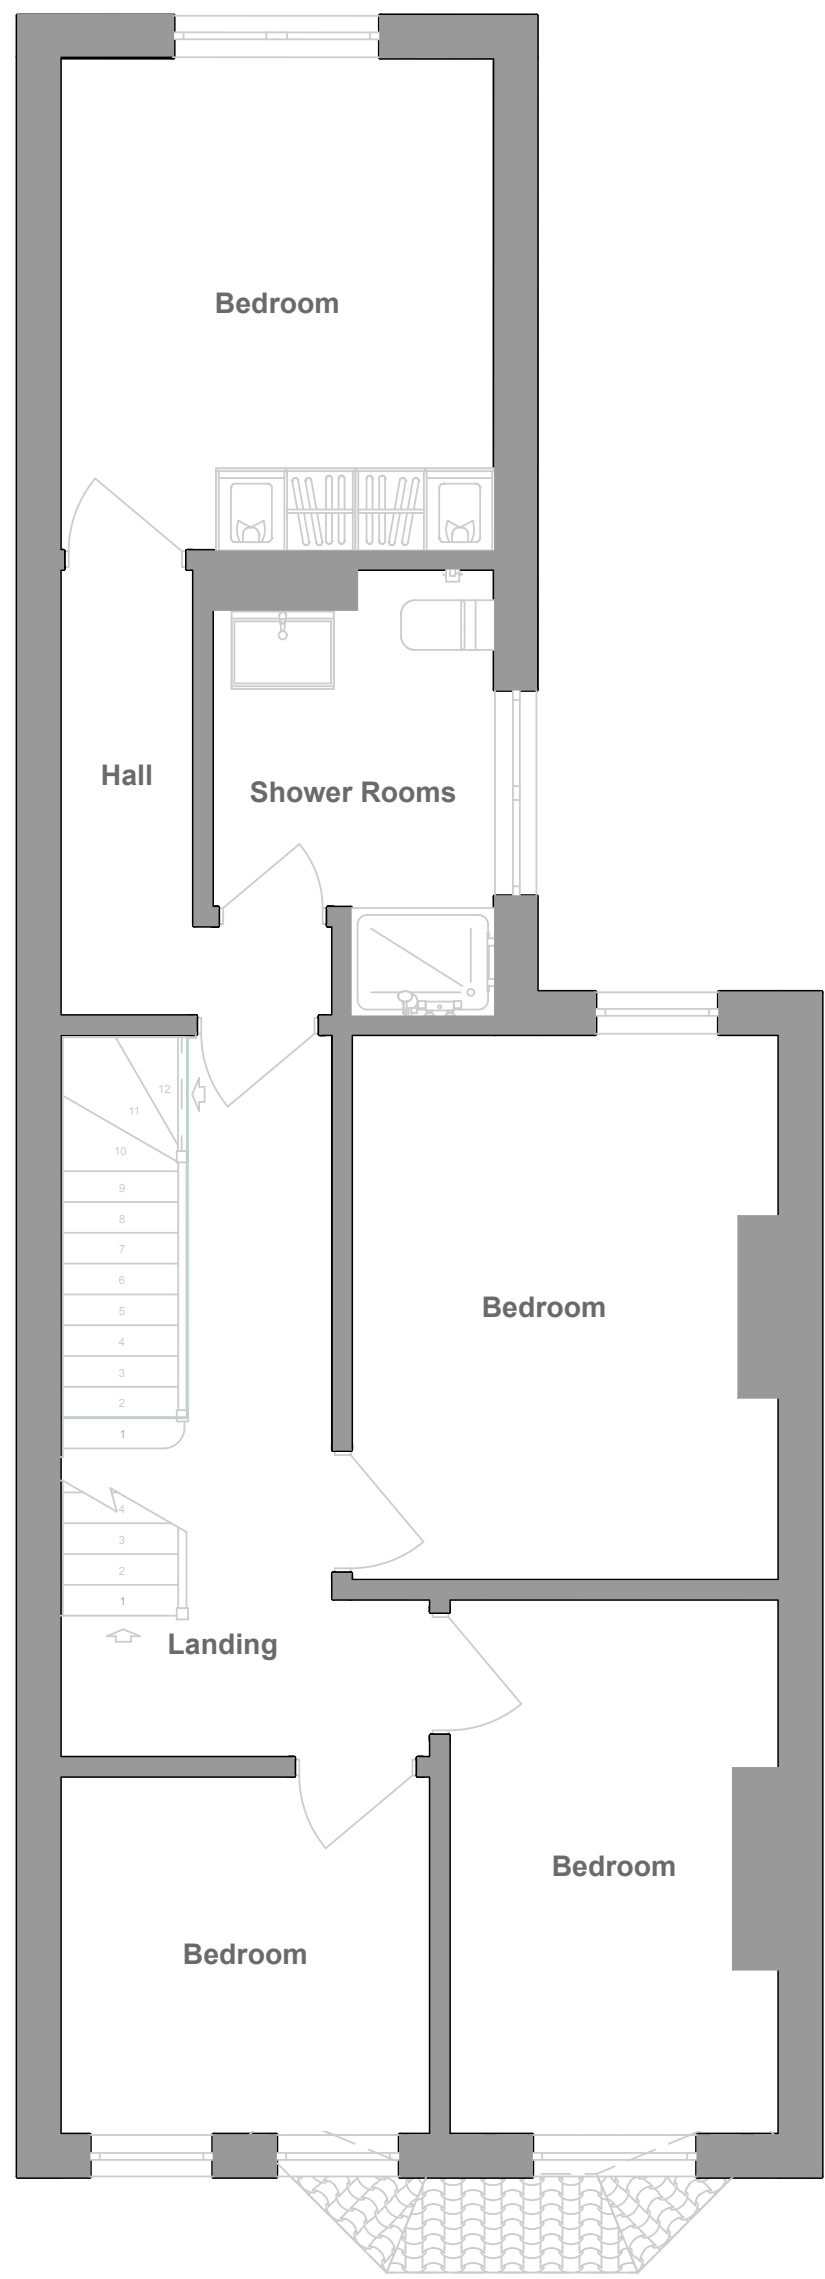


EXISTING FIRST FLOOR PLAN

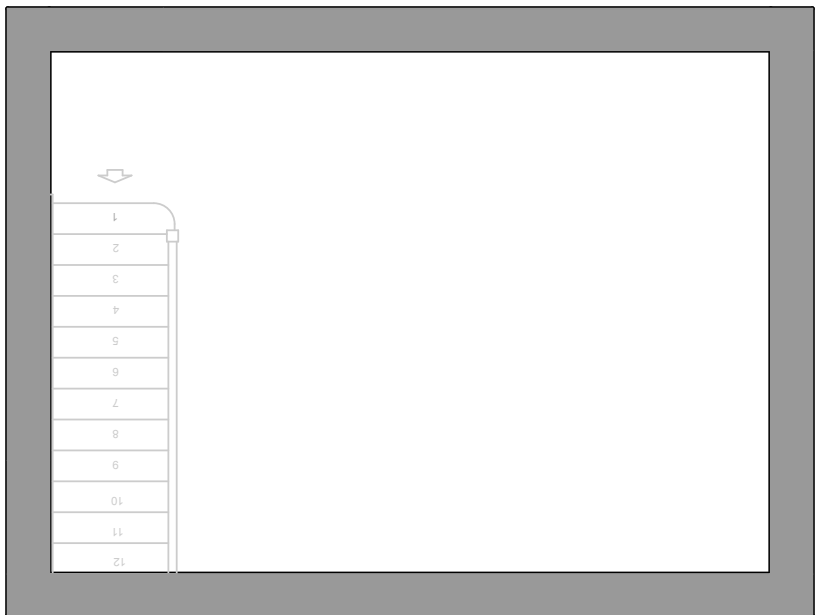


EXISTING ATTIC FLOOR PLAN

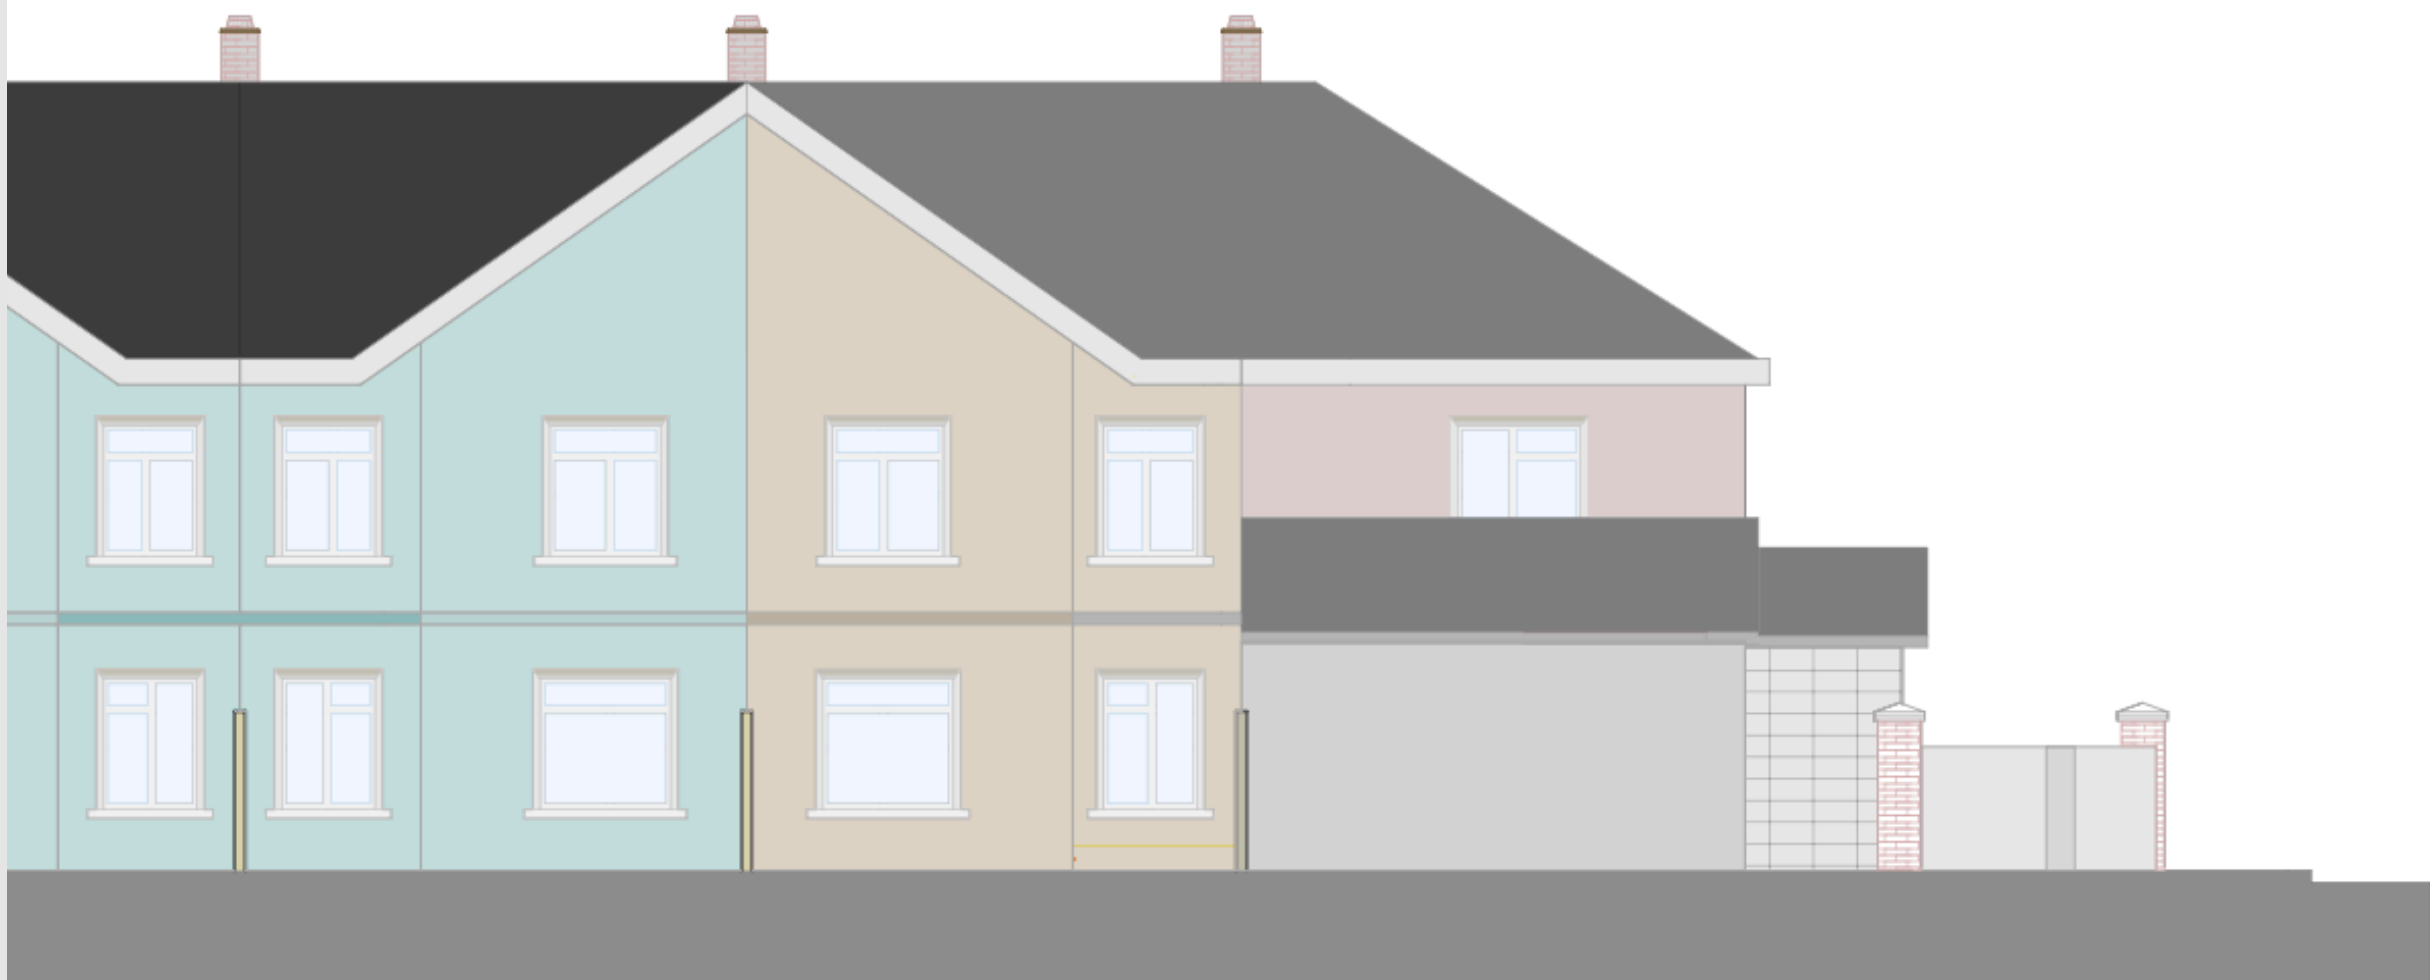

PROPOSED - 236 CROMWELL ROAD, NEWPORT

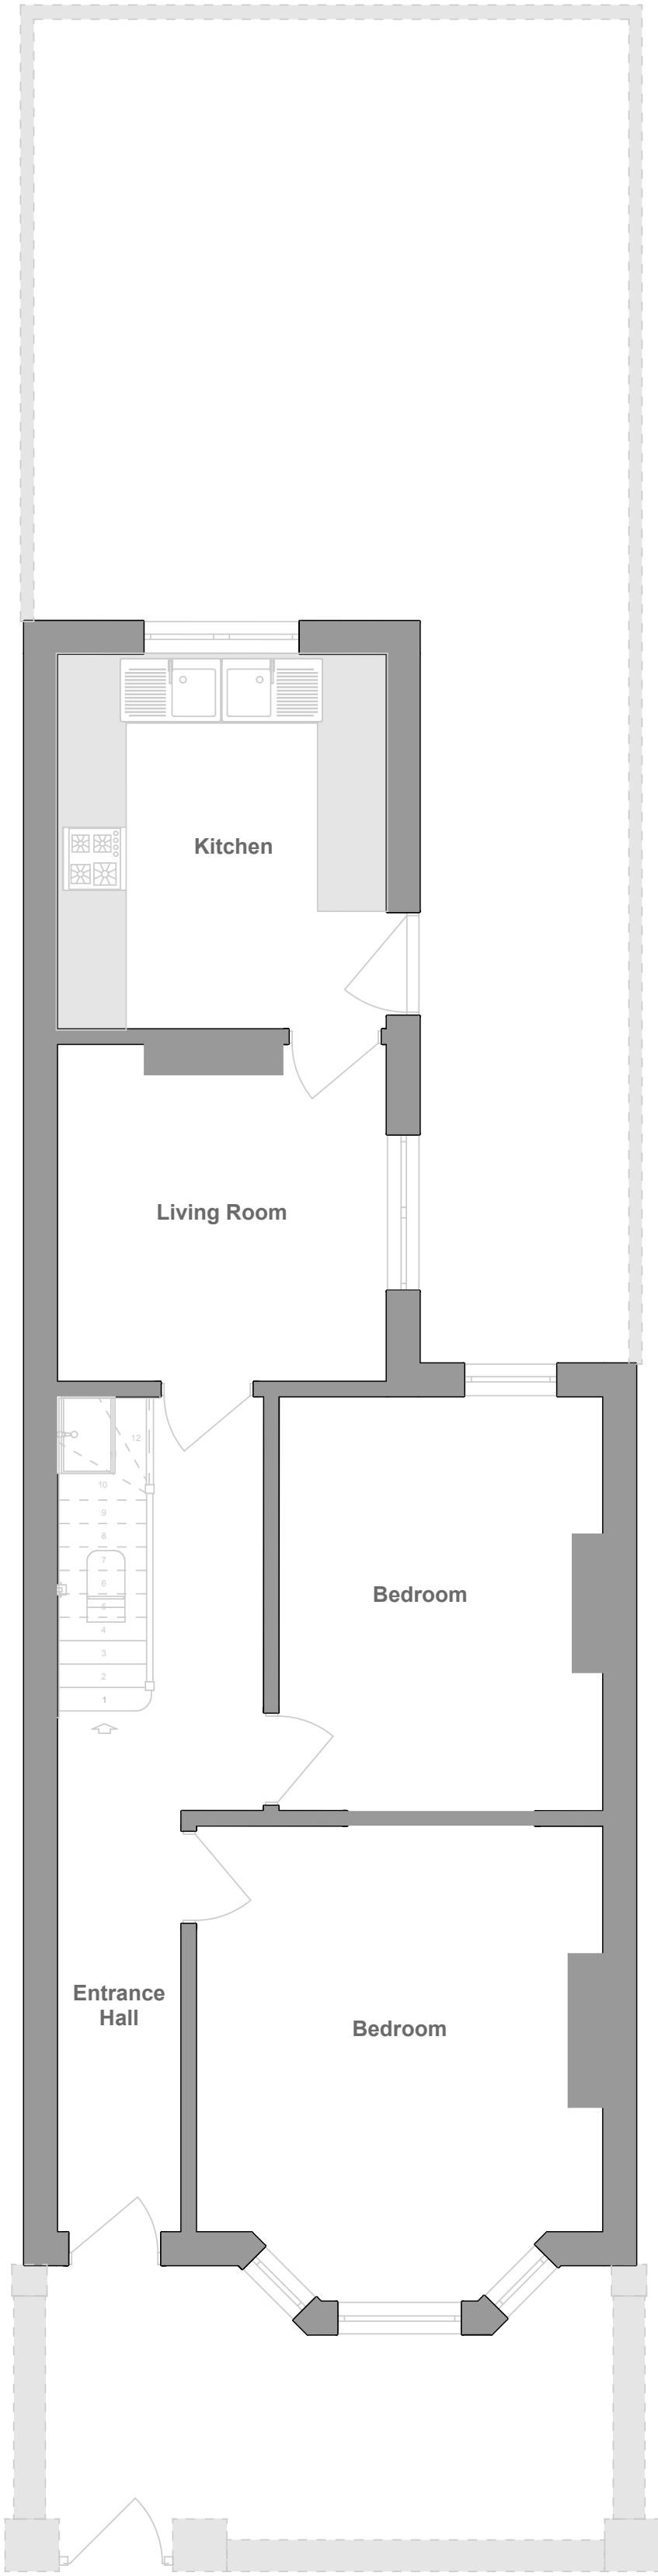

PROPOSED GROUND
FLOOR PLAN

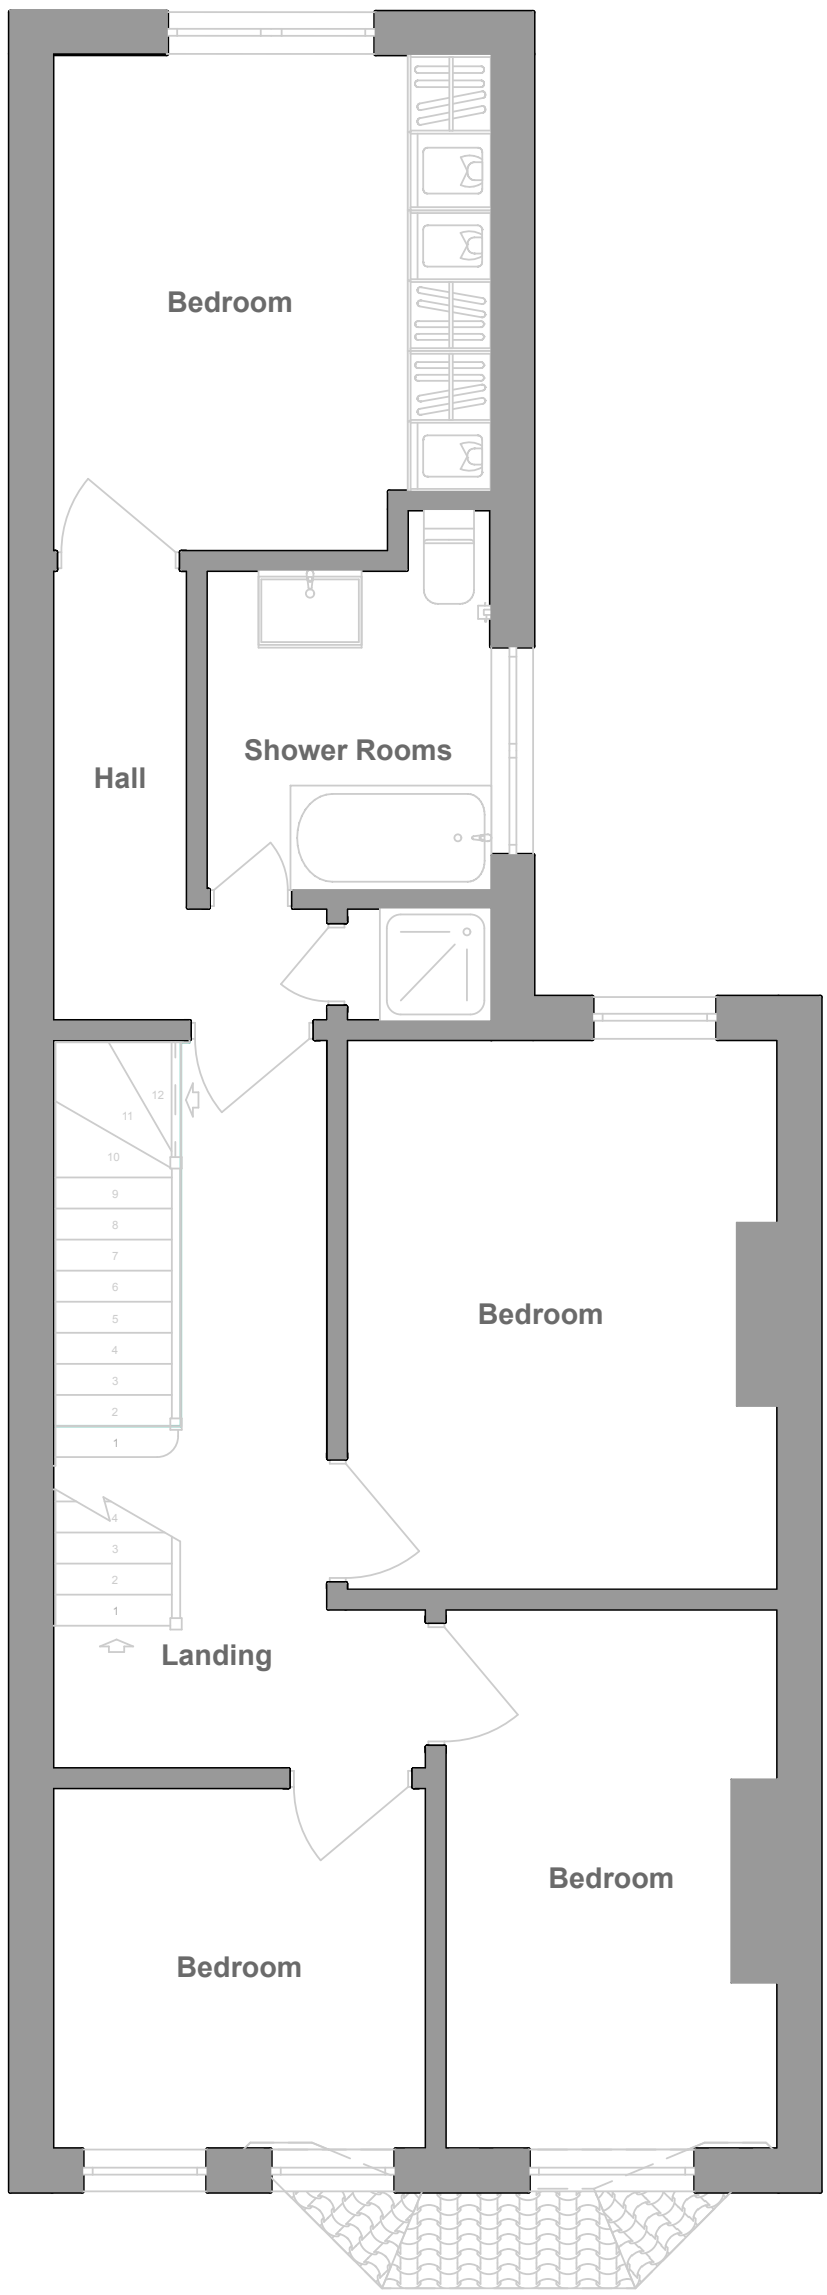

PROPOSED FIRST
FLOOR PLAN

