


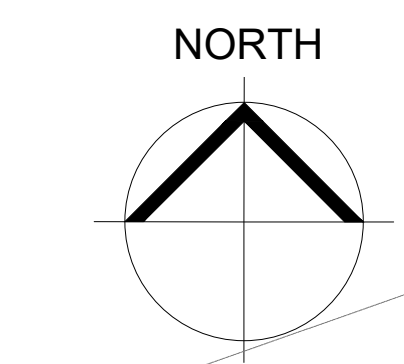


SITE LAYOUT
1:100

0 1000 2000 3000 4000 5000 mm
SCALE 1:100

KEY SCHEDULE	
REFER TO BOUNDARY TREATMENTS & BOUNDARY IDENTIFICATION DRAWINGS FOR FURTHER DETAIL.	
	SITE APPLICATION BOUNDARY
	DENOTES 1800MM HIGH TREATED CLOSE BOARDED FENCE.
	DENOTES FACING BRICK RETAINING/BOUNDARY WALL - REFER TO ENGINEERS DRAWINGS FOR R.WALL DETAILS
	DENOTES <1M RETAINING WALL WITH 1800MM HIGH TREATED CLOSE BOARDED FENCE ON TOP - REFER TO ENGINEERS DRAWINGS FOR R.WALL DETAILS
	DENOTES PERMEABLE AYPING PARKING BAYS WITH 50MM X 100MM PC CONCRETE PAVING LAYING TO DELINEATE BAYS.
	DENOTES AREAS OF 450 X 450MM P.C. CONC. PAVING SLABS TO FORM PATIO AREAS AND 1000 X 200MM AYP. FOOTPATHS TO TO CURBLINE OF HOUSES AND PLATS - REFER TO SCHEME SPECIFICATION FOR FURTHER DETAILS AND WORKMANSHIP
	DENOTES AREAS OF LANDSCAPE WITHIN CURTAGE OF DWELLINGS AND ADJOINING AREAS, INCORPORATING SHRUB SPECIES AS PER SEPARATE LANDSCAPING DRAWINGS BY OTHERS
	DENOTES AREAS OF TURF GRASS TO REAR GARDENS
	DENOTES 1.8M HIGH - 900MM WIDE TIMBER CLOSE BOARDED GATE WITH A SECURITY LOCK, IN COMPLIANCE WITH BS5838 - NOTE GATE TO BE 50MM HEIGHT TO ADJACENT WALL/GATE IF APPLICABLE.
	DENOTES POSITION OF BRICK OR SIMILAR SWIFT BOX IN SMOOTH RED - TO BE INSTALLED AT MIN. 5M FROM EXTERNAL GROUND LEVEL - TO BE APPROVED BY CC/CIC TO SATISFY CONDITION 8 OF PLANNING APPROVAL.
	DENOTES POSITION OF BRICK BAT BRICK (TYPE A) OR SIMILAR - REFER TO INDIVIDUAL SECTIONS FOR EXACT LOCATION - TO BE APPROVED BY CC/CIC TO SATISFY CONDITION 9 OF PLANNING APPROVAL.
	DENOTES POSITION OF ELECTRIC METER - CHARGING POINT




PROPOSED STREET SCENE -(Indicative)

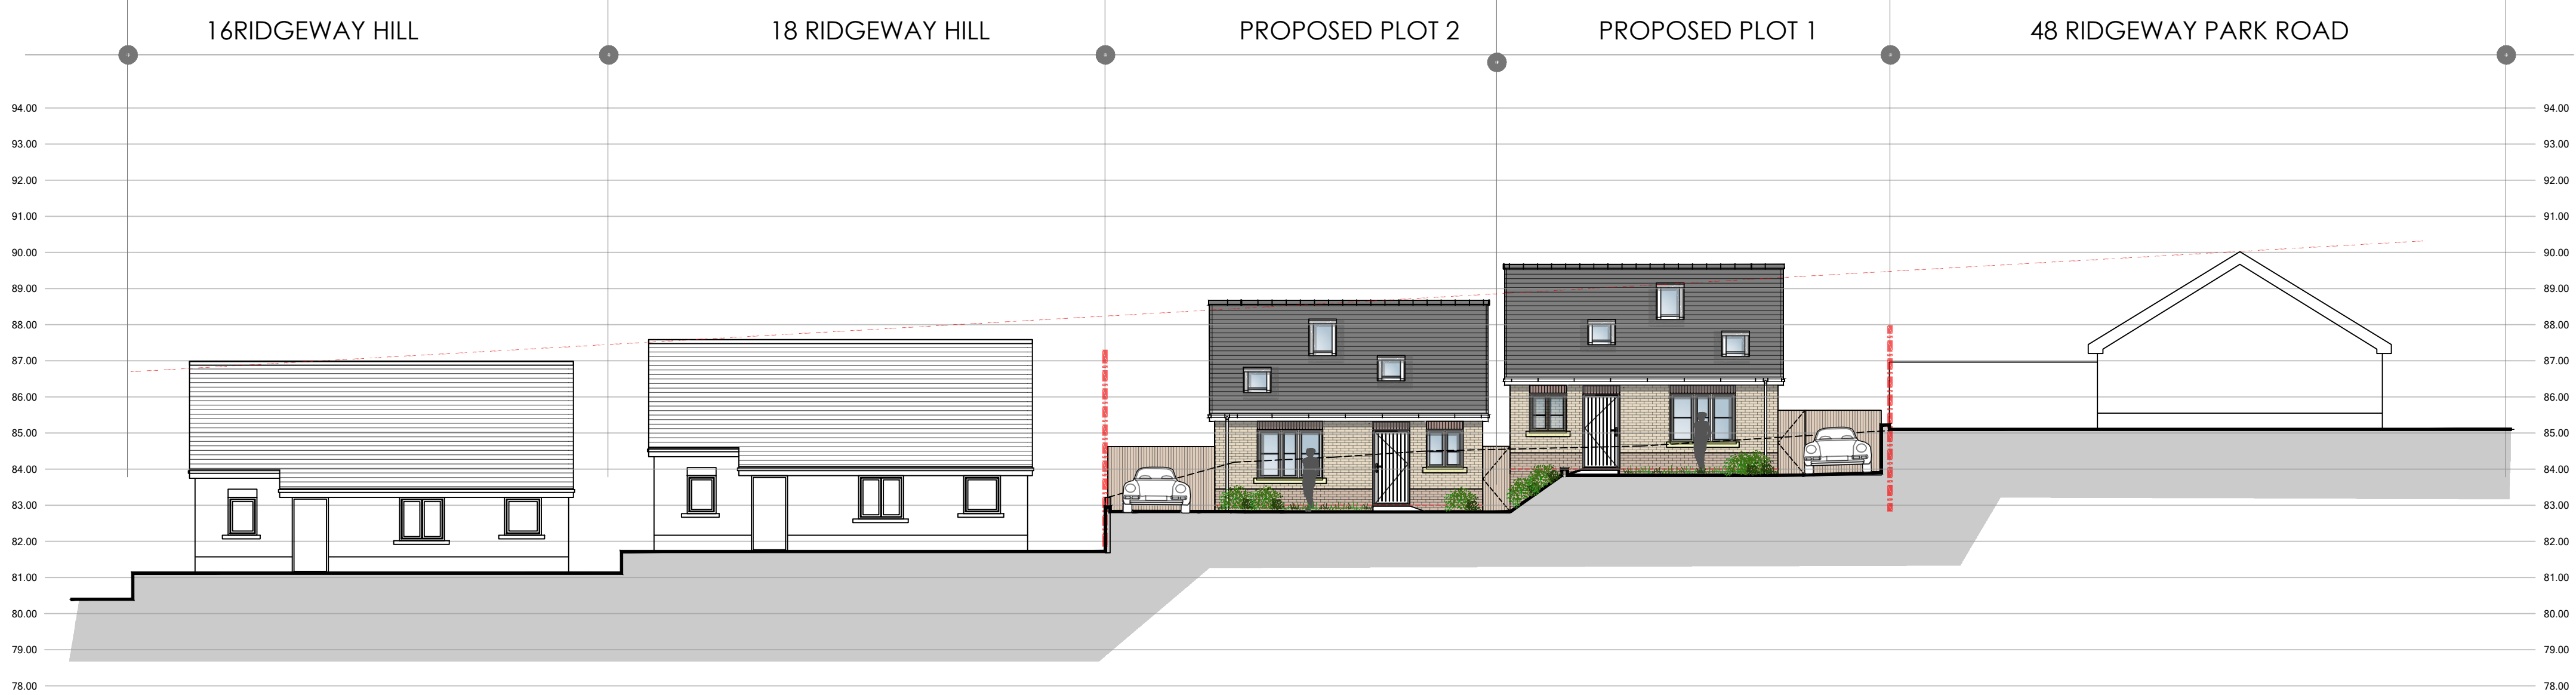

STREET ELEVATION
1:100

0 1.25 2.5 3.75 5.0 6.25 m
SCALE 1:125

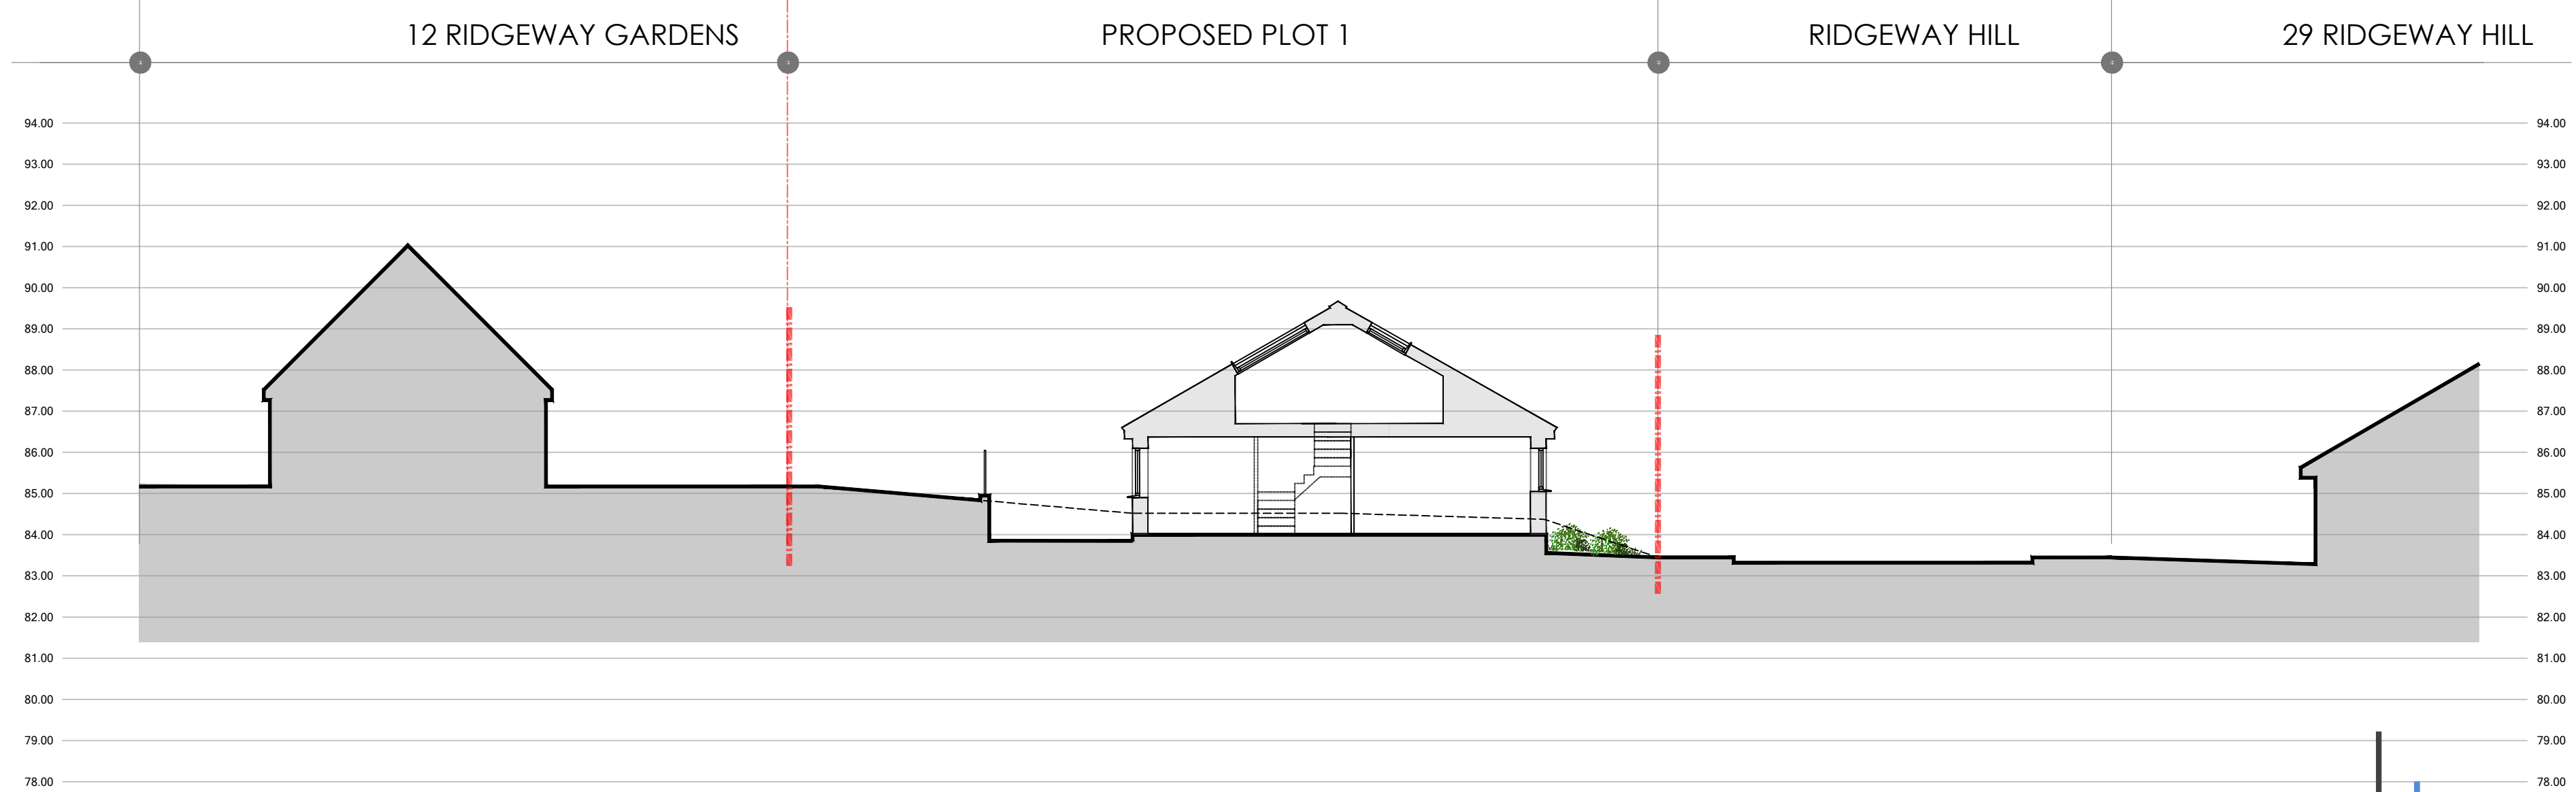

Revisions

Client	Drawing No	Scale	Revision
Rivsee ltd	LT2417.04.01	Varies @ A0	
Job Title	Drawing Title	Date	Checked
Ridgeway Hill, Newport	Proposed Site Layout + Sections	Jan 26	KML

Drawing Purpose
PLANNING