


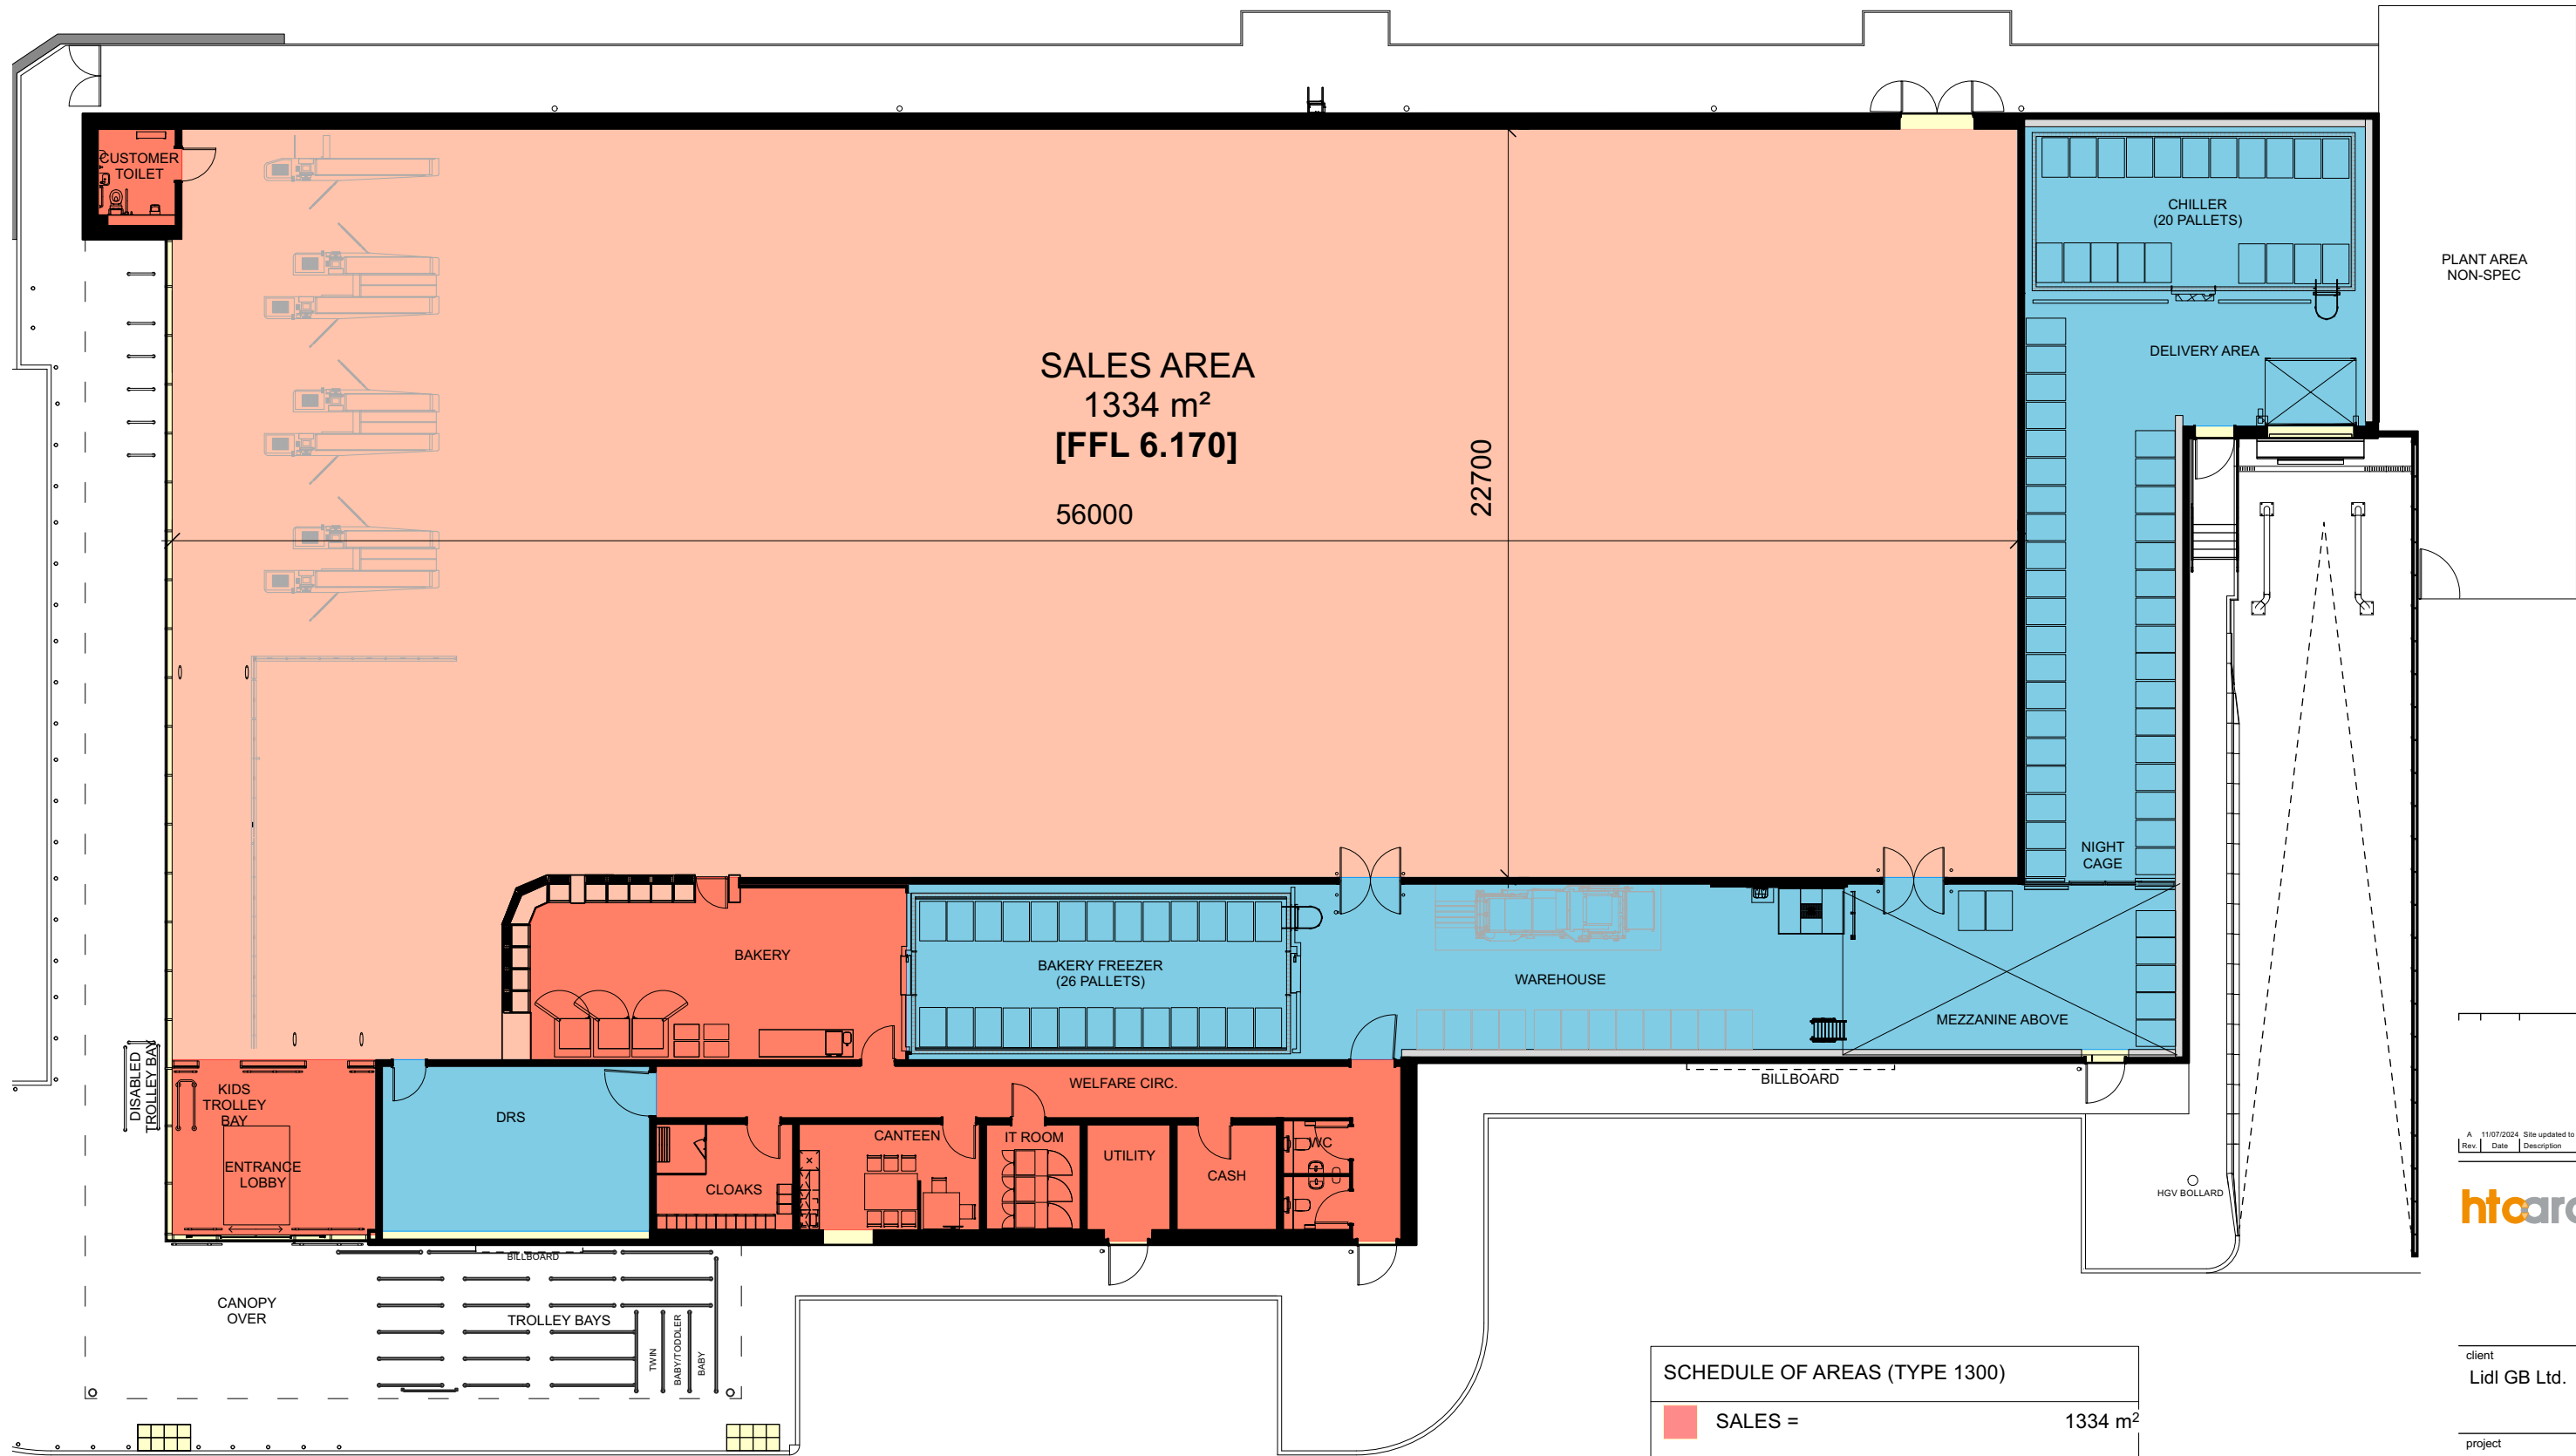

SCHEDULE OF AREAS (TYPE 1300)		
SALES =		1334 m²
WAREHOUSE=		4 10 m²
ANCILLARY=		218 m²
GIA =		1962 m²
GEA (EX. CANOPY) =		2045 m²
GEA (INC. CANOPY) =		2215 m²

Rev.	Date	Description	KA
A	11/07/2024	Site updated to latest scheme	KA

htcarchitects

York Place Studio
8 Britannia Street
Leeds
LS1 2DZ

T:(0113) 244 3457

W: www.htcarchitects.co.uk
E: info@htcarchitects.co.uk

client
Lidl GB Ltd.



project
Glan Llyn
Newport

drawing title
Lidl Proposed Ground Floor
Plan

date May 2024
status Planning
scale 1:200 @ A3
drawn CP checked LS
job no. 3211 dwg no. P100 rev. A