



SUBJECT TO TOPOGRAPHICAL SURVEY AND LEVELS REVIEW

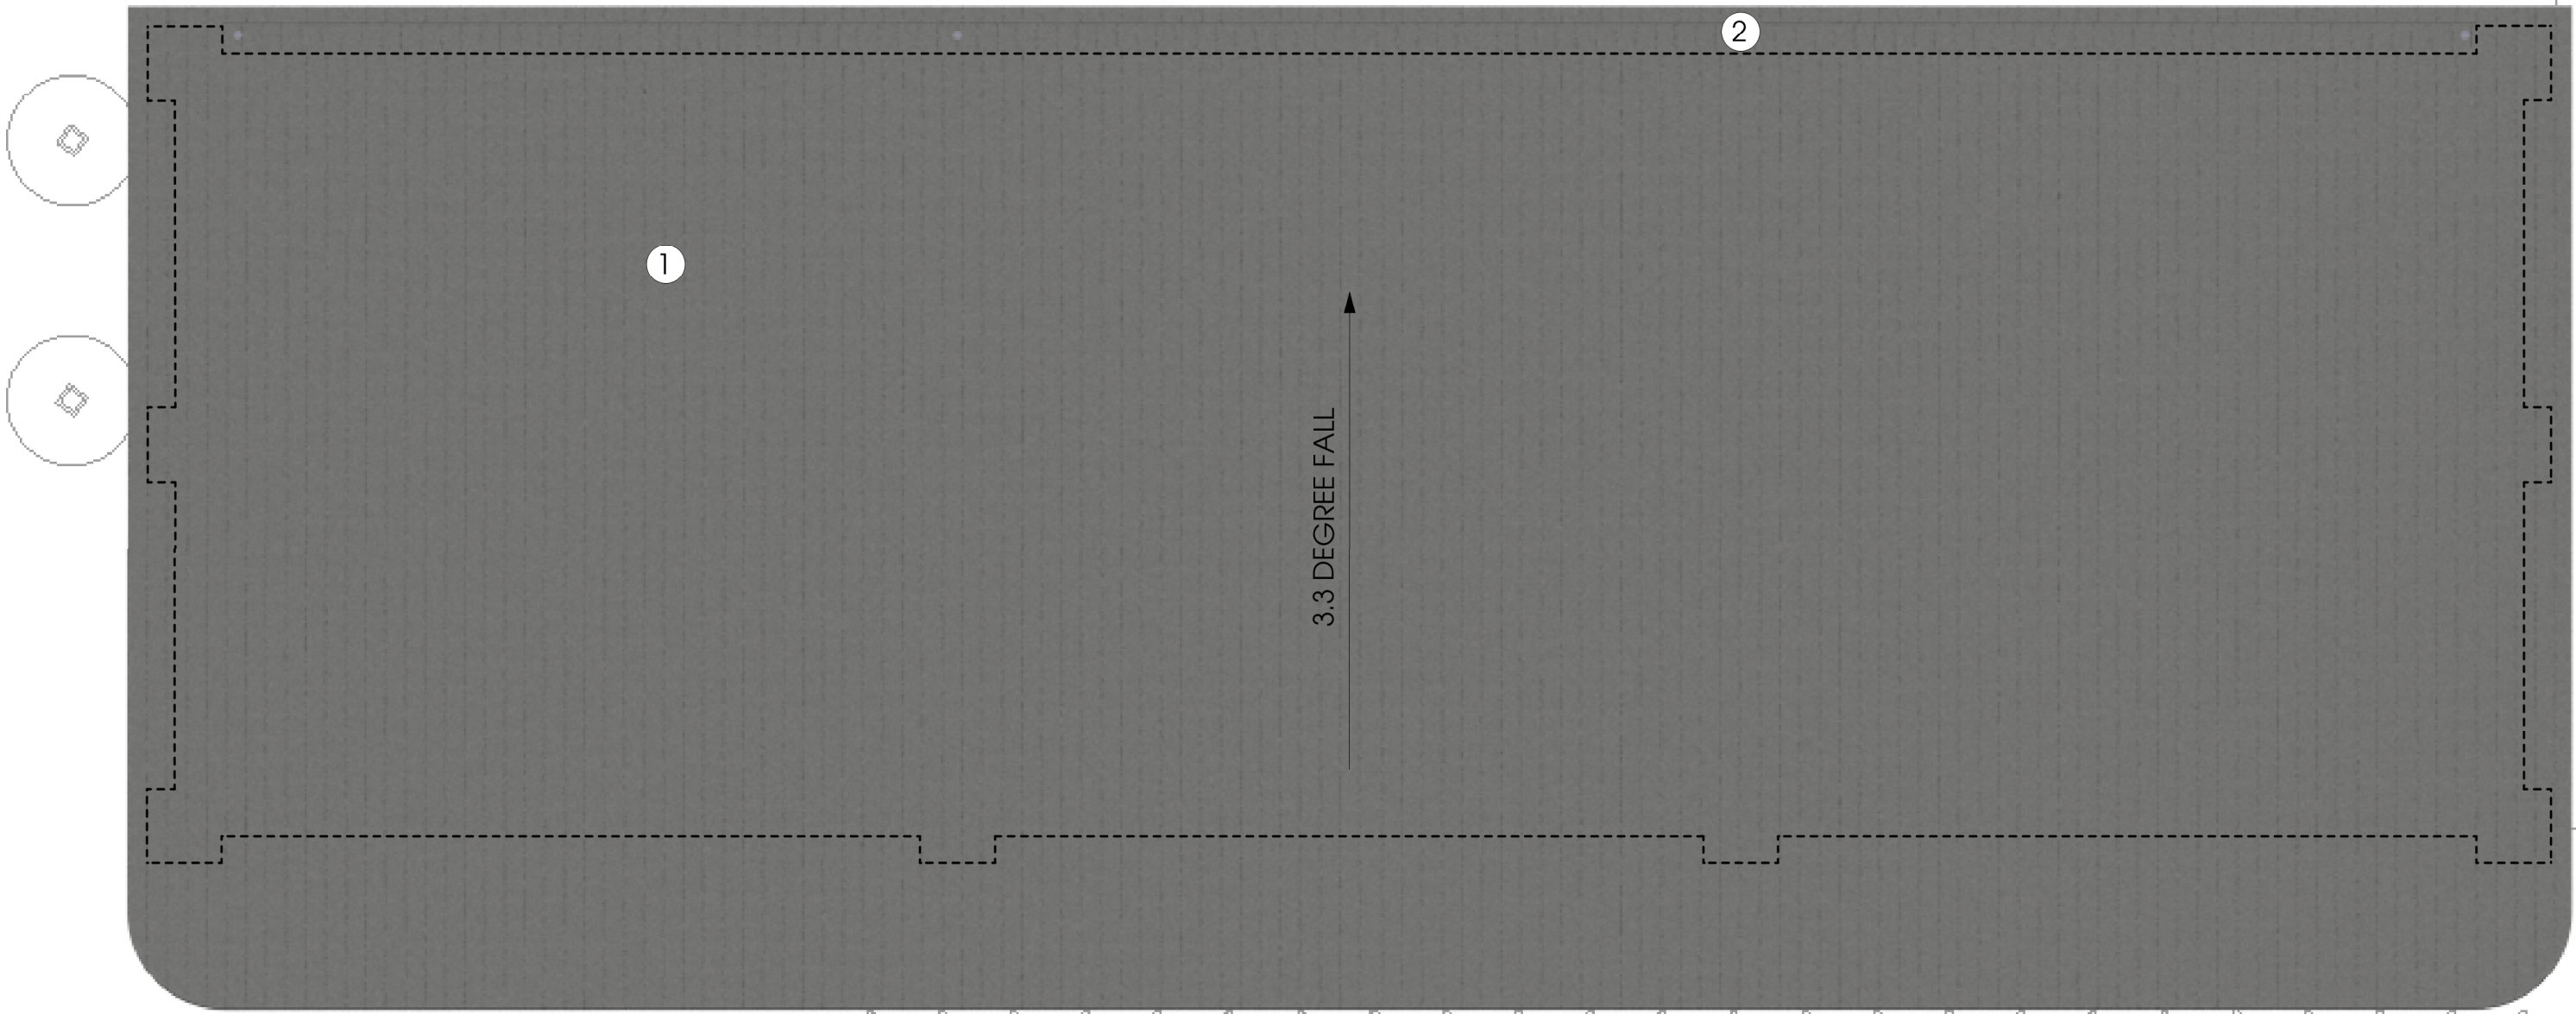

3.3 DEGREE FALL

1. ROOF CLADDING - COLOUR SILVER METALLIC (RAL 9006)
2. GUTTER AND RAINWATER DOWNPIPES - COLOUR SILVER METALLIC (RAL 9006)

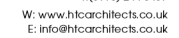

date July 2024
status Planning
scale 1:100 @ A3
drawn KA checked BM
job no. 3211 dwg no. P121 rev. A