
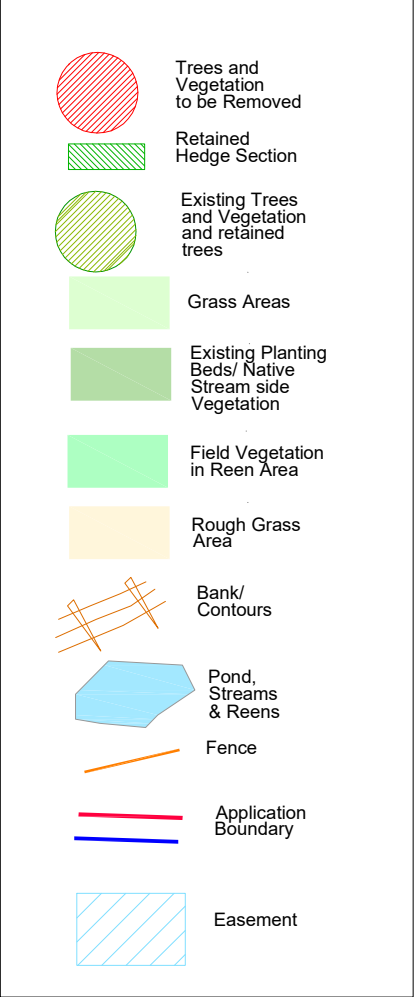


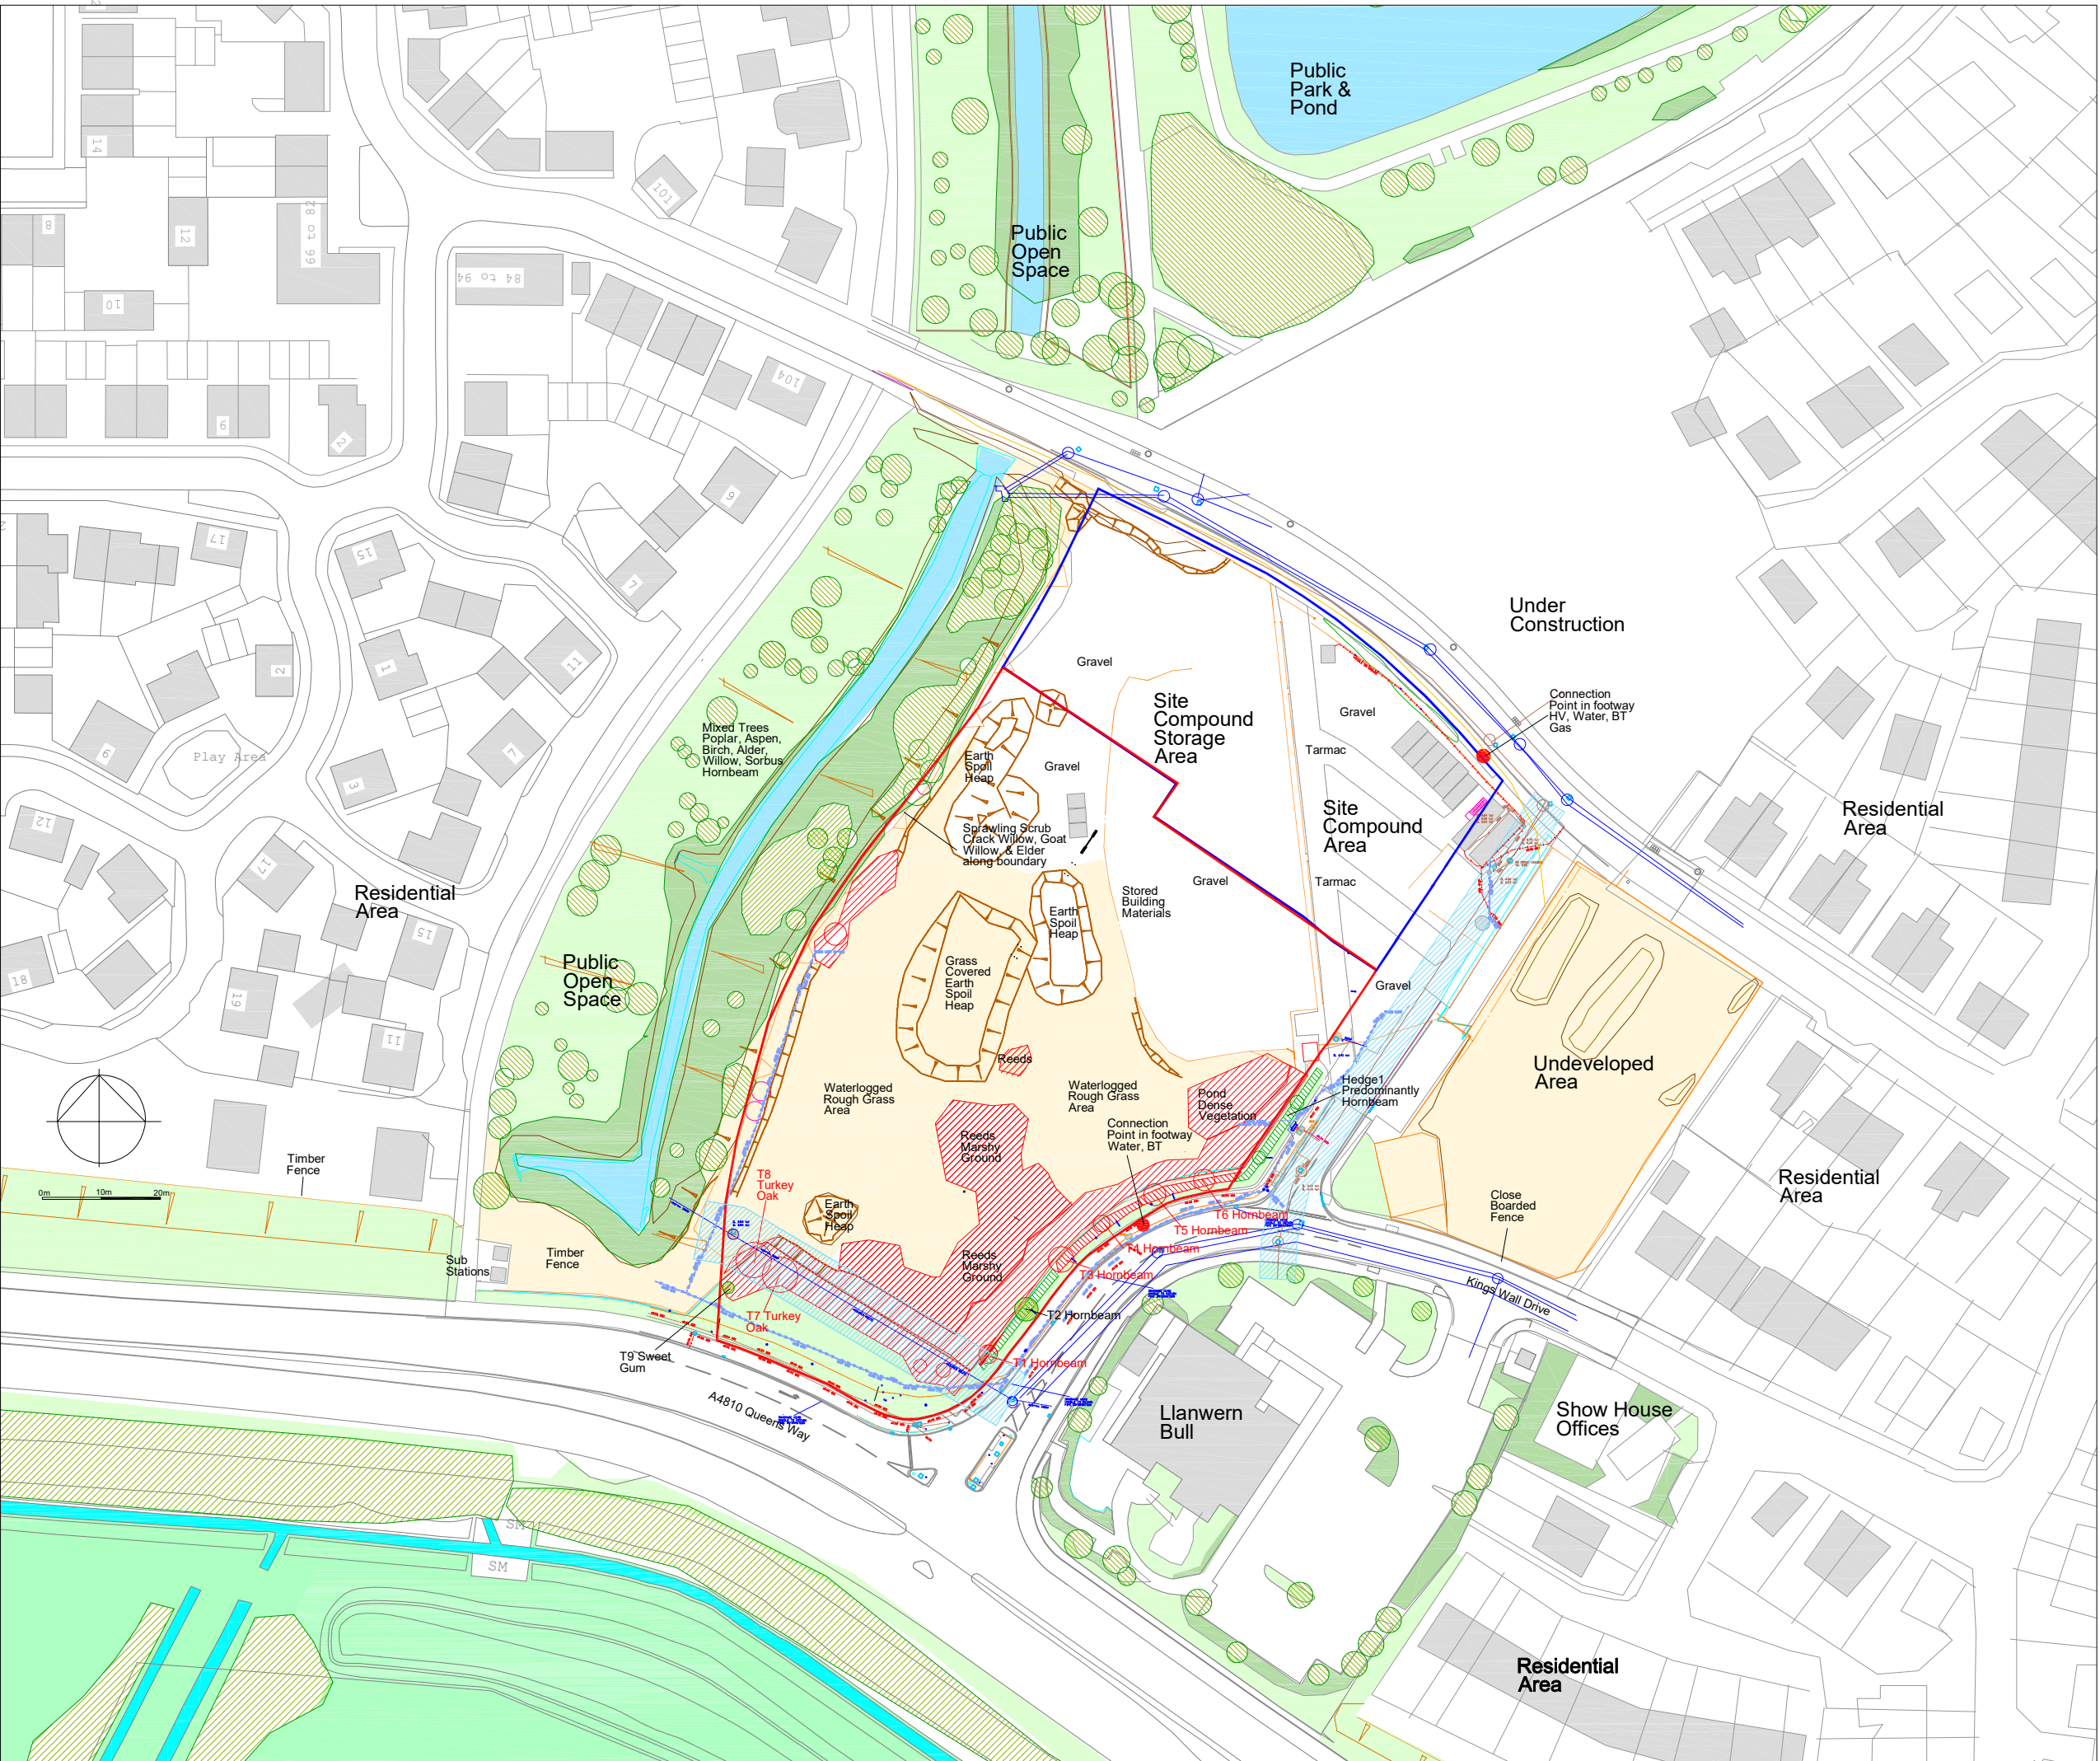

CA-2024- GLY-01 Rev A
30 July 2024
Easement and additional services added

Corscadden Associat
77 Fairleigh Ro
Cardiff. CF11 9.
Tel 07966 4230
email ca@corscaddenassociates.co

Project
**GLAN LLYN
NEWPORT
NP19 4TZ**
Drawing Title
EXISTING FEATURES

Scale
1:750 at A2
Date
12 June 202

Drawing No