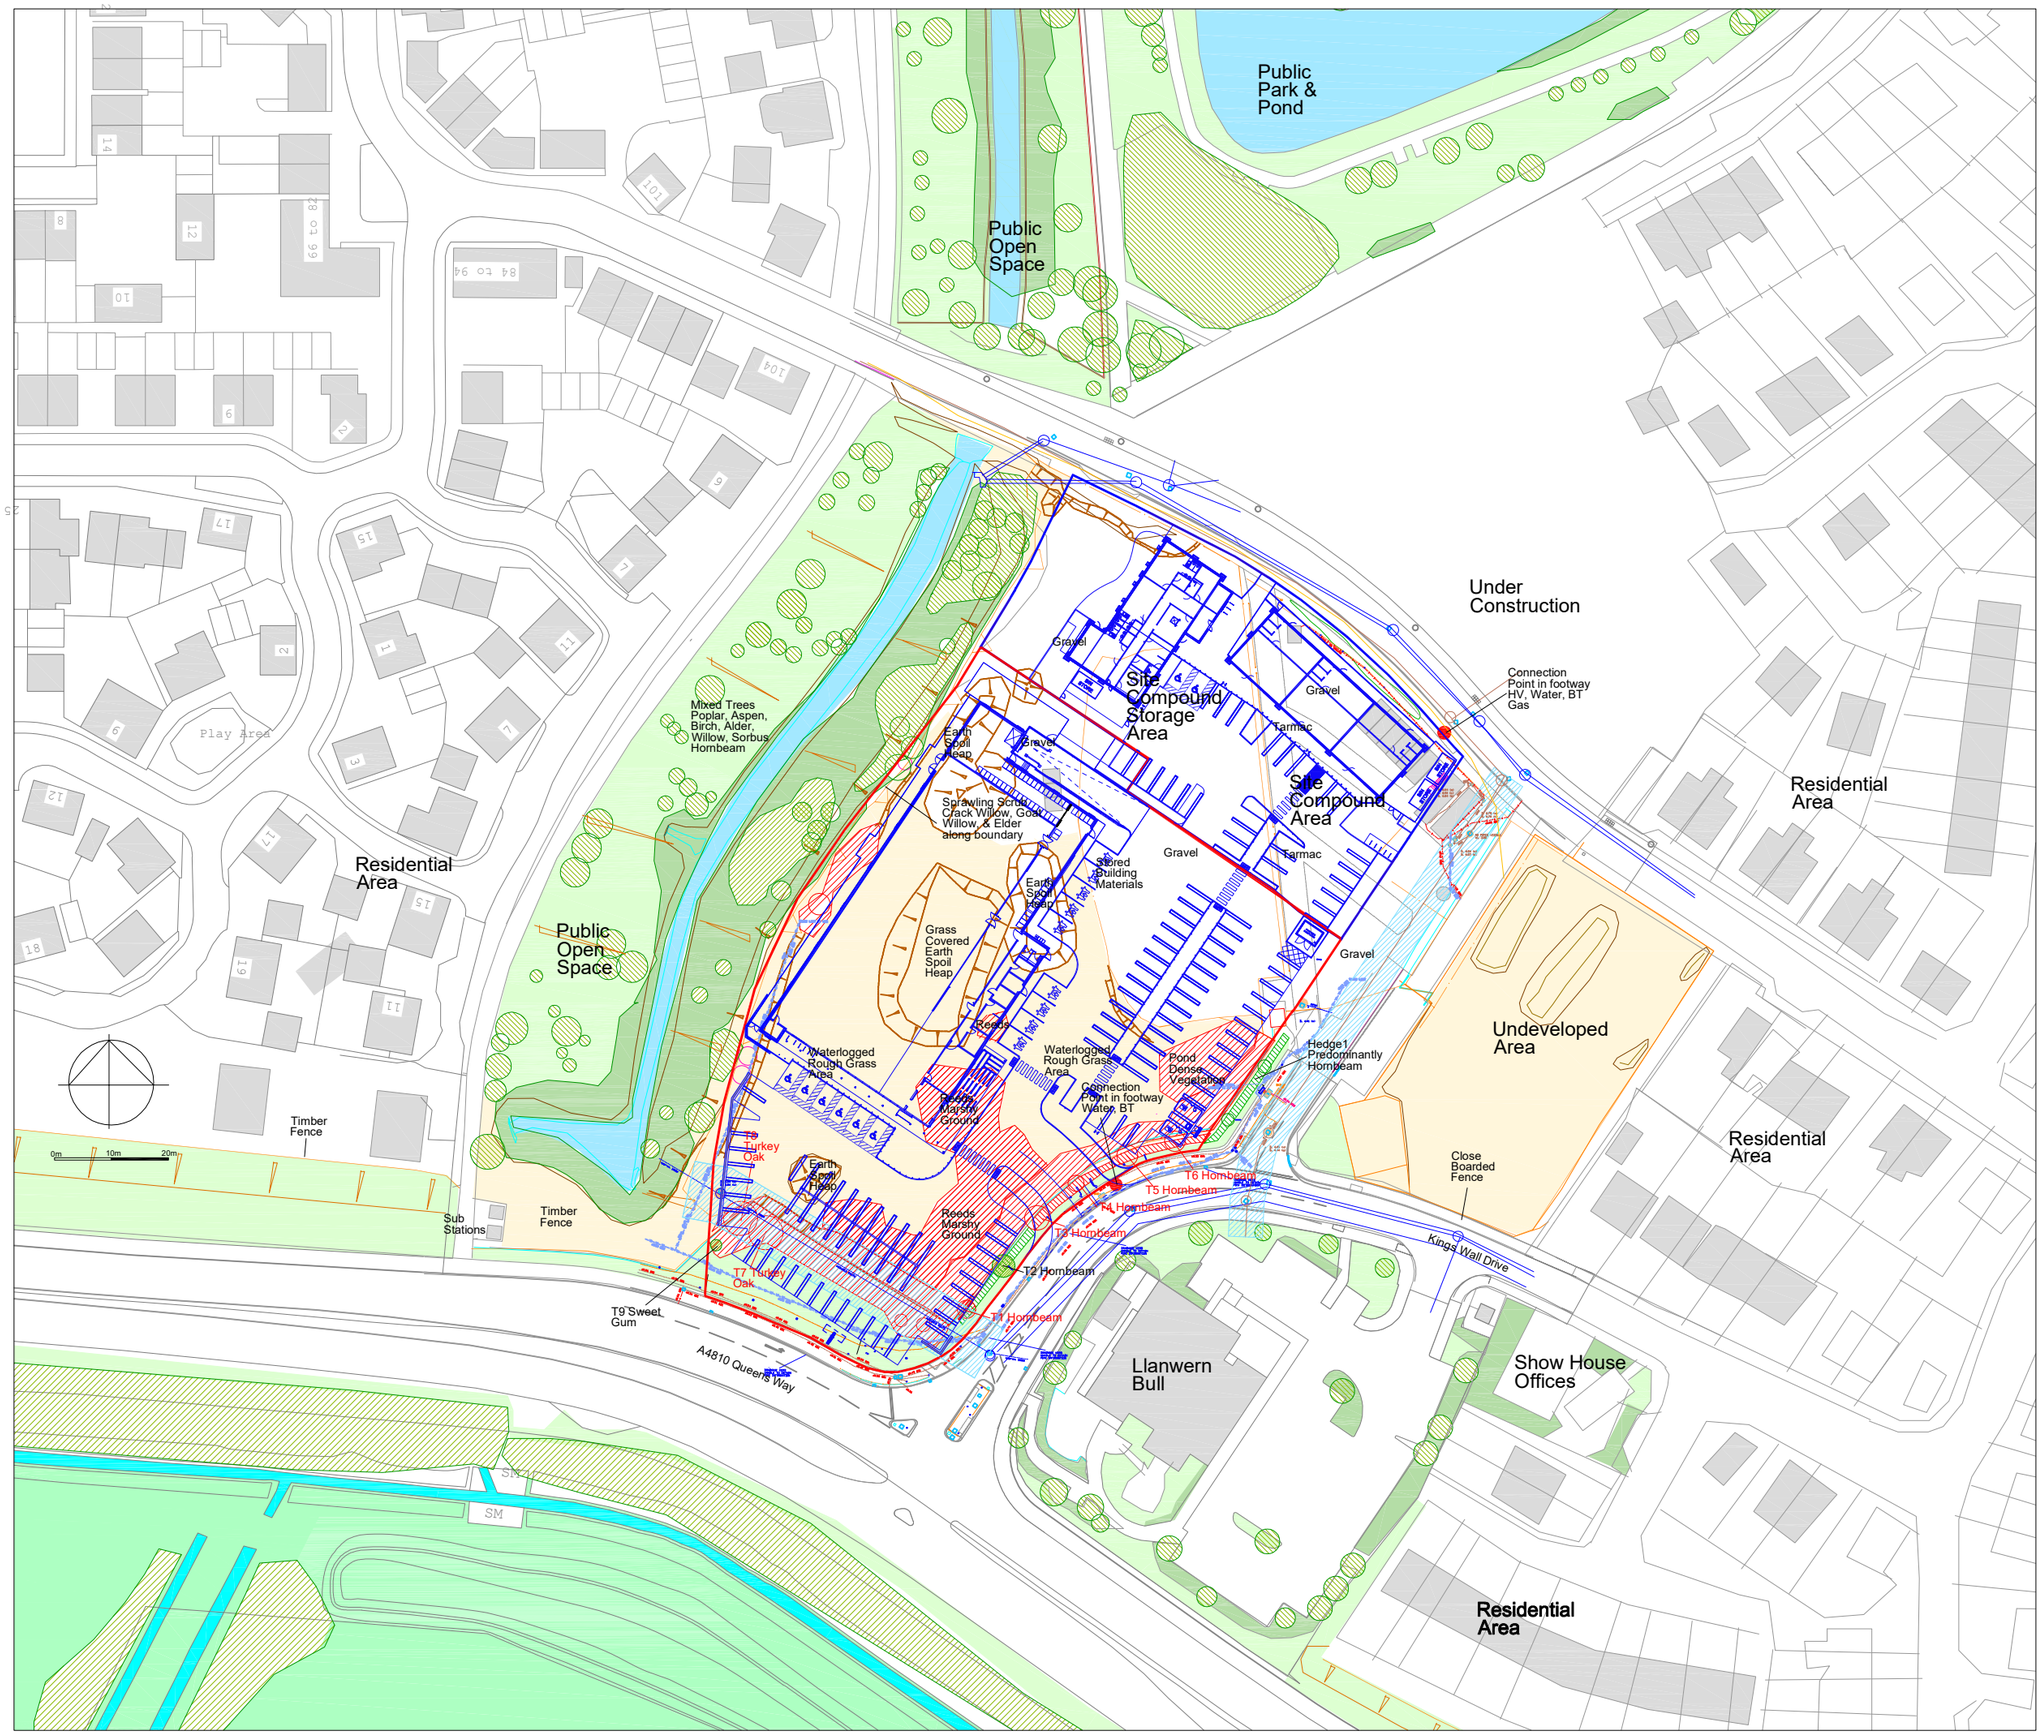


Trees and Vegetation to be Removed

Retained Hedge Section

Existing Trees and Vegetation and retained trees

Grass Areas

Existing Planting Beds/ Native Stream side Vegetation

Field Vegetation in Reen Area

Rough Grass Area

Bank/ Contours

Pond, Streams & Reens

Fence

Application Boundary

Easement

Protective Fence to BS 5837:2012

Proposed Development

CA-2024- GLY-02 Rev A
30 July 2024
Easement and additional services added and revised layout

Corscadden Associates
77 Fairleigh Road
Cardiff. CF11 9JW
Tel 07966 423074
email ca@corscaddenassociates.com

Project
GLAN LLYN
NEWPORT
NP19 4TZ

Drawing Title
EXISTING FEATURES AND OVERLAY

Scale
1:750 at A2

Date
12 June 2024

Drawing No
173 **CA-2024- GLY-02 Rev A**