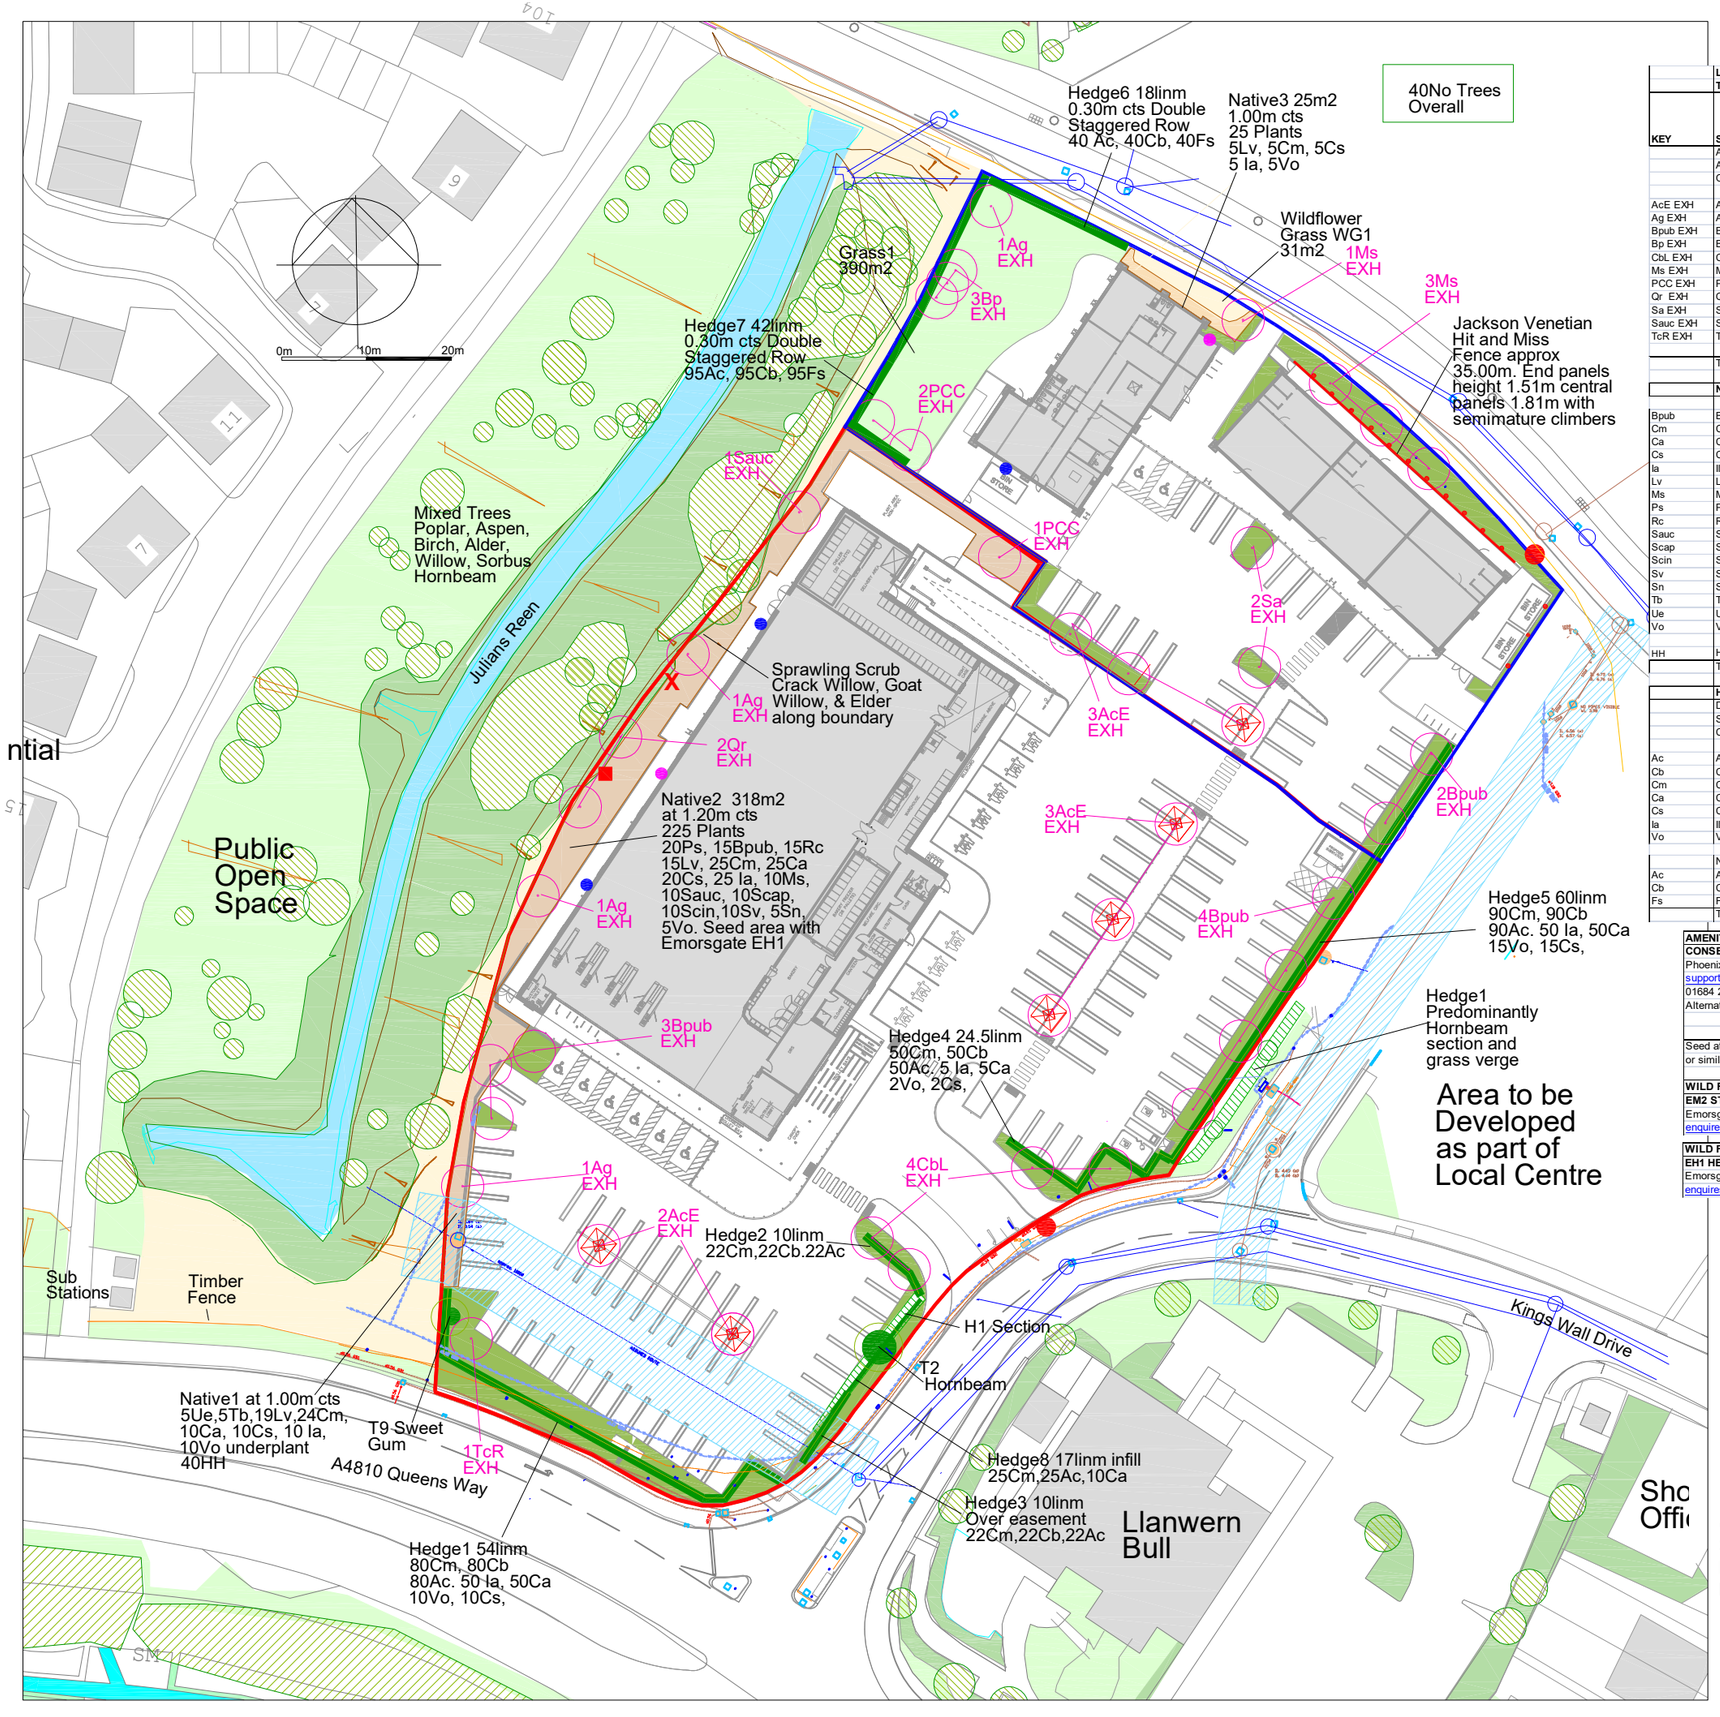


KEY	SPECIES	Native	Pollinator	NAME	SIZE	QTY
	All trees to be rootballed for autumn planting/winter planting only					
	All Tree pits to 2000mm x 2000mm square or 1500 x 1500mm square as indicated					
	Oaks to be only UK grown from nursery confirmed free of Oak processionary moth.					
AcE EXH	Acer campestre Elsrijk	N	P	Field Maple	14-16cm girth Extra Heavy Standard	8 No
Ag EXH	Alnus glutinosa	N		Alder	14-16cm girth Extra Heavy Standard	4 No
Bpub EXH	Betula pubescens	N		Downy Birch	14-16cm girth Extra Heavy Standard	9 No
Bp EXH	Betula pendula	N		Silver Birch	14-16cm girth Extra Heavy Standard	3 No
CbL EXH	Carpinus betulus Lucas	N	P	Hornbeam	14-16cm girth Extra Heavy Standard	4 No
Ms EXH	Malus sylvestris	N	P	Crab Apple	14-16cm girth Extra Heavy Standard	4 No
PCC EXH	Pyrus calleryana Chanticleer		P	Type of Pear	14-16cm girth Extra Heavy Standard	3 No
Qr EXH	Quercus robur	N	P	Oak	18-20cm girth Adv Nursery Standard	2 No
Sa EXH	Sorbus aria	N	P	Whitebeam	14-16cm girth Extra Heavy Standard	1 No
Sauc EXH	Sorbus aucuparia	N	P	Rowan	14-16cm girth Extra Heavy Standard	1 No
TcR EXH	Tilia cordata Rancho	N	P	Small leafed lime	14-16cm girth Extra Heavy Standard	1 No
	TOTAL					40 No
	NATIVE BLOCKS			NATIVE 1-3		427 m2
				Plant at 1.00m cts or 1.20m cts		
Bpub	Betula pubescens	N	P	Woolly Birch	60-90cm 1+1	15 No
Cm	Crataegus monogyna	N	P	Hawthorn	60-90cm 1+1	54 No
Ca	Corylus avellana	N	P	Hazel	60-90cm 1+1	35 No
Cs	Cornus sanguinea	N	P	Dogwood	60-90cm 1+1	35 No
Ia	Ilex aquifolium	N	P	Holly	30-45cm 3Lpot	40 No
Lv	Ligustrum vulgare	N	P	Wild Privet	60-90cm 1+1	30 No
Ms	Malus sylvestris	N	P	Crab Apple	60-90cm 1+1	10 No
Ps	Prunus spinosa	N	P	Blackthorn	60-90cm 1+1	20 No
Rc	Rosa canina	N	P	Dogr Rose	60-90cm 1+1	15 No
Sauc	Sorbus aucuparia	N	P	Rowan	60-90cm 1+1	10 No
Scap	Salix capraea	N	P	Goat Willow	60-90cm 0/1	10 No
Scin	Salix cinerea	N	P	Grey Willow	60-90cm 0/1	10 No
Sv	Salix viminalis	N	P	Crack Willow	60-90cm 0/1	10 No
Sn	Sambucus nigra	N	P	Elder	60-90cm 1+1	5 No
Tb	Taxus baccata	N	P	Yew	30-45cm 3Lpot	5 No
Ue	Ulex europaeus	N	P	Gorse	30-45cm 3Lpot	5 No
Vo	Viburnum opulus	N	P	Guelder Rose	60-90cm 1+1	20 No
HH	Hedera helix Hibernica	N	P	Ivy	60-90cm 2Lpot	40 No
	TOTAL					369 No
	HEDGEROWS 1-20			HEDGE 1-8		236 linm
	DOUBLE ROW as indicated			Double Row	Plant at 0.30m cts	219 linm
	SINGLE ROW as indicated			Single row	Plant at 0.30m cts	17 linm
	CENTRAL FENCE as indicated					160 linm
Ac	Acer campestre	N	P	Field Maple	60-90cm 1+1	267 No
Cb	Carpinus betulus	N		Hornbeam	60-90cm 1+1	242 No
Cm	Crataegus monogyna	N	P	Hawthorn	60-90cm 1+1	267 No
Ca	Corylus avellana	N	P	Hazel	60-90cm 1+1	115 No
Cs	Cornus sanguinea	N	P	Dogwood	60-90cm 1+1	27 No
Ia	Ilex aquifolium	N	P	Holly	30-45cm 3Lpot	55 No
Vo	Viburnum opulus	N	P	Guelder Rose	60-90cm 1+1	27 No
	NURSERY HEDGES					
Ac	Acer campestre	N	P	Field Maple	60-90cm 1+1	135 No
Cb	Carpinus betulus	N	P	Hornbeam	60-90cm 1+1	135 No
Fs	Fagus sylvatica	N	P	Dogwood	60-90cm 1+1	135 No
	TOTAL					1405 No

AMENITY GRASS AREAS			NURSERY GRASS AREA	G1	390 m2
CONSERVATION GRASS MIX					
Phoenix Amenity Supplies	N		Slender Creeping Red Fescue		20 %
support@phoenixamenity.co.uk	N		Creeping Red Fescue		40 %
01684 212020	N		Smooth Stalked Meadow Grass		7 %
Alternative turfing area can be considered	N		Hard Fescue		10 %
	N		Chewings Fescue		20 %
	N		Browntop Bent		3 %
Seed at rate of 30 gms per sqm					100 %
or similar turf to be used					
WILD FLOWER GRASS AREAS			NURSERY VERGE AREA	WG1	31 m2
EM2 STANDARD GENERAL PURPOSE MEADOW MIXTURE					
Emorsgate Seeds					
enquires@emorsdgateseeds.com					

WILD FLOWER GRASS AREAS		NATIVE BLOCK 2	318 m2
EH1 HEDGEROW MIXTURE			
Emorsgate Seeds			
enquires@emorsdgateseeds.com			

CA-2024- GL-04 Rev B
30 August 2024
Revised Femce for climbers
Bird bat boxes

CA-2024- GL-04 Rev A
24 August 2024
Revised Planting

Corscadden Associates
77 Fairleigh Road
Cardiff. CF11 9JW
Tel 07966 423074
email ca@corscaddenassociates.com

Project
GLAN LLYN
NEWPORT
NP19 4TZ

Drawing Title
LANDSCAPE PROPOSALS
TREES, HEDGES, NATIVE BLOCKS

Scale
1:500 at A2

Date
12 June 2024

Drawing No
173 **CA-2024- GL04 Rev B**

LIDL STORE : GLAN LLYN : NEWPORT
TREE PLANTING
Rev 24 August 2024
Rev 19 August 2024
13-Aug-24