


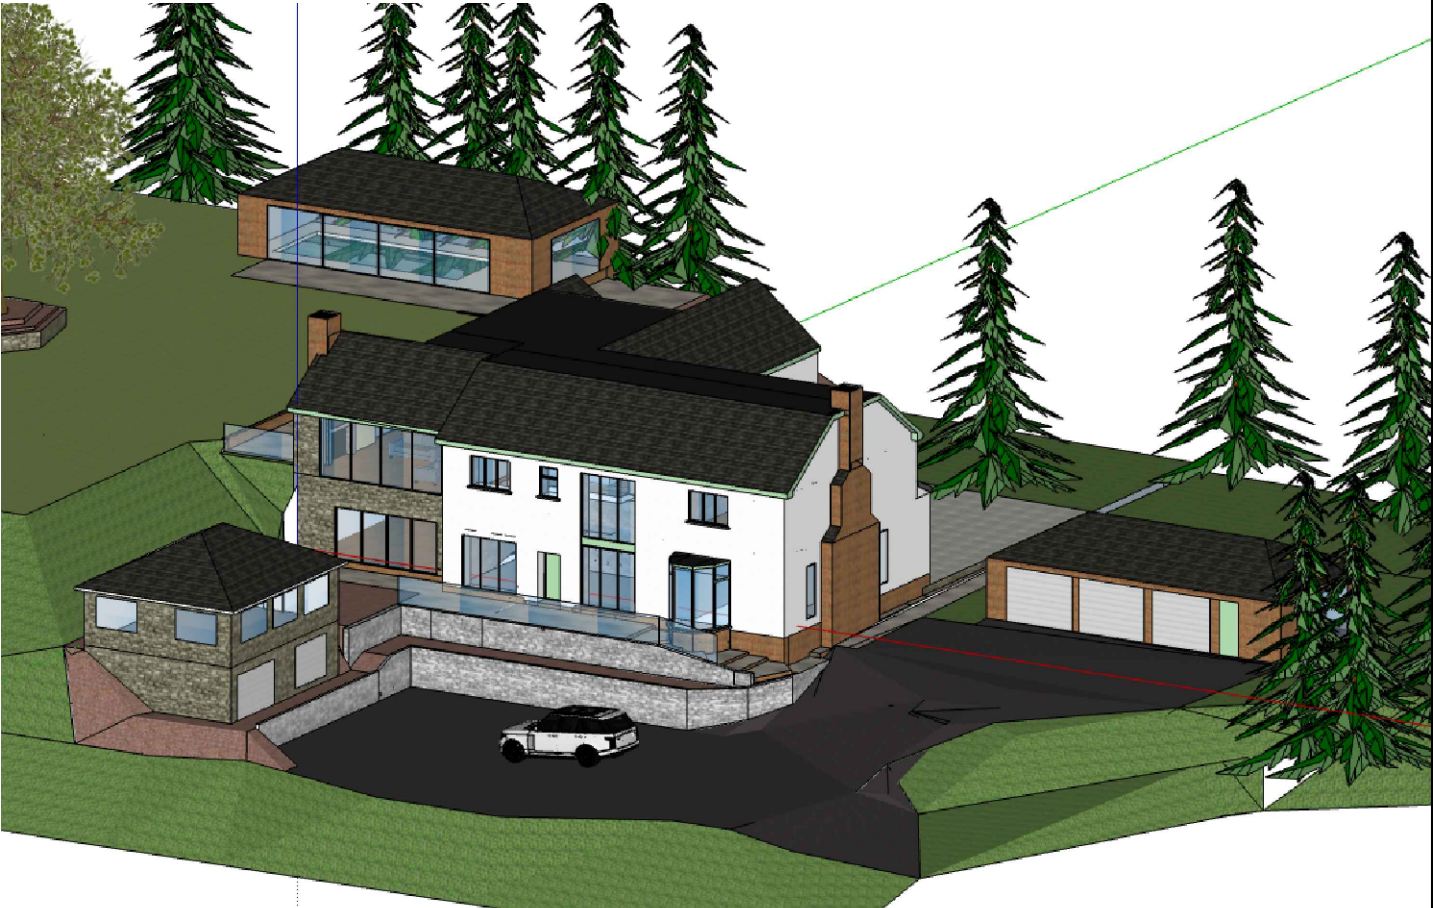

REVISED SCHEME WITH CONSULTEES COMMENTS CONSIDERED 01-07-26



PERMITTED DEVELOPMENT APPROVED 2025



INITIAL SCHEME PROPOSAL march 2026

Rev No	Date	Revision
This drawing is copyright. All dimensions to be checked prior to construction or manufacture. Any discrepancy to be reported to the Engineers immediately. Do not scale this drawing, work to figured dimensions only.		

DRAWING ISSUE STATUS ☐ :- DESIGN DEVELOPMENT PRIOR TO TENDER ISSUE ☐ :- TENDER ISSUE ☐ :- DESIGN DEVELOPMENT PRIOR TO CONSTRUCTION ☐ :- CONSTRUCTION ISSUE ☐ :- AS BUILT DRAWING		PROJECT : REDEVELOPMENT AT ROBINWOOD, BELMONT HILL. TITLE : 3D VIEWS OF DESIGN CHANGE		 Civil & Structural Engineers No.5 Goldtops, Newport, NP20 4PG. Tel: 01633 255140 Email: mail@ammro.co.uk	
DATE : JUL 2025	DRAWN : HZ	PROJECT No. :	DRG. No. :	Rev.	
SCALE : 1:200 @ A3	CHECKED : LT	26.2026	10	A	