

Image 5



Image 4



Image 3

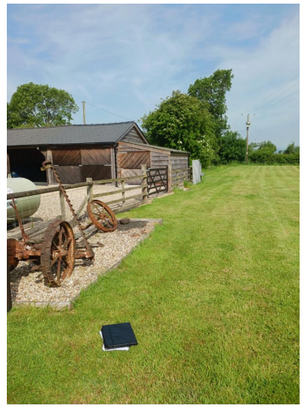


Image 2

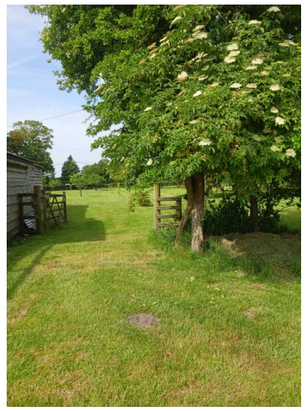



Image 1



Image 31



Image 34

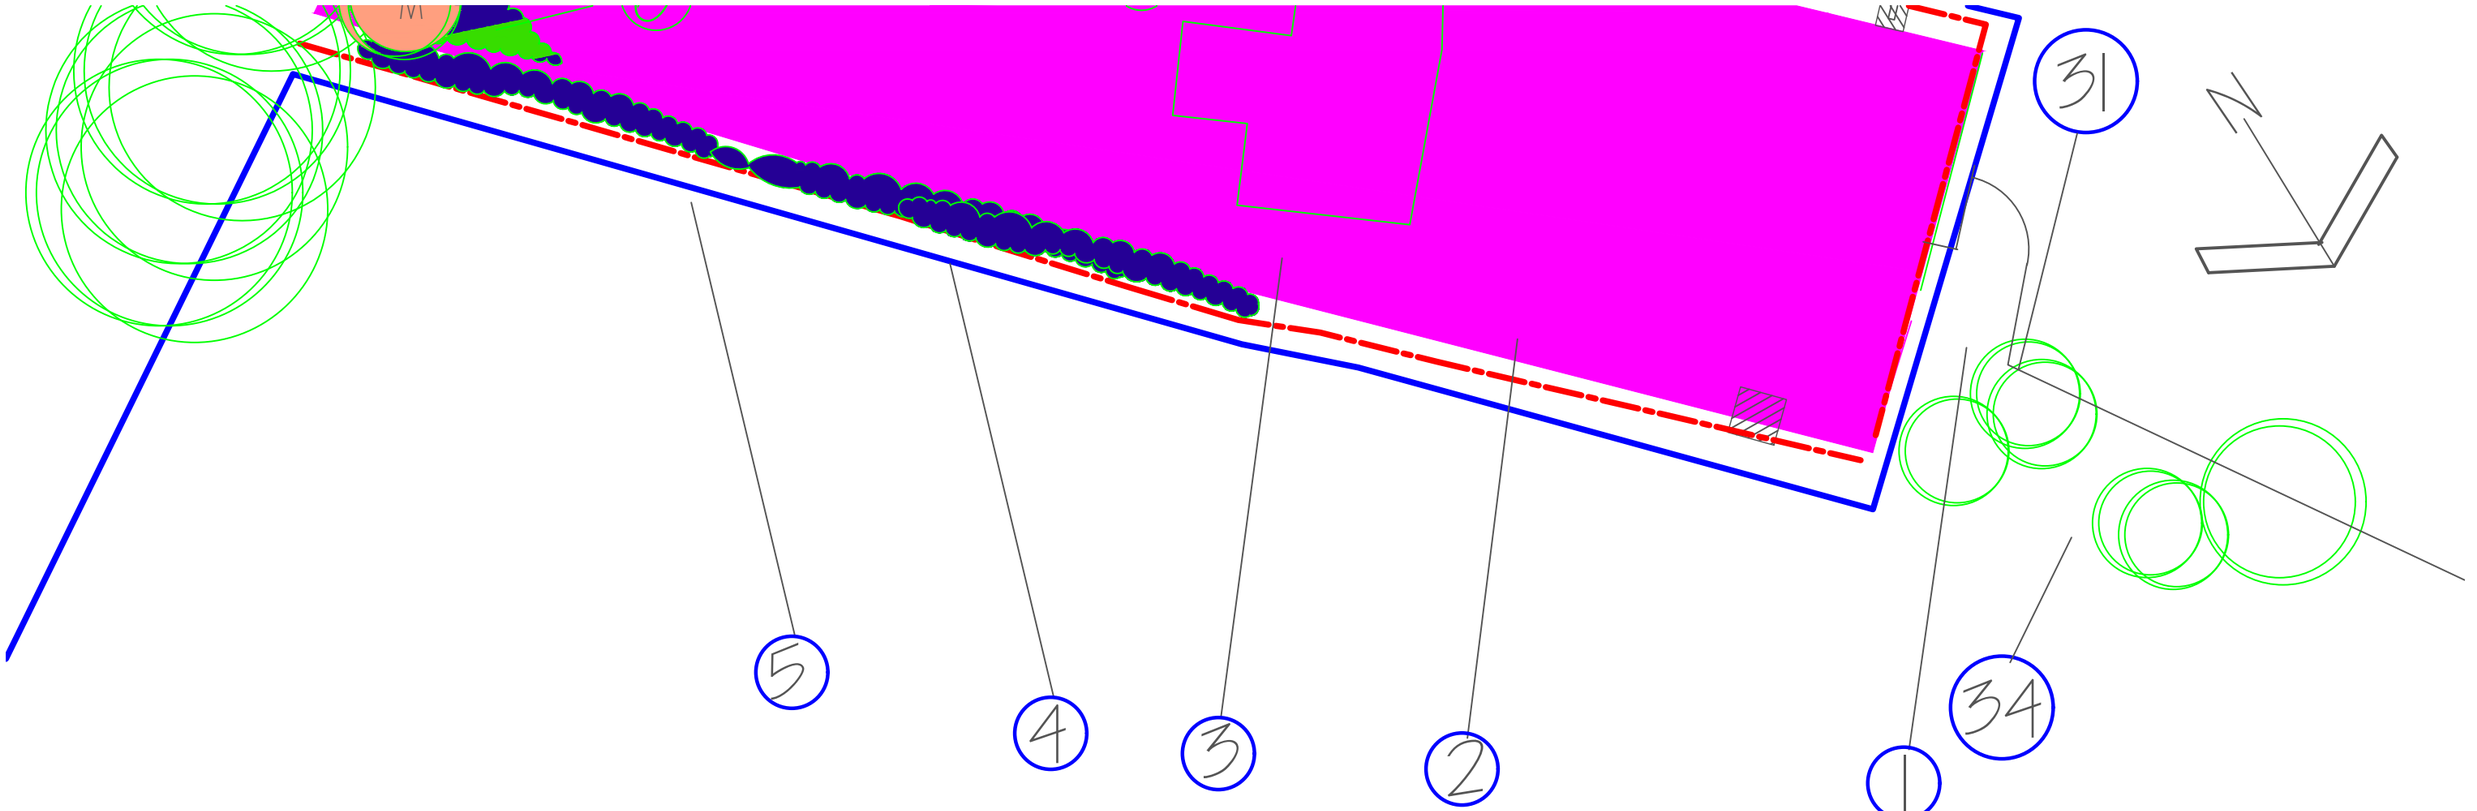

KEY:

1 indicates reference number of image & position.

Rev	Description	Date

Project Client Mrs J Harris Price	Project Title Rebuilding of Existing Out-Buildings to Provide Additional Accommodation to Existing House.	Drawing Title Boundary Images to North East Boundary.	THIS DRAWING IS COVERED BY COPYRIGHT WHICH REMAINS WITH HOWARD HICKS DESIGN AND MUST NOT BE REPRODUCED IN ANY FORM WITHOUT THEIR EXPRESS PERMISSION.	Scale NTS	Date	Drawing No. PL06	Job No. 2194
			Drawn by HH	Checked	Status Planning	Rev.No.	

Howard Hicks Design
Architectural Designers. Technologists. Building Surveyors
6 Ash Green,Oakfield,Torfaen,Cwmbran,
Torfaen,Wales NP44 3DT
Mob 07984 971763
howard@howardhicksdesign.com