


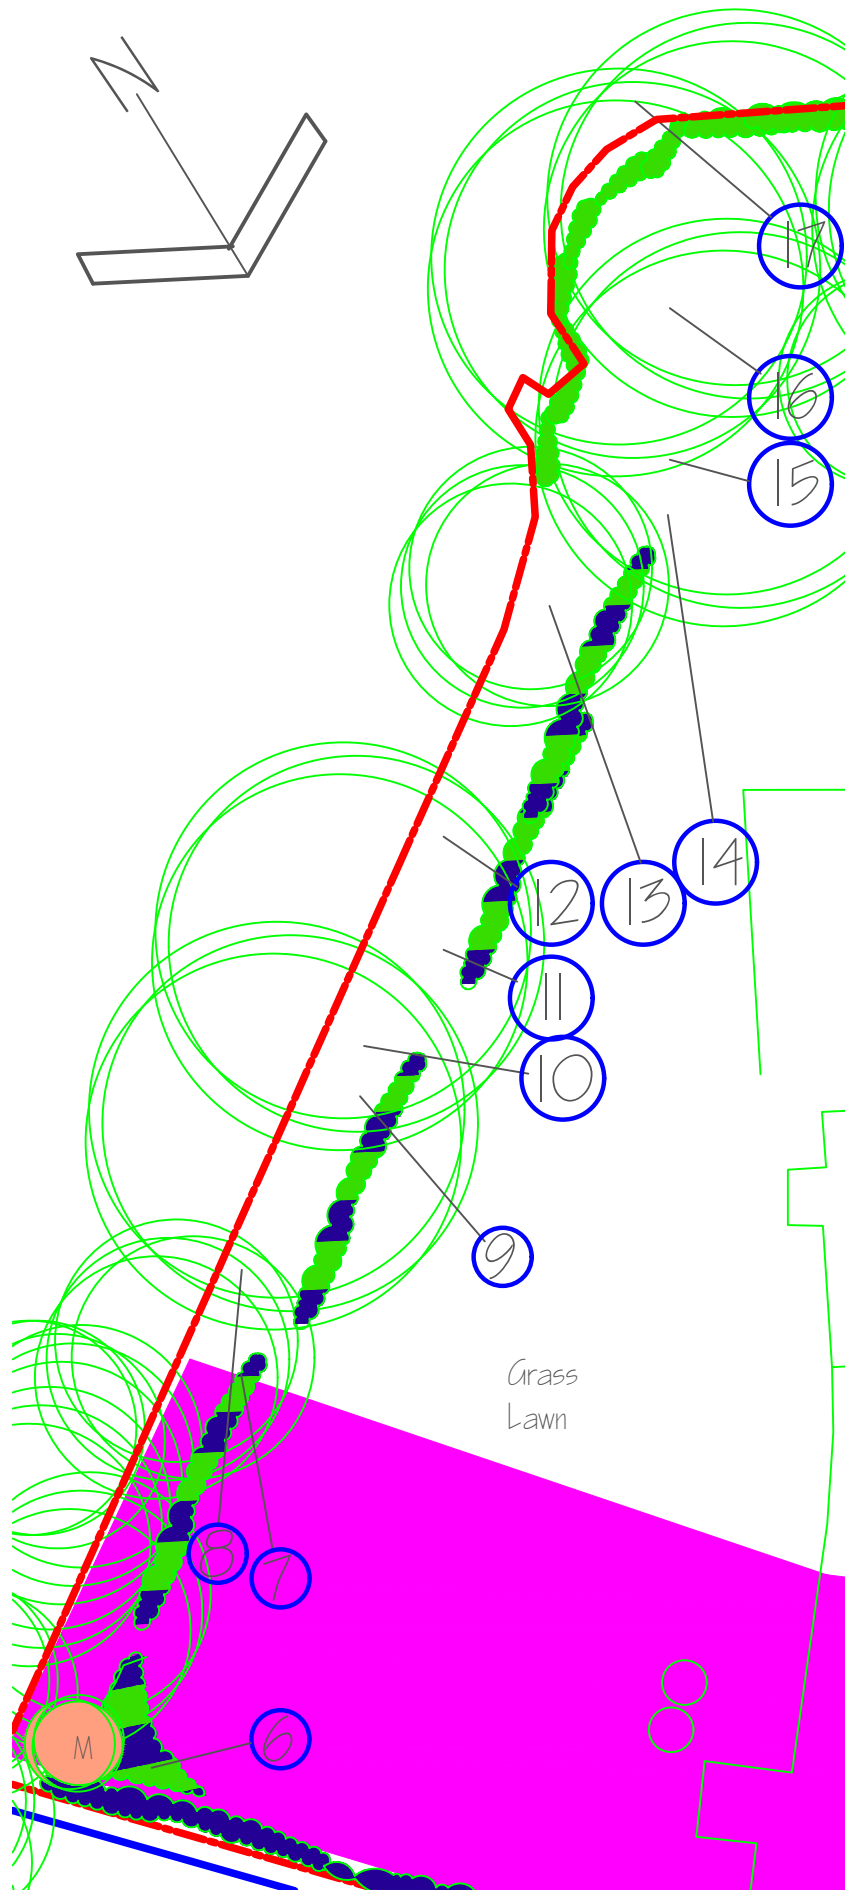

KEY:



.....indicates reference number
of image & position.



Image 9

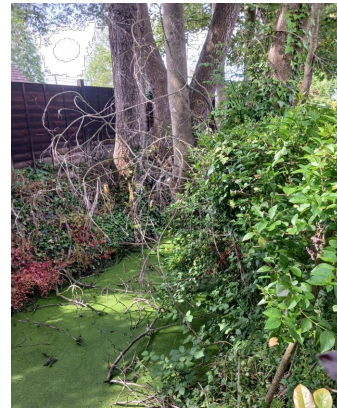


Image 8



Image 7

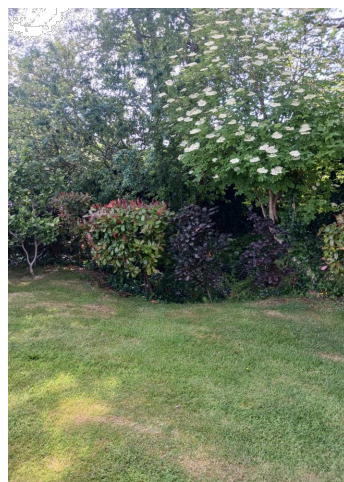


Image 6



Image 13



Image 12



Image 11



Image 10



Image 17



Image 16



Image 15



Image 14

Rev	Description	Date

Project Client Mrs J Harris Price	Project Title Rebuilding of Existing Out-Buildings to Provide Additional Accommodation to Existing House.	Drawing Title Boundary Images to South East Boundary.	THIS DRAWING IS COVERED BY COPYRIGHT WHICH REMAINS WITH HOWARD HICKS DESIGN AND MUST NOT BE REPRODUCED IN ANY FORM WITHOUT THEIR EXPRESS PERMISSION.	Scale N15 Drawn by HH	Date Checked	Drawing No. PLOT7 Status Planning	Job No. 2194 Rev.No.	Howard Hicks Design Architectural Designers, Technologists, Building Surveyors 6 Ash Green, Oakfield, Torfaen, Cwmbran, Torfaen, Wales NP44 3DT Mob 07984 971763 howard@howardhicksdesign.com
--------------------------------------	--	--	--	--------------------------------	-----------------	--	----------------------------	--