



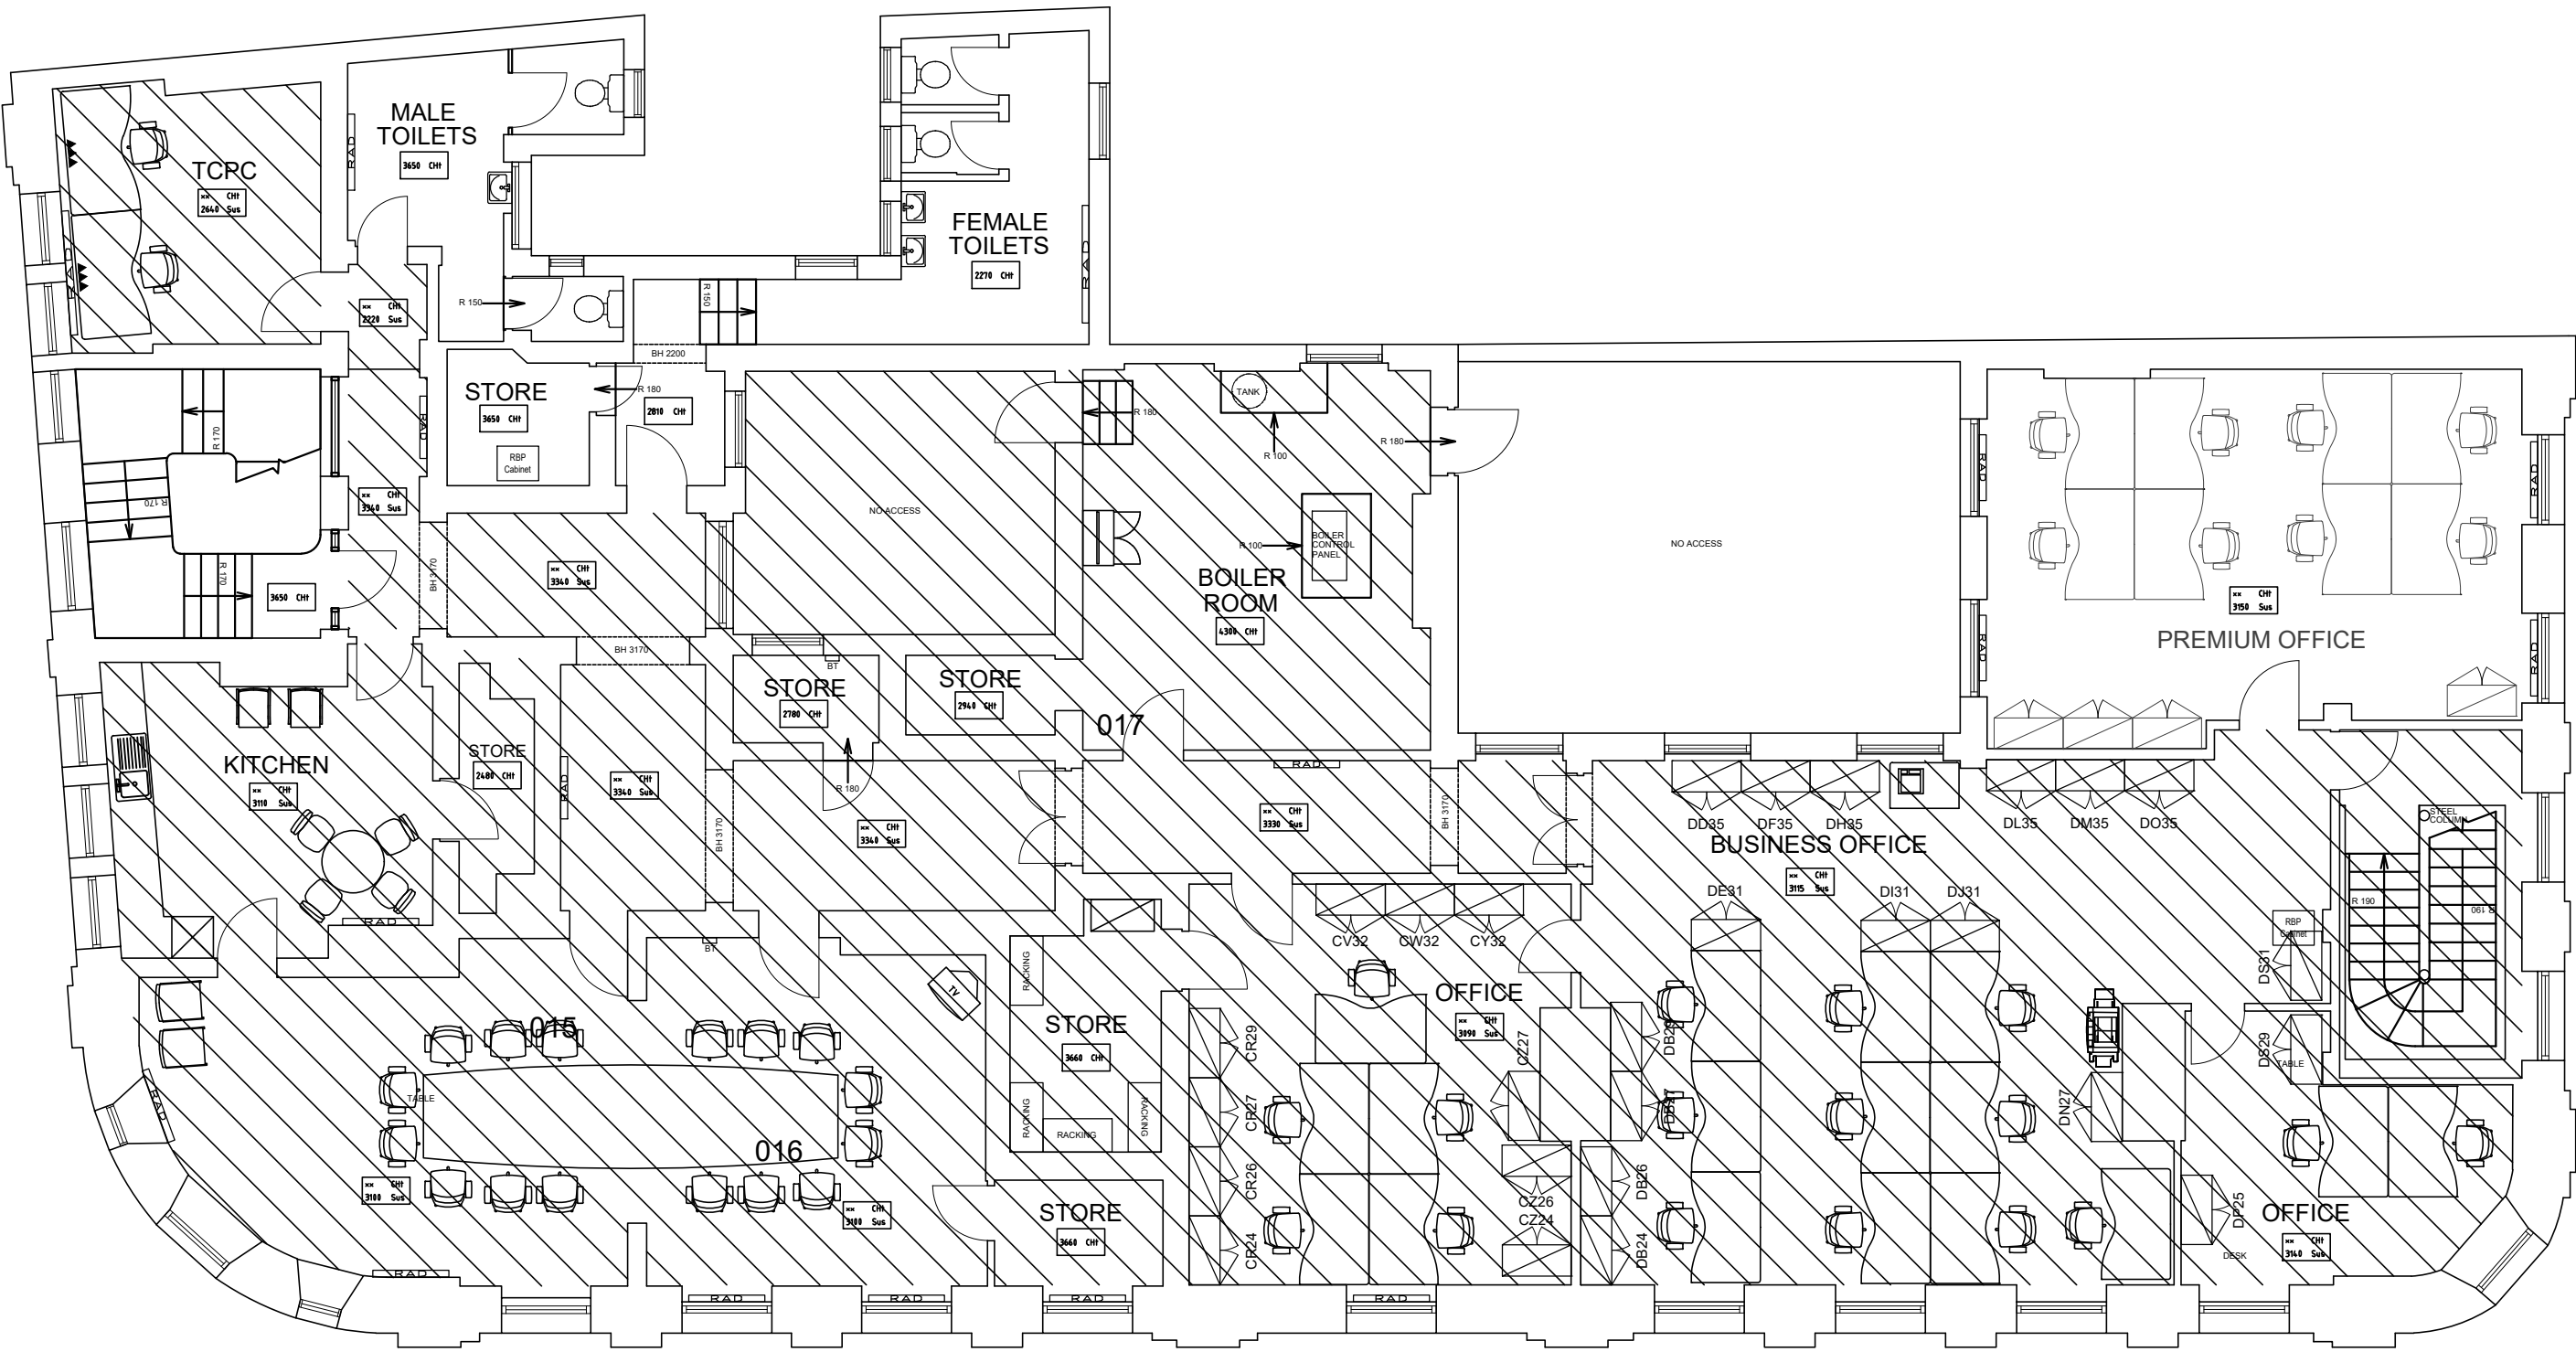


First Floor

1:100

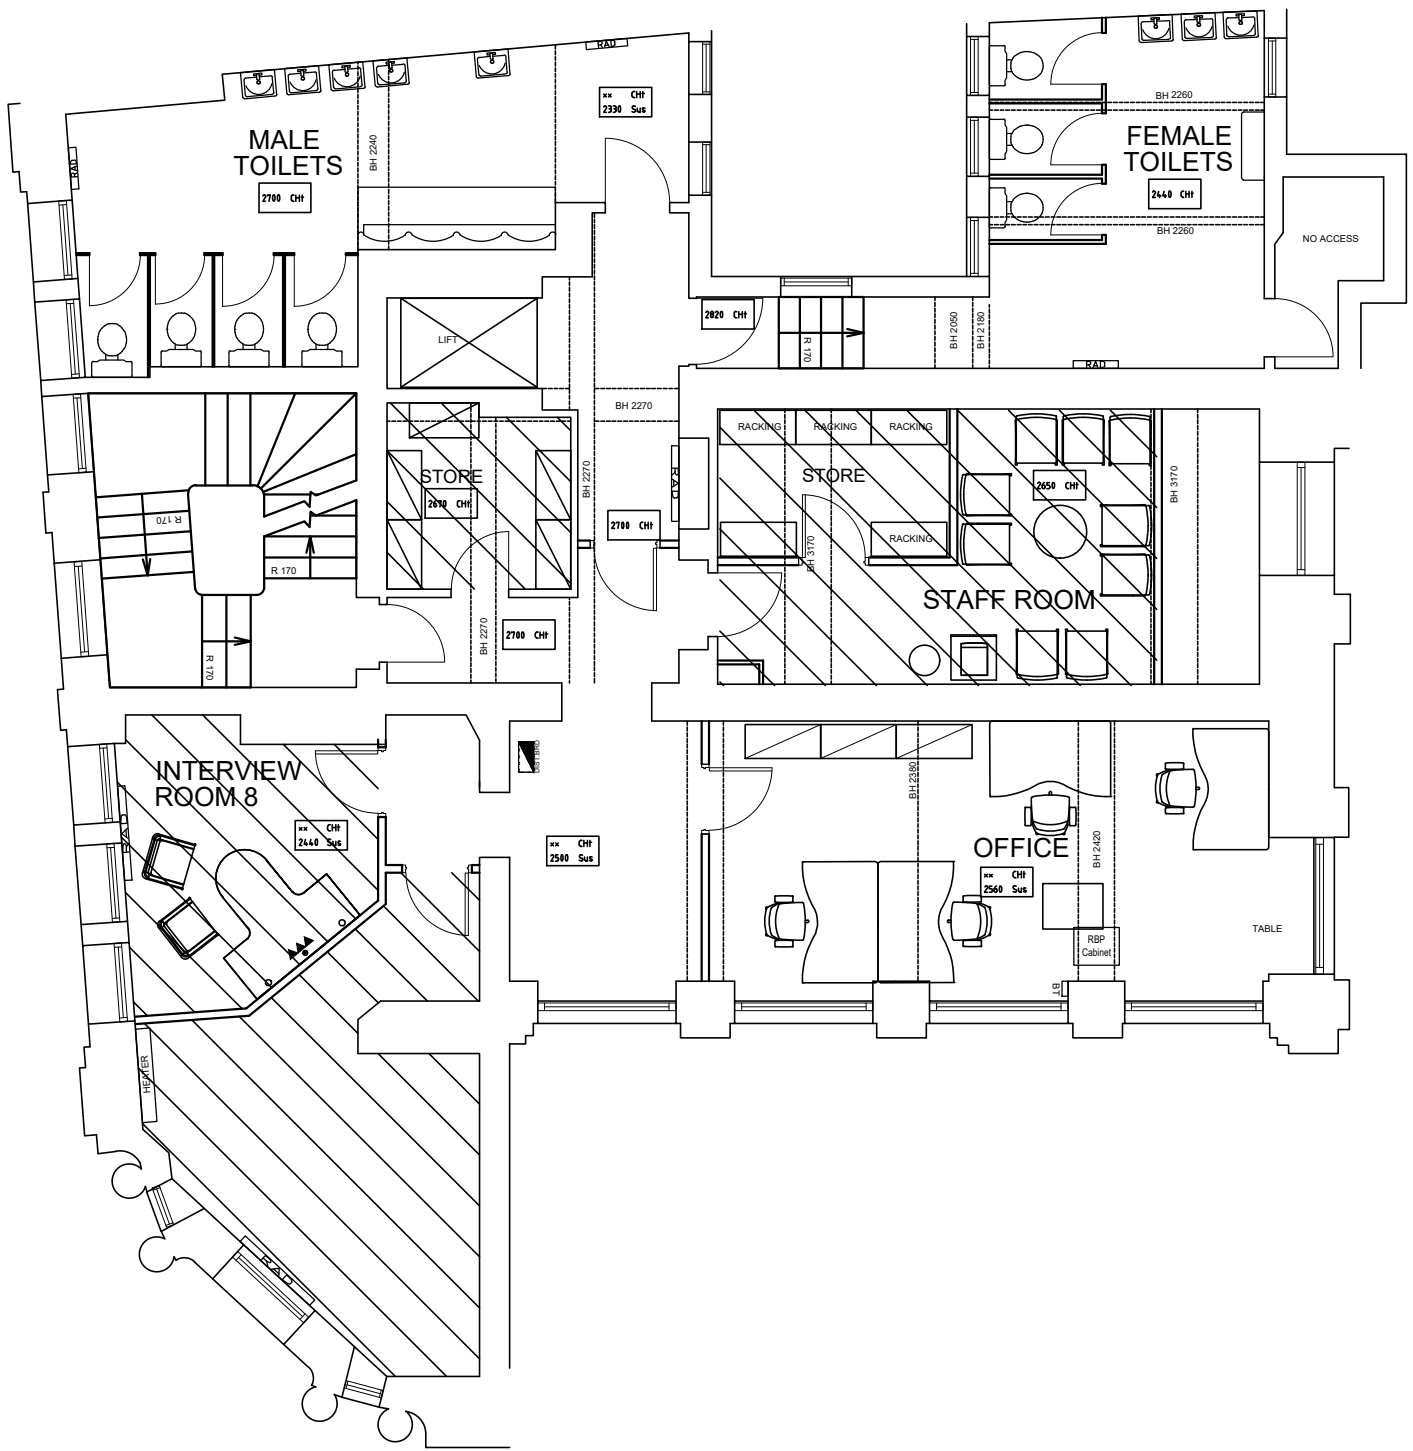

Mezzanine Floor

1:100

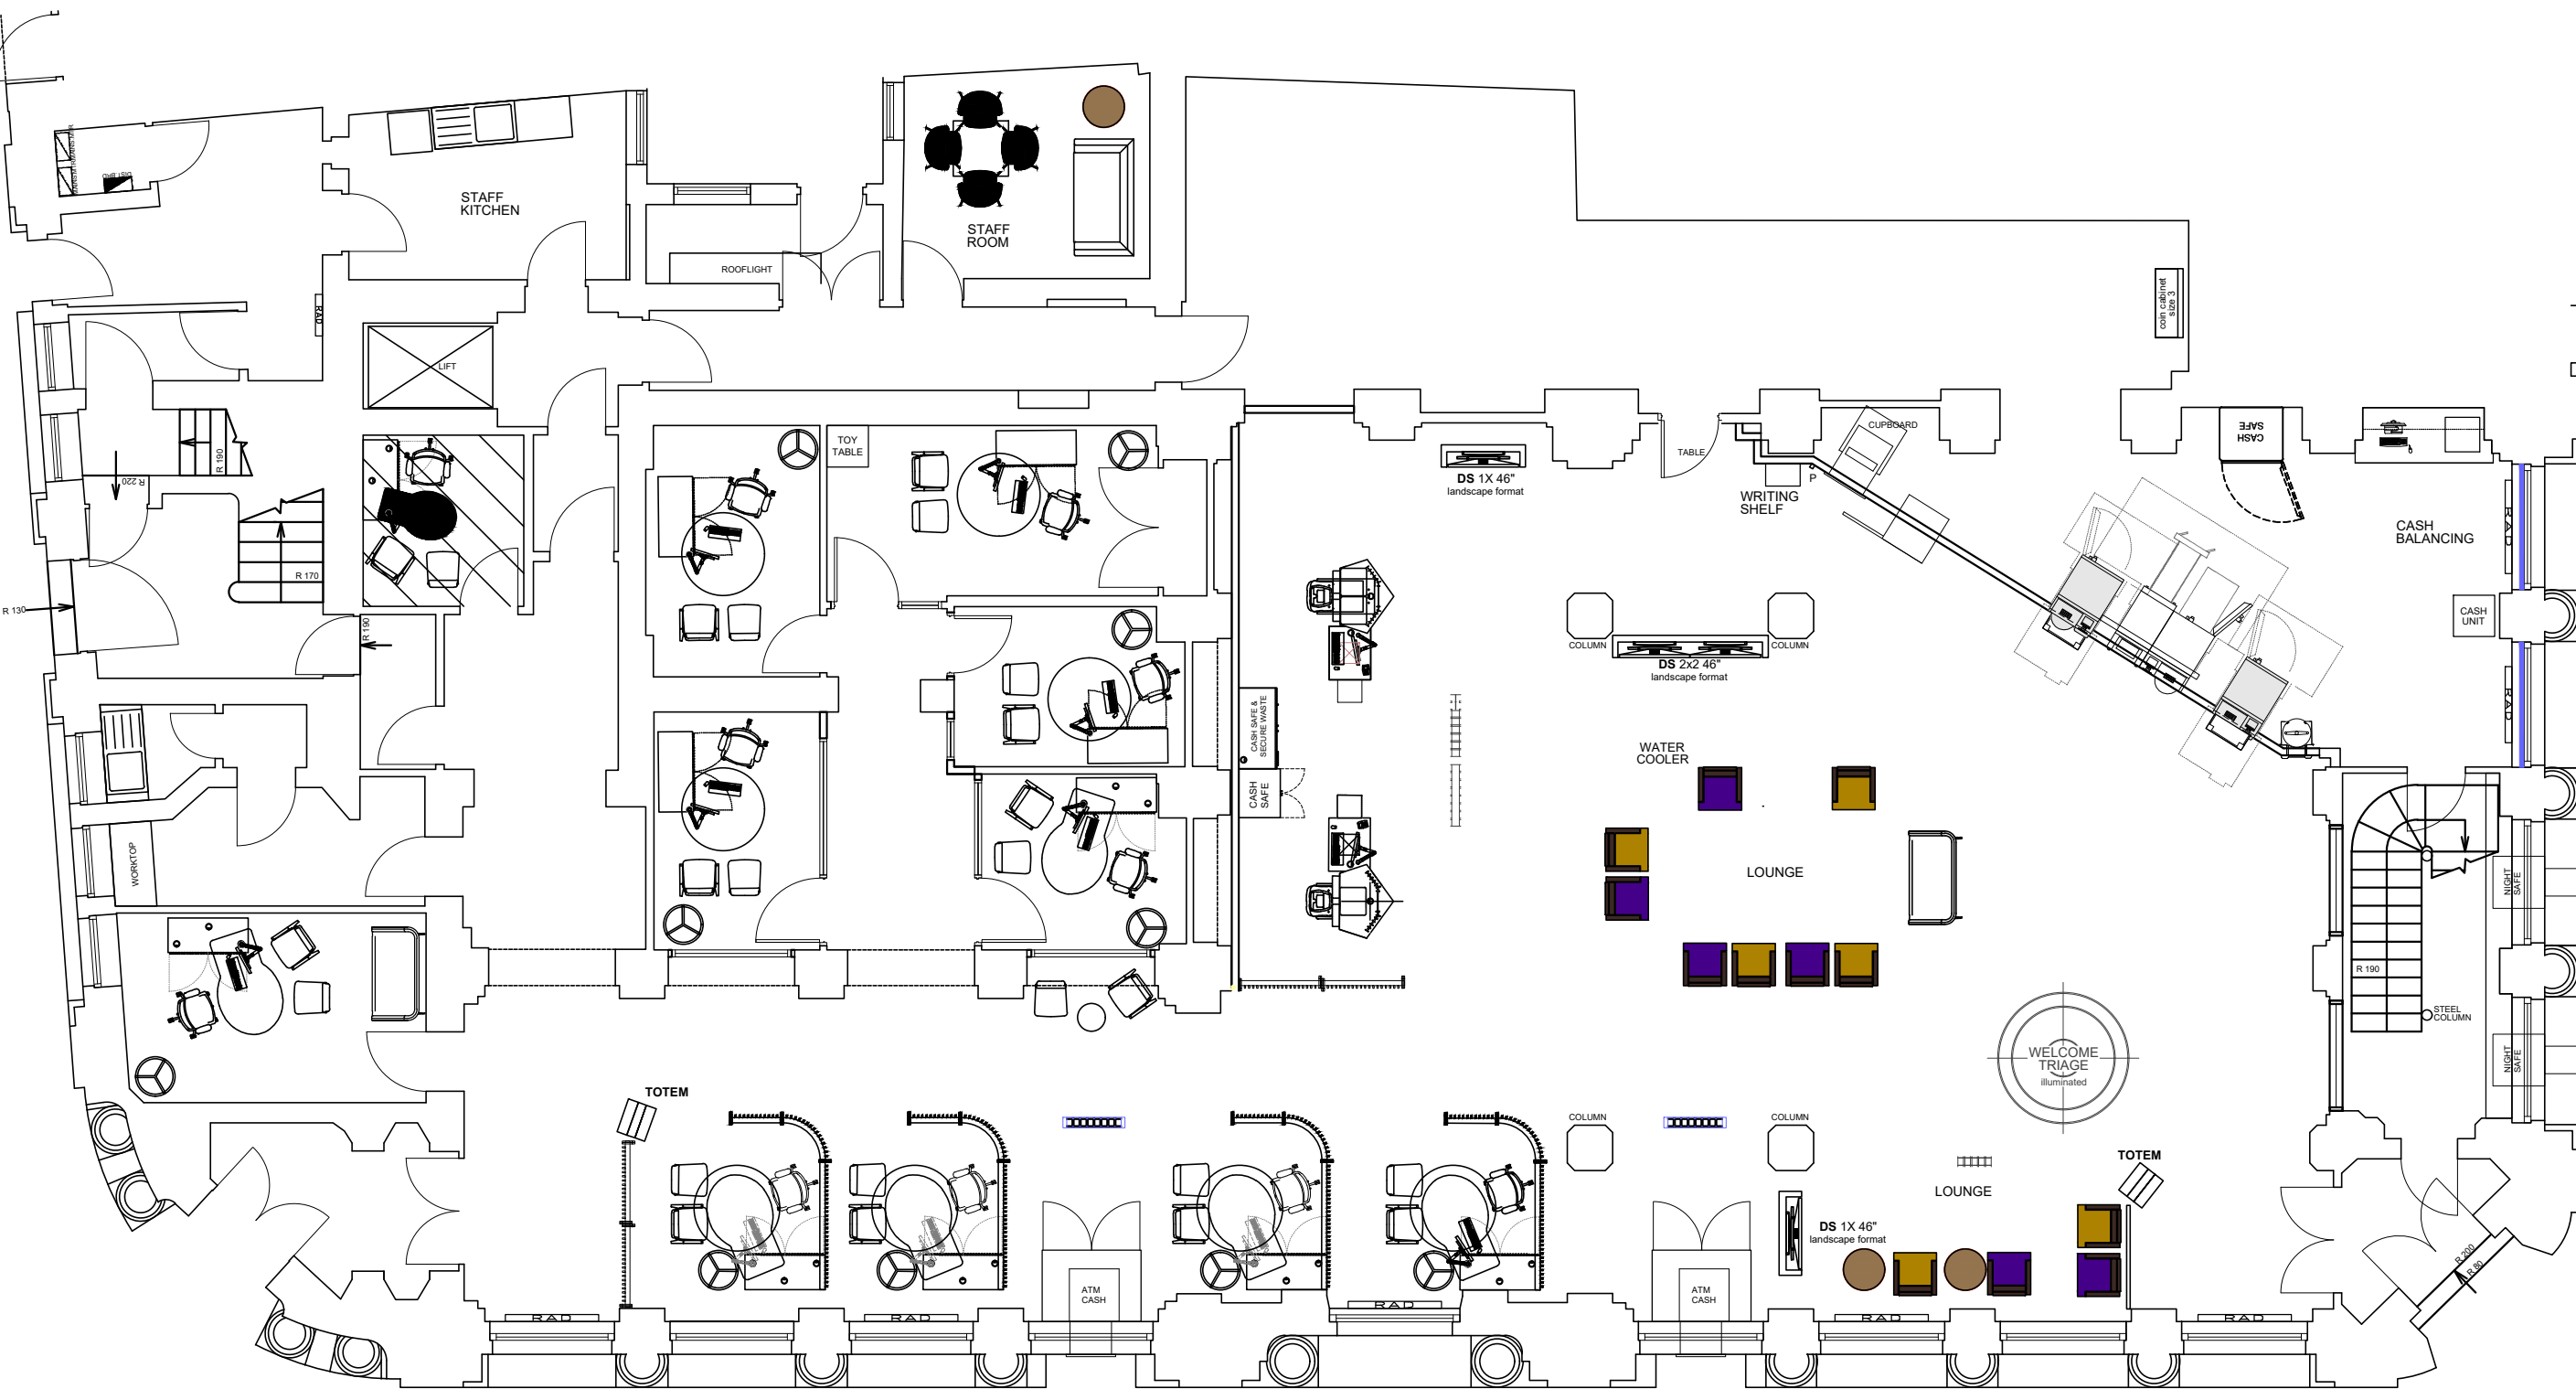

Ground Floor

1:100

rev.	date	details	by	rev.	date	details	by	notes
P01	09.12.25	Issued for Planning						

- All dimensions to be confirmed on site.
- Any drawing errors or divergences should be brought to the attention of the originator of this drawing.
- Drawing to be read in conjunction with Specification.

McLaughlin & Harvey
NatWest Branch Refresh Programme
Newport



0 1 2 3 4 5m 10m 1:100@a1

drawing number
NRF26-MLA-XX-00-DR-A-22000 P01

revision
drawing title
Existing Layouts

status Information

scale
1:100
date
07.07.25
drawn
mla
format
A1



Edinburgh
Glasgow
Manchester

miaarchitects.co.uk