




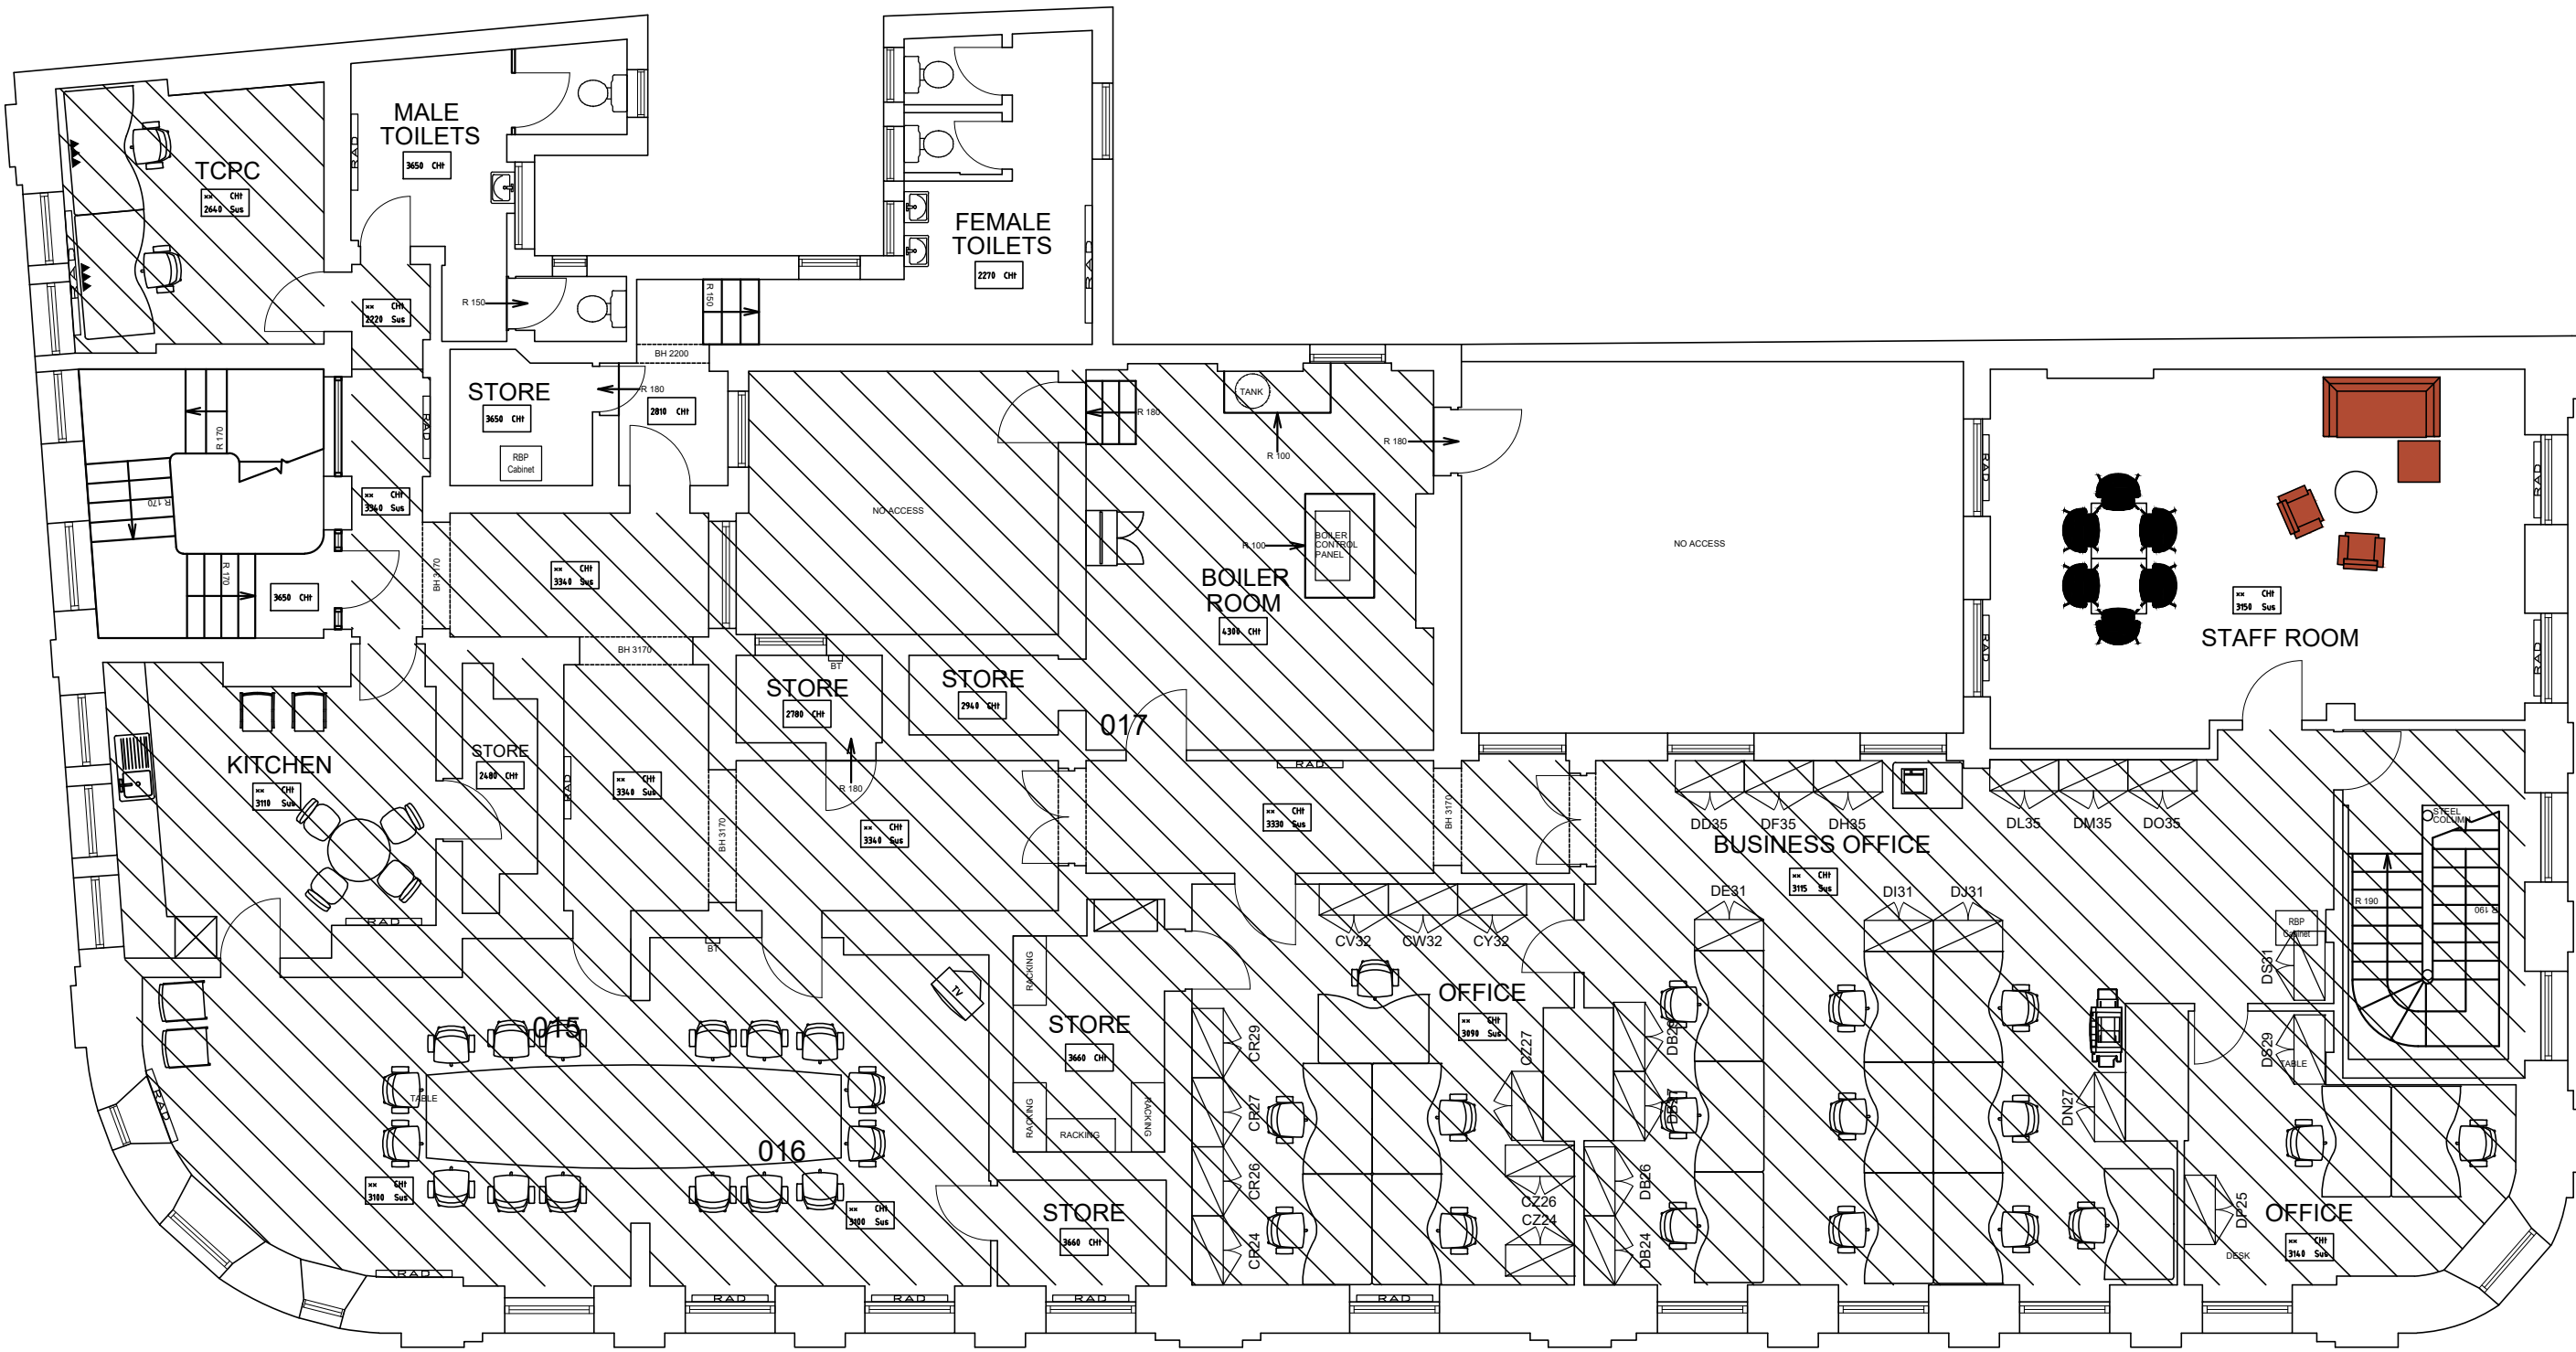

First Floor
1:100

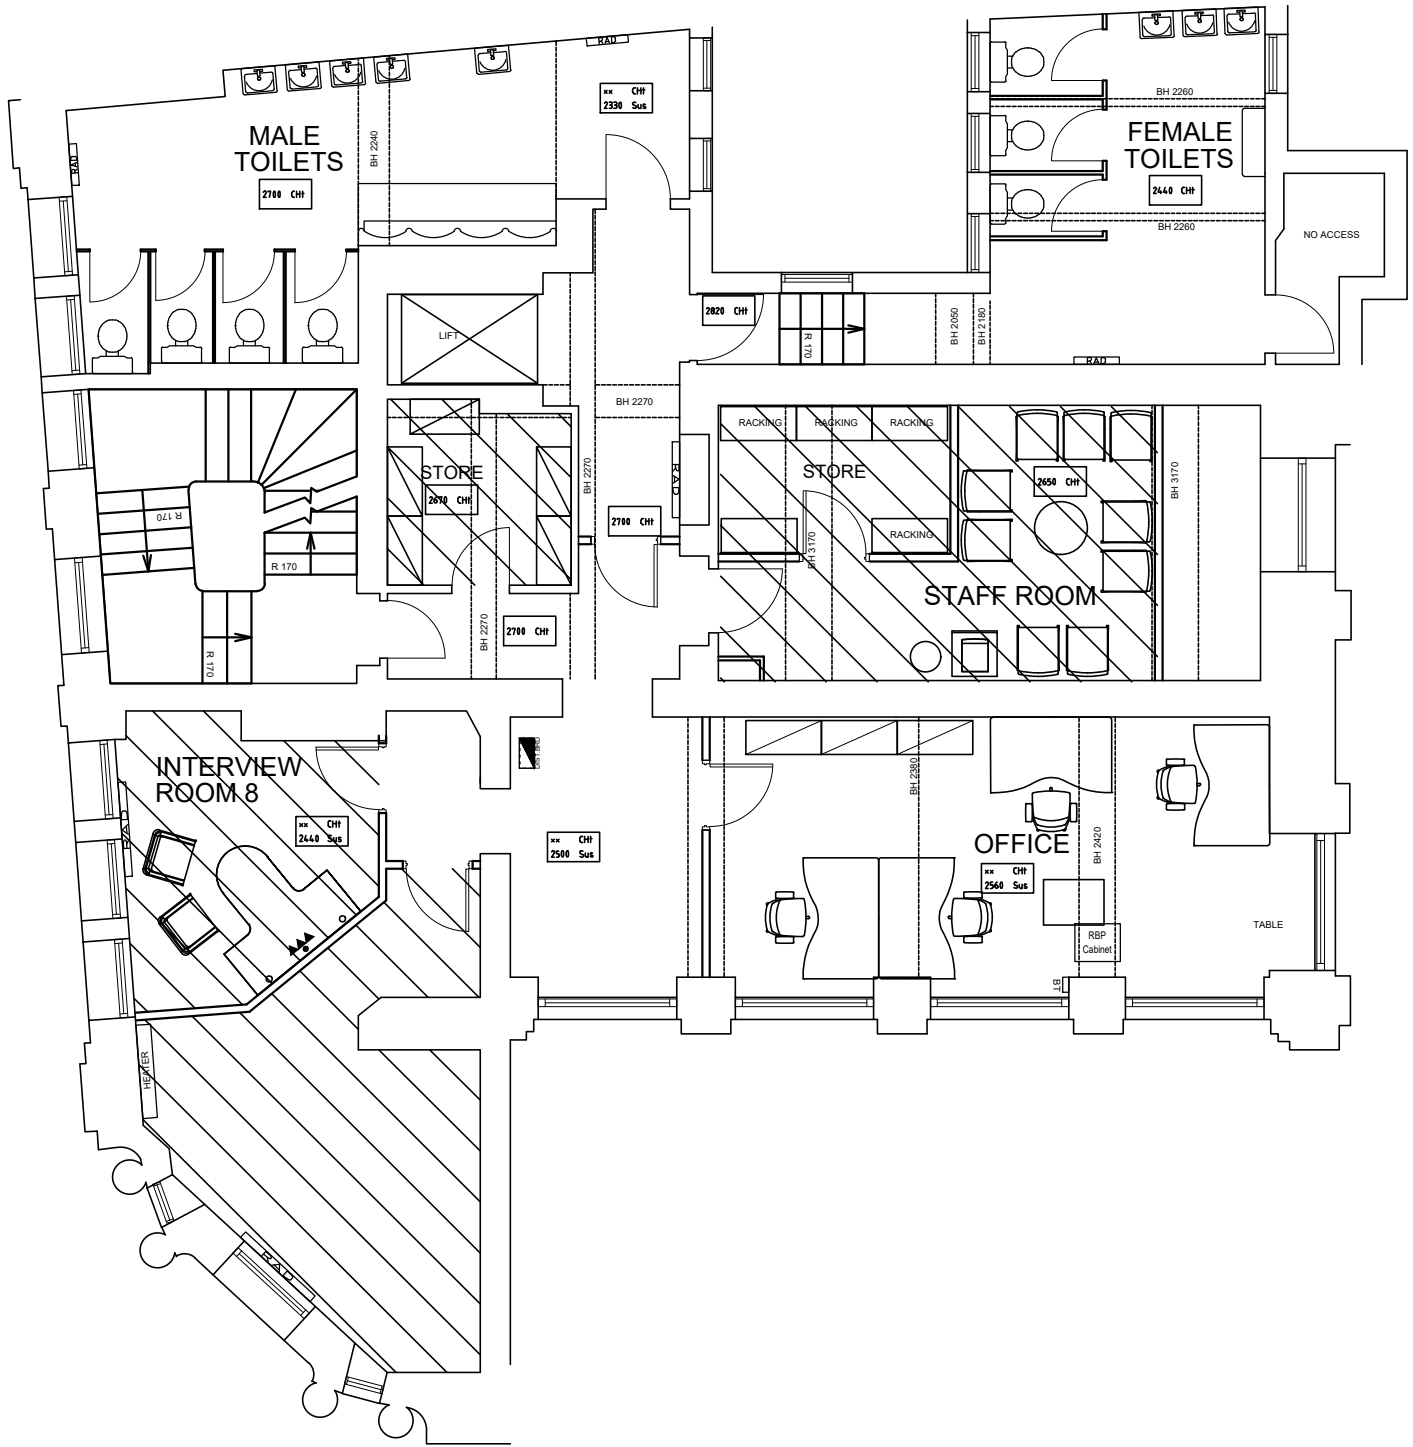

Mezzanine Floor
1:100

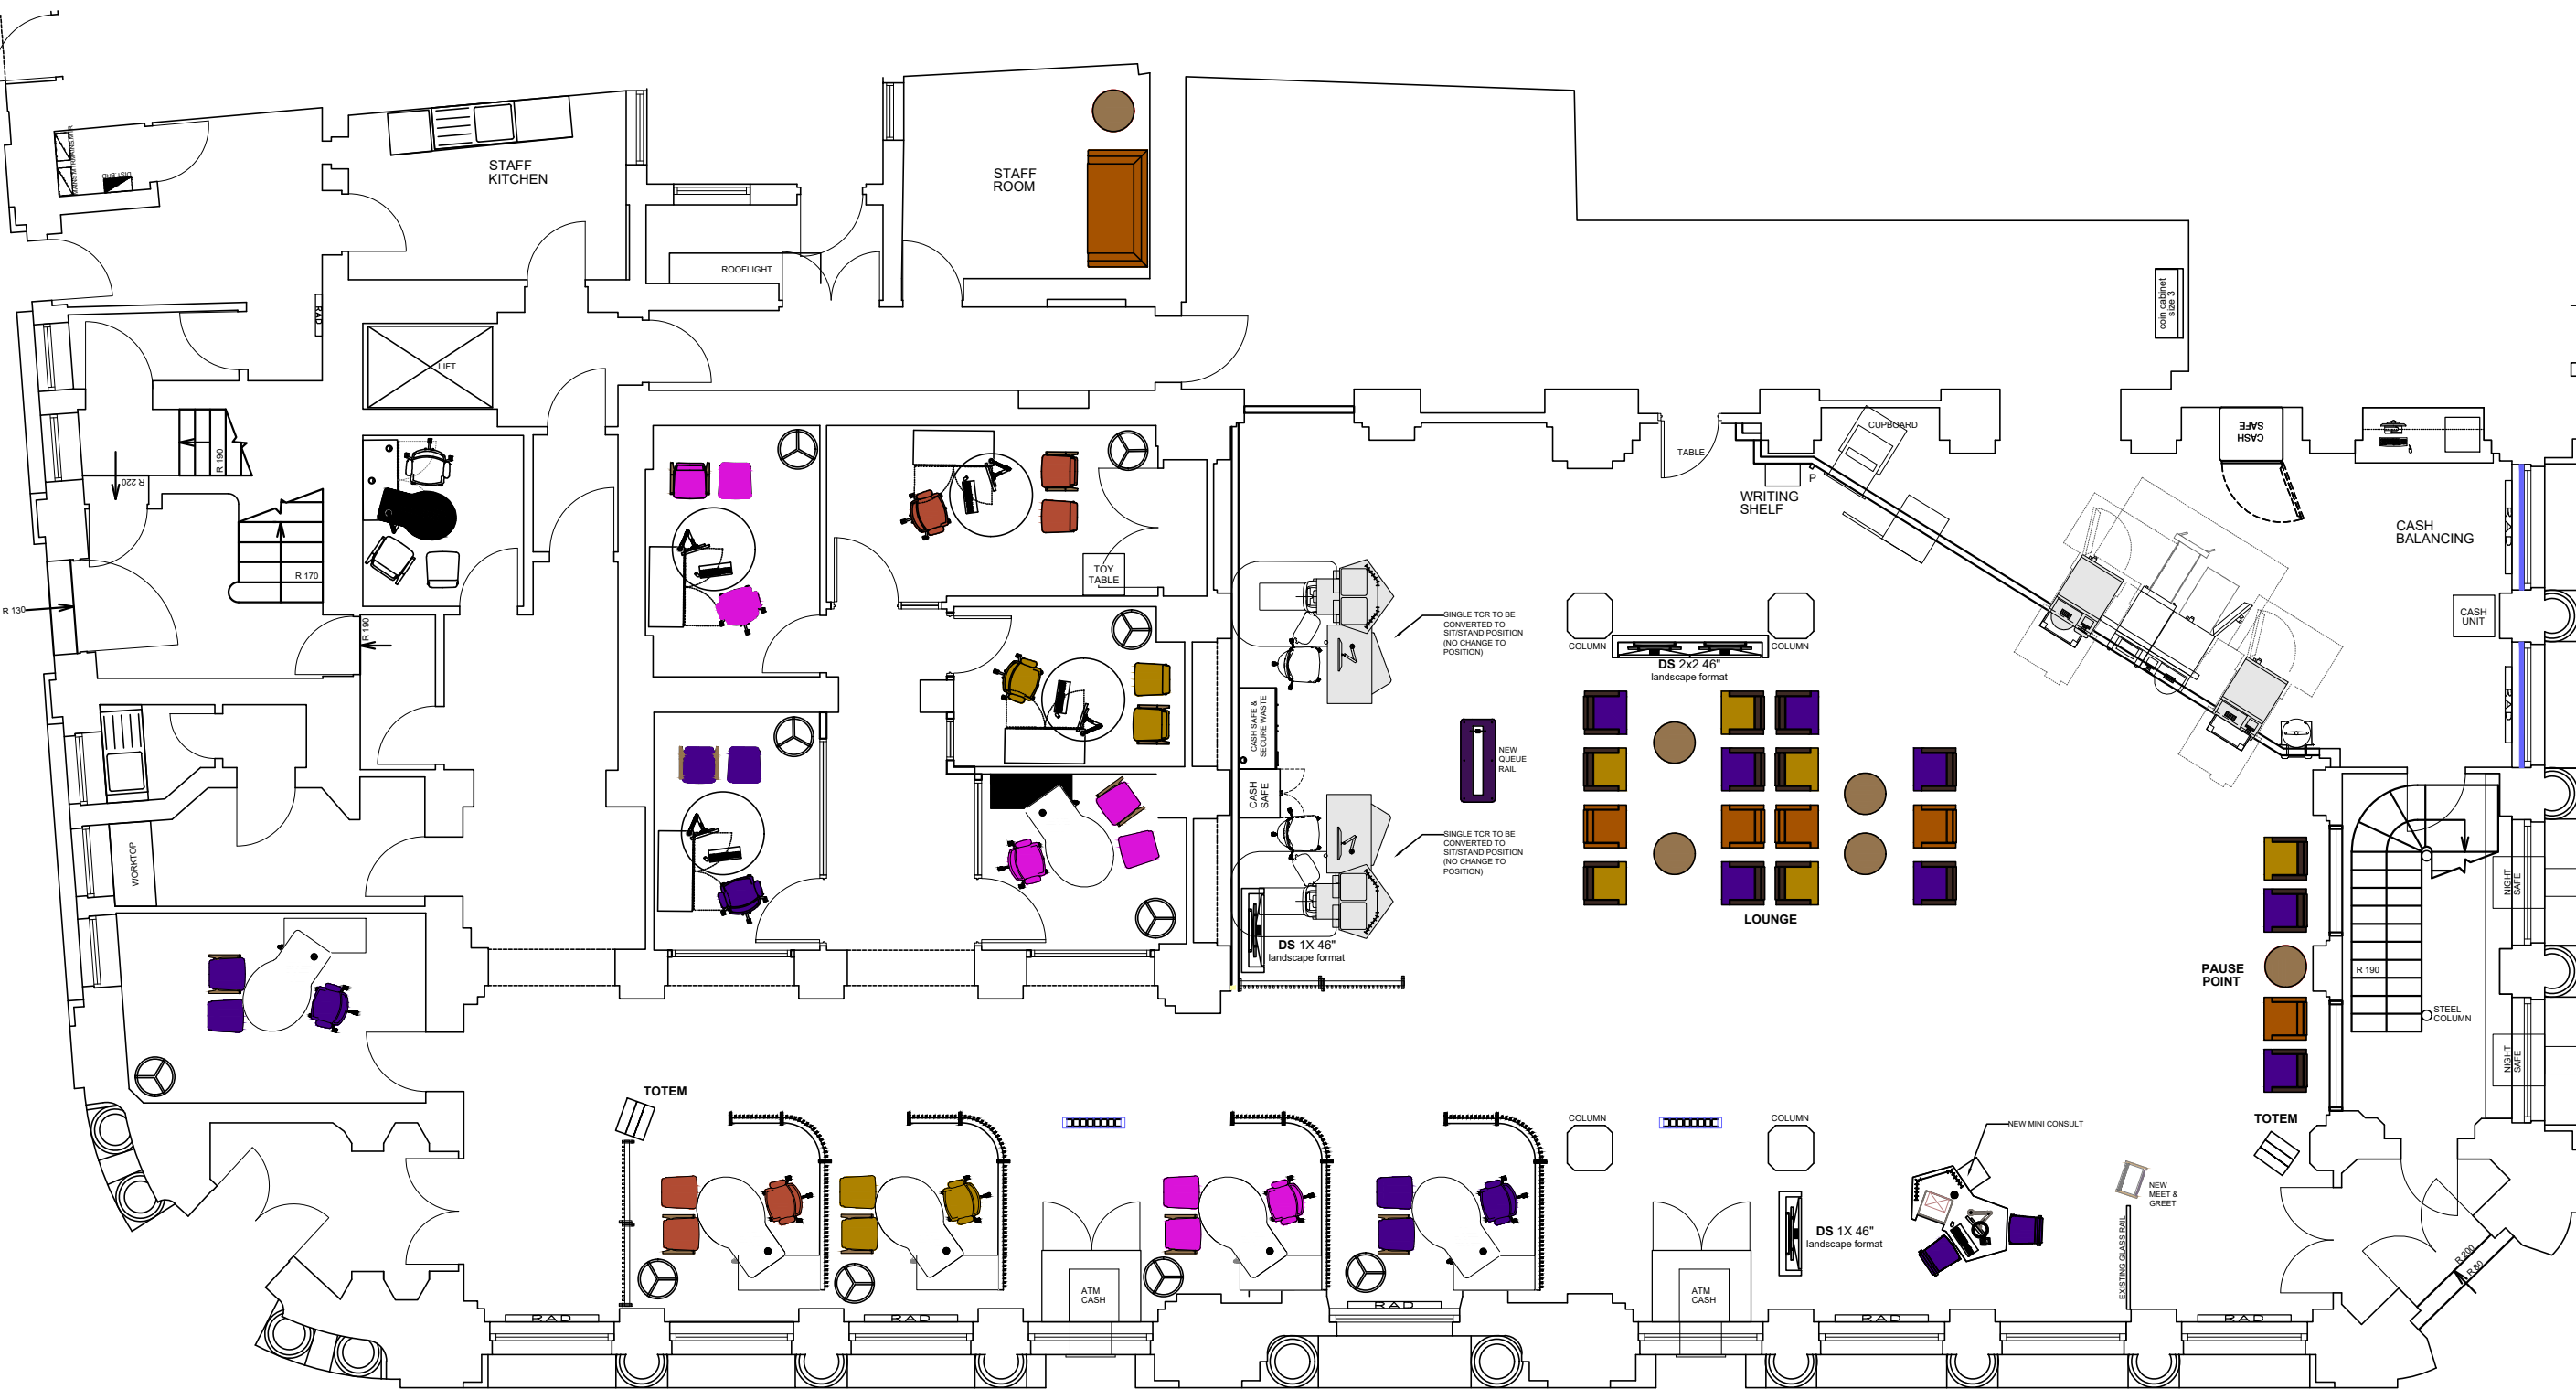


Ground Floor
1:100

rev.	date	details	by	rev.	date	details	by	notes
P01	09.12.25	Issued for Planning						

- All dimensions to be confirmed on site.
- Any drawing errors or divergences should be brought to the attention of the originator of this drawing.
- Drawing to be read in conjunction with Specification.

McLaughlin & Harvey
NatWest Branch Refresh Programme
Newport

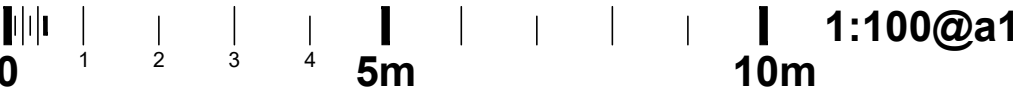

drawing number	rev/ision	drawing title	scale	1:100
NRF26-MLA-XX-00-DR-A-22001 P01		Proposed Layout Ground & Mezzanine	date	07.07.25
status Information			drawn	mia
			format	A1



Edinburgh
Glasgow
Manchester
mlaarchitects.co.uk