

THIS SCHEME IS SUBJECT TO LOCAL PLANNING AND ALL OTHER NECESSARY CONSENTS. ALL DIMENSIONS, SITE LEVELS AND AREAS WHERE GIVEN ARE APPROXIMATE AND SUBJECT TO SITE SURVEY UNLESS STATED OTHERWISE. ALL DIMENSIONS MUST BE CHECKED ON SITE. DO NOT SCALE OFF THIS DRAWING. THIS DRAWING IS TO BE READ IN CONJUNCTION WITH ALL RELEVANT CONSULTANTS' AND/OR SPECIALIST'S DRAWINGS OR DOCUMENTS. 'SAURO ARCHITECTURAL DESIGN' MUST BE NOTIFIED OF ANY VARIATIONS OR DISCREPANCIES BEFORE THE AFFECTED WORK COMMENCES. ALL QUERIES RELATING TO DESIGN OF FOUNDATIONS, FLOOR SLABS AND ANY OTHER STRUCTURAL ELEMENTS ARE TO BE REFERRED TO THE STRUCTURAL ENGINEER FOR CLARIFICATION.

General Notes:
The person shown in the drawing is 1.8 m tall (6 ft).

Rev.	Description	By	Date

PLANNING




SAURO ARCHITECTURAL DESIGN LTD
9 ELLISTON TERRACE,
CARMARTHEN, SA31 1HA
Tel: (01267) 233 684
Email: design@sauro.co.uk
© Drawing Copyright Sauro Architectural Design Ltd

Client
Wales & West Utilities


Project Title
Proposed Depot
Plot north of Little Trees Springs,
Celtic Springs Business Park,
Spooner Cl, Newport NP10 8FZ

Drawing Title
**Existing & Proposed
Site Sections**


Scale 1:100	Sheet Size A3	
Date 11/12/2025	Drawn by 003	Checked by 001
Job No. 1350	Drawing No. P.03	Revision -

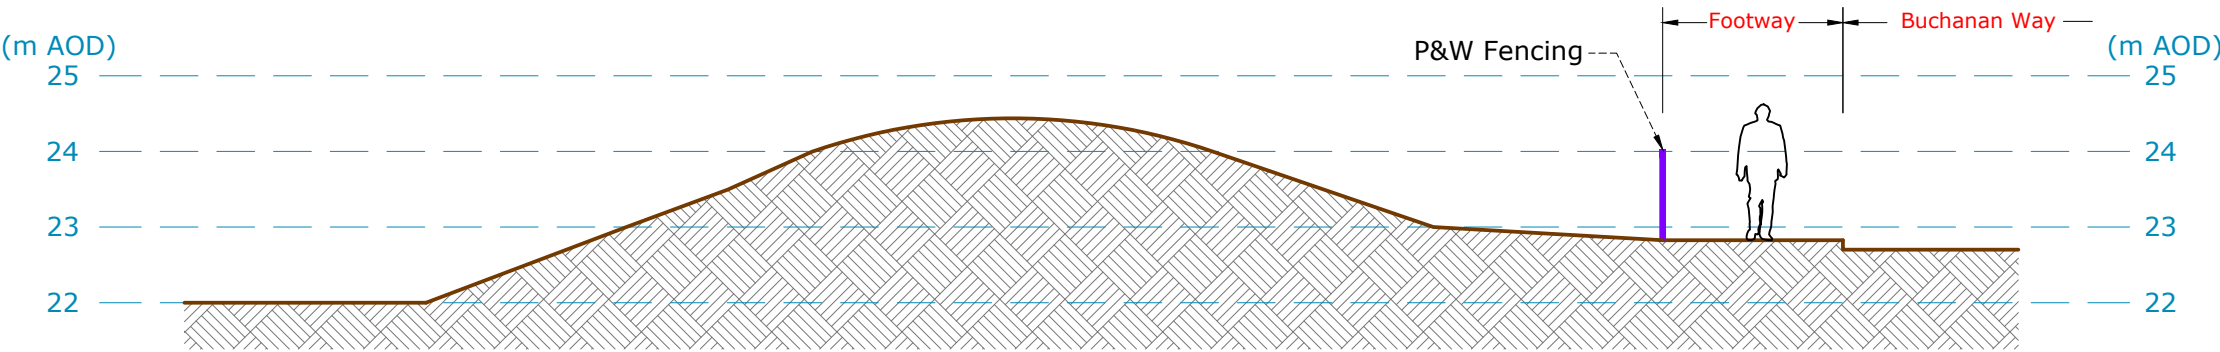


Existing Site Section A-A'
1:100

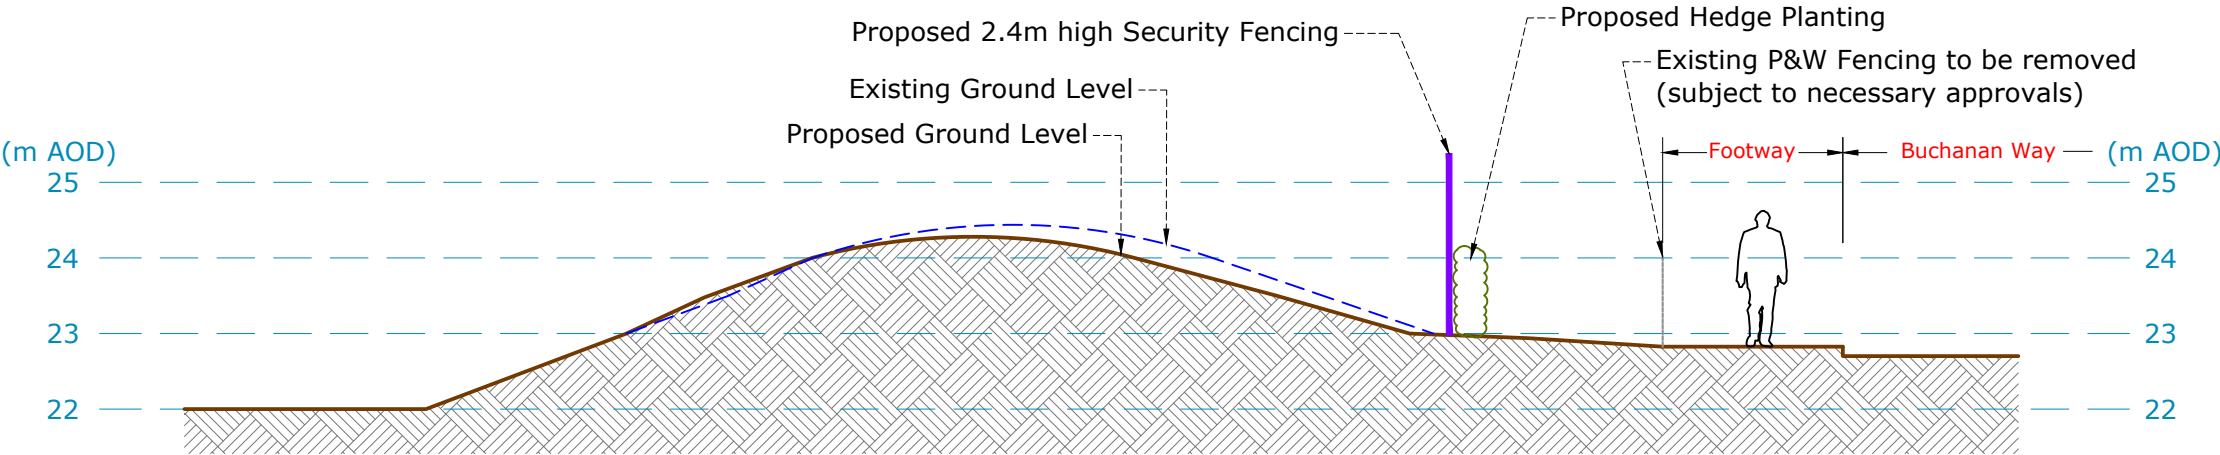

Proposed Site Section A-A'
1:100

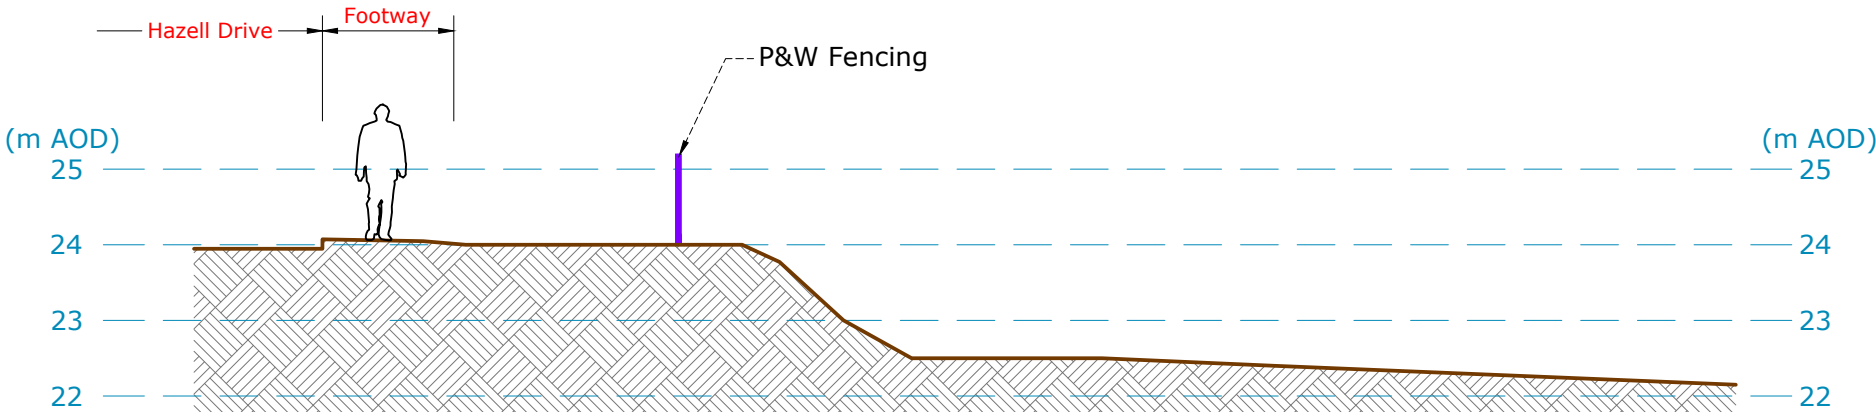

Existing Site Section B-B'
1:100

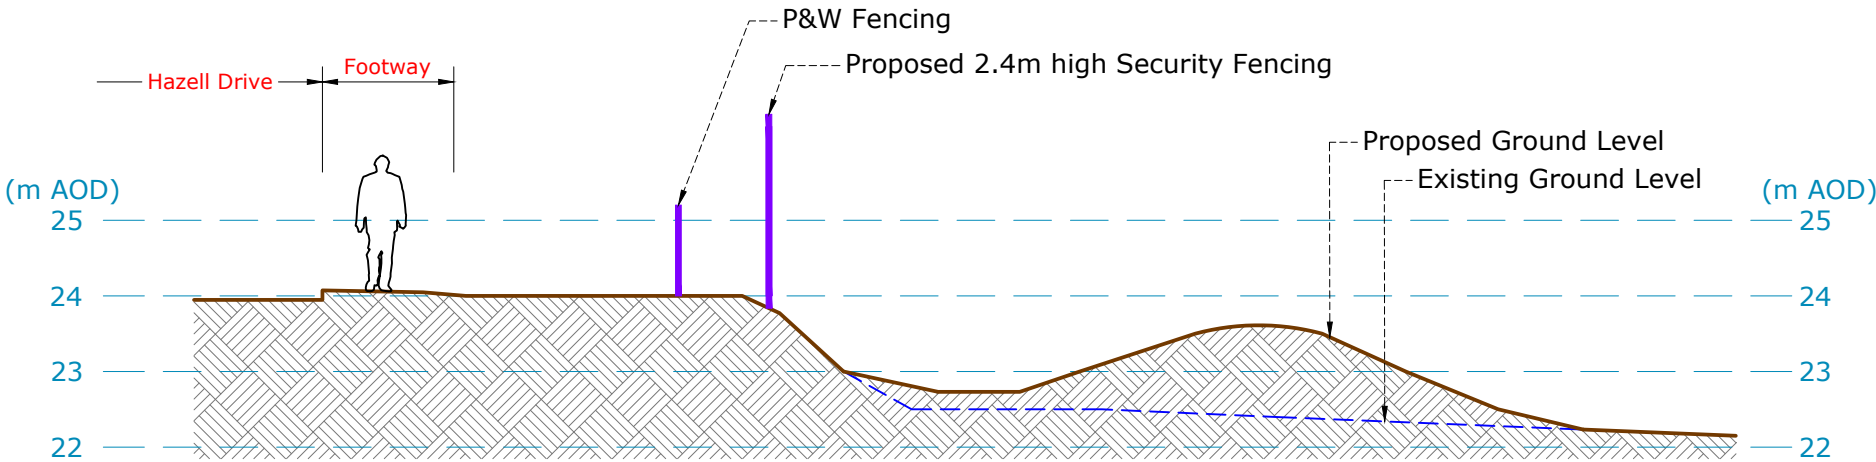

Proposed Site Section B-B'
1:100