


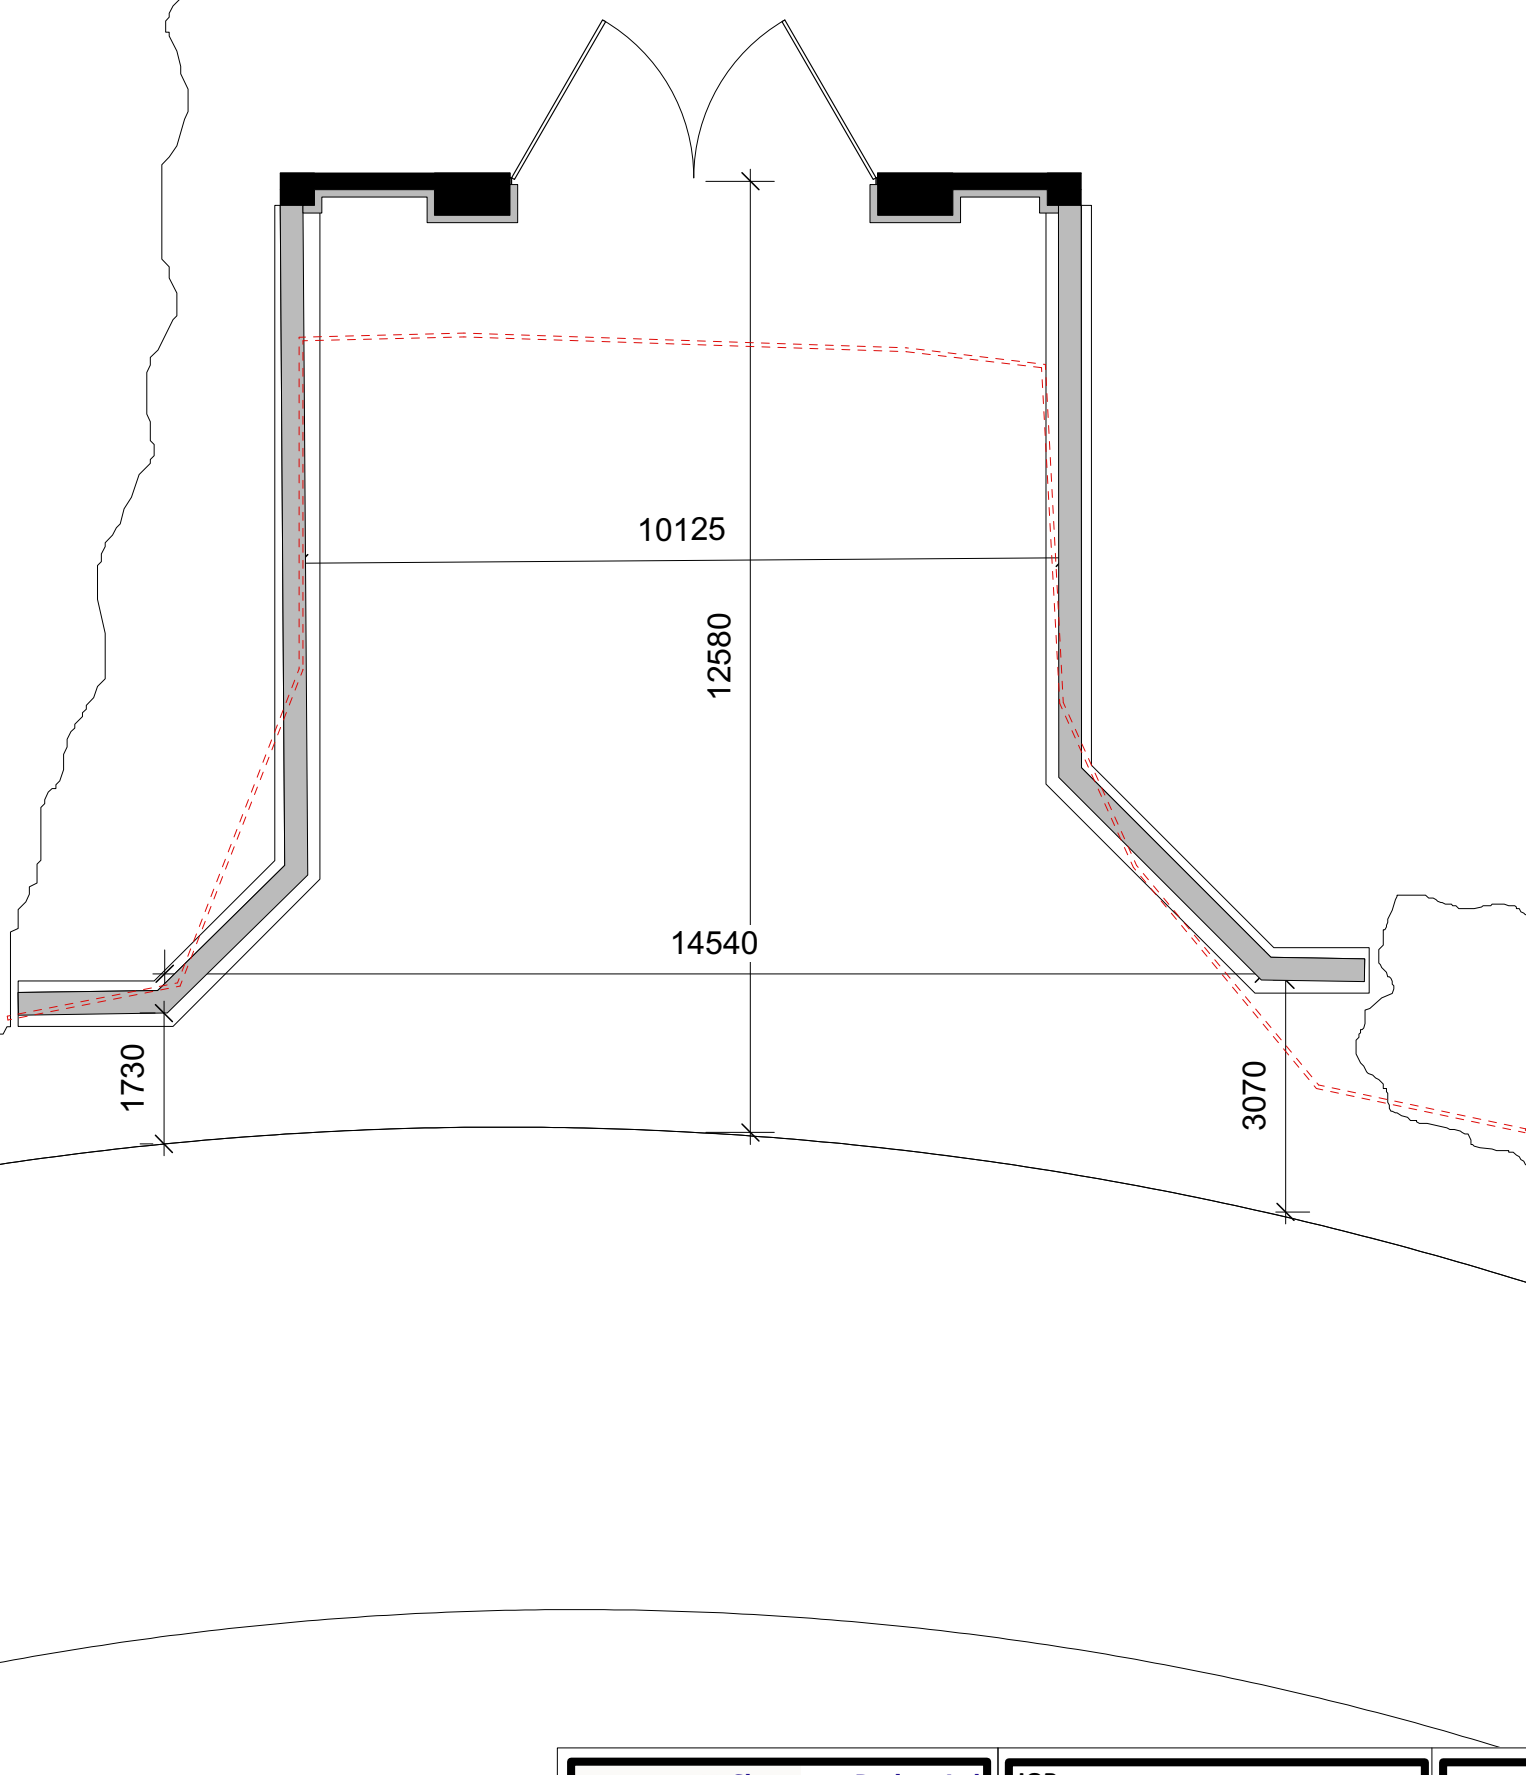



Skerryvore Designs Ltd
skerryvoredesigns.co.uk

Phone **01633 897922**
Mobile **07816 934352**
contact@skerryvoredesigns.co.uk

JOB	Oakfields,
TITLE	St. Brides,
	Lighthouse Road,
	Newport
	NP10 8SF

DRAWING
TITLE Proposed site entrance

DRAWING No.	SD1065-04C
SCALE	1:100 @ A3
DATE	May 2025