



- NOTES**
- DO NOT SCALE FROM THIS DRAWING.
 - ALL DIMENSIONS TO BE CHECKED ON SITE.
 - ALL DIMENSIONS IN METER UNLESS STATED.
 - DO NOT SCALE FROM THIS DRAWING.
 - DRAWING IS TO BE READ IN CONJUNCTION WITH DRAWING NP194LB 32 A02

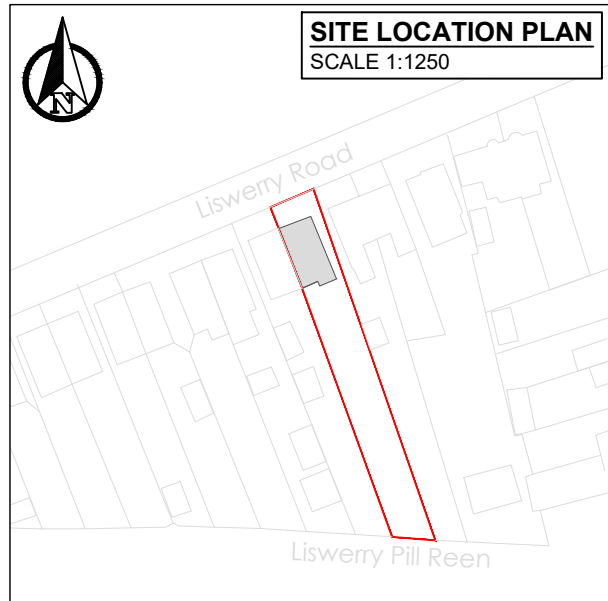

EXISTING BLOCK PLAN
SCALE 1:500

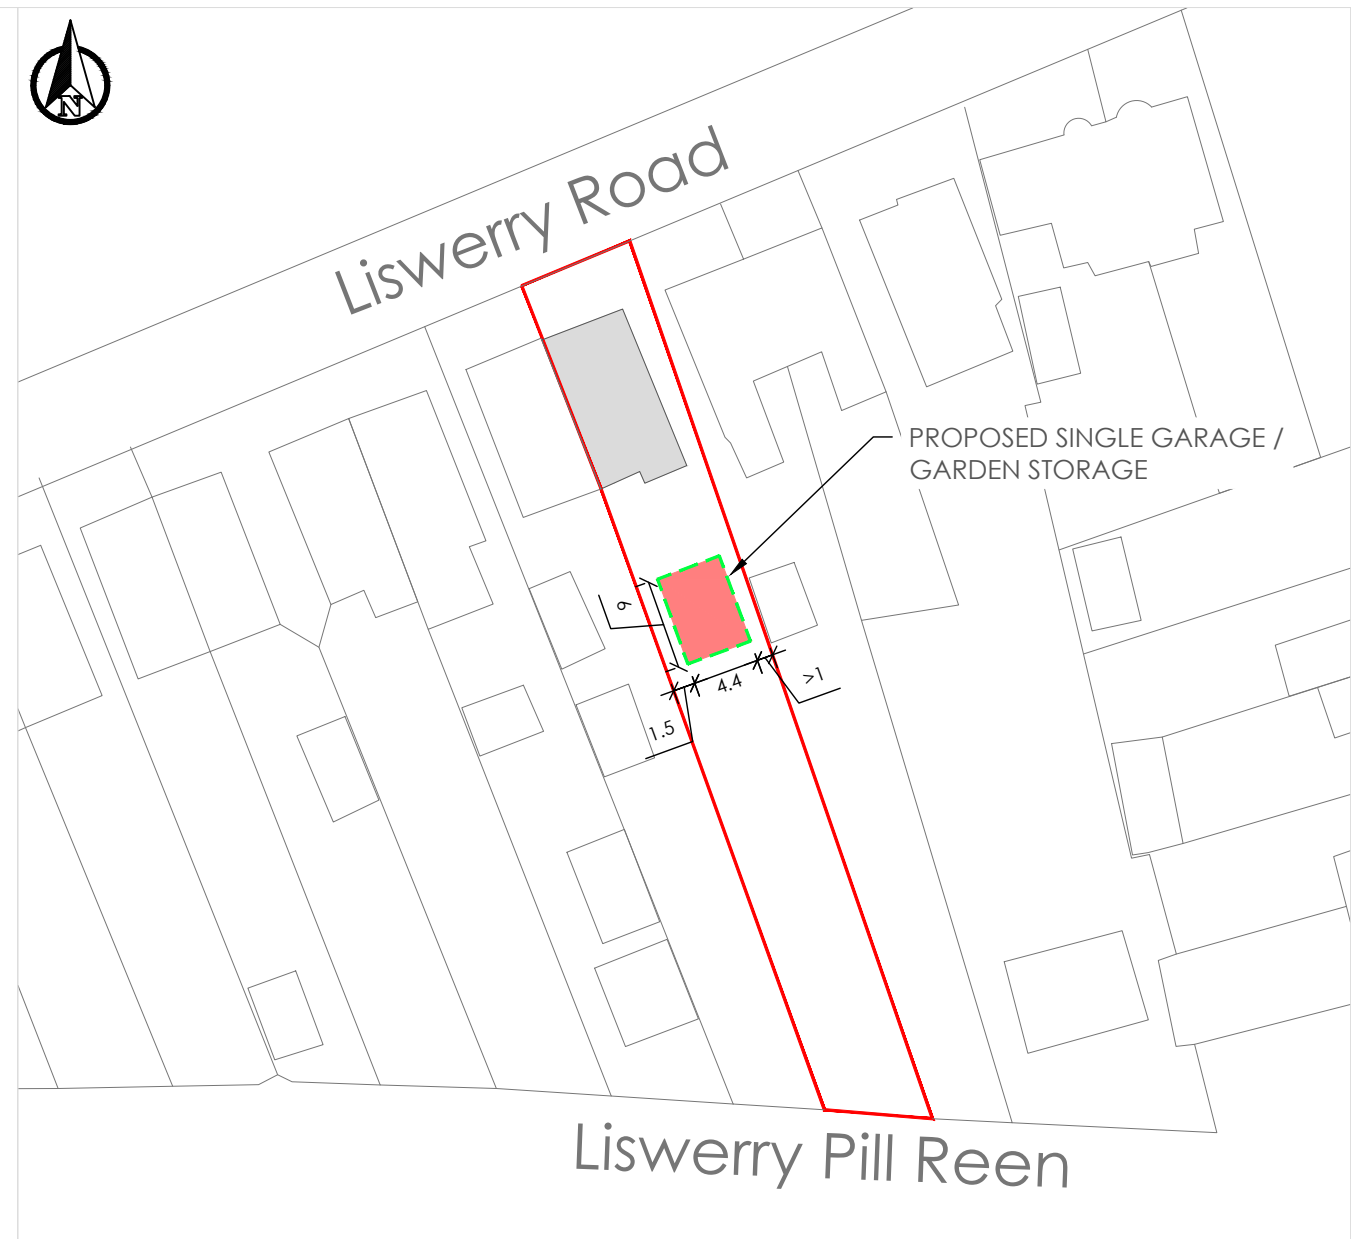

PROPOSED BLOCK PLAN
SCALE 1:500

NO.	REVISION	NOTES	INITIALS	DATE	STAGE	APPLICANT	JOB TITLE	DRAWING NO.	SIZE	REV.
0		FIRST ISSUE - FOR PLANNING APPLICATION PURPOSES	JB	10/04/2026		Mr J Brito	32 LISWERRY ROAD	NP194LB 32 A01	A3	3
1		SECOND ISSUE - PROPOSED BLOCK PLAN, DRAWING	JB	08/05/2026		32 Liswerry Road		SCALES:		
2		TITLE & SCALES NOTE AMENDED	JB	12/05/2026		Newport		1:1250 & 1:500		
3		GARDEN EXTENDS / BOUNDARY IN RED	JB	01/07/2026		NP19 4LB		DATE:		
		AMENDMENT TO THE SIZE OF THE PROPOSED OUTBUILDING						JULY 2026		

FOR PLANNING

DRAWING TITLE
SITE LOCATION PLAN & BLOCK PLANS