PROPOSED WINDOW AND DOOR REPLACEMENT

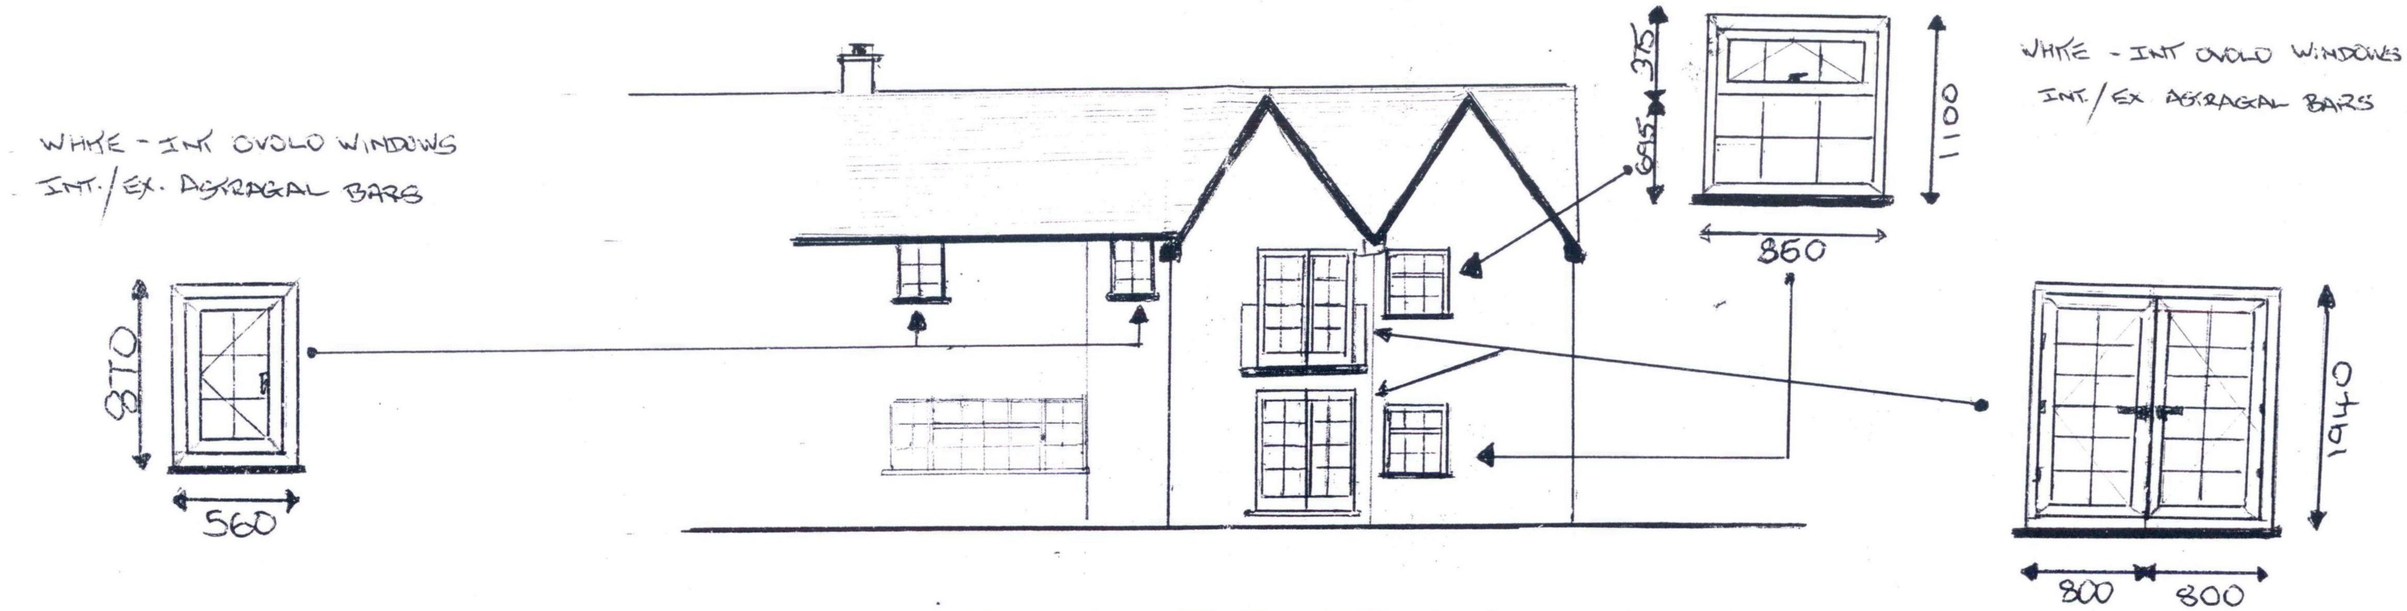

REAR ELEVATION

SIDE ELEVATION

1. ALL REPLACEMENT FASCIA AND SOFFIT BOARDS TO BE BLACK UPVC
2. ALL REPLACEMENT GUTTERS AND DOWNPIPES TO BE LIKE FOR LIKE PLASTIC IN BLACK.

IVY COTTAGE ISCA ROAD CAERLEON NEWPORT NP18 1QG	APP. REF. PP 1399 3721
SCALE 1:100 UNLESS SHOWN	

PROPOSED WINDOW AND DOOR REPLACEMENT

REAR ELEVATION

WHITE - FRENCH OVOLO DOORS OPEN OUT
INT./EX ASTRAGAL BARS

SIDE ELEVATION

1. ALL REPLACEMENT FASCIA AND SOFFIT BOARDS TO BE BLACK UPVC
2. ALL REPLACEMENT GUTTERS AND DOWNPIPES TO BE LIKE FOR LIKE PLASTIC IN BLACK.

IVY COTTAGE ISCA ROAD CAERLEON NEWPORT NP18 1QG	APP. REF. PP 1399 3721
SCALE 1:100 UNLESS SHOWN	