



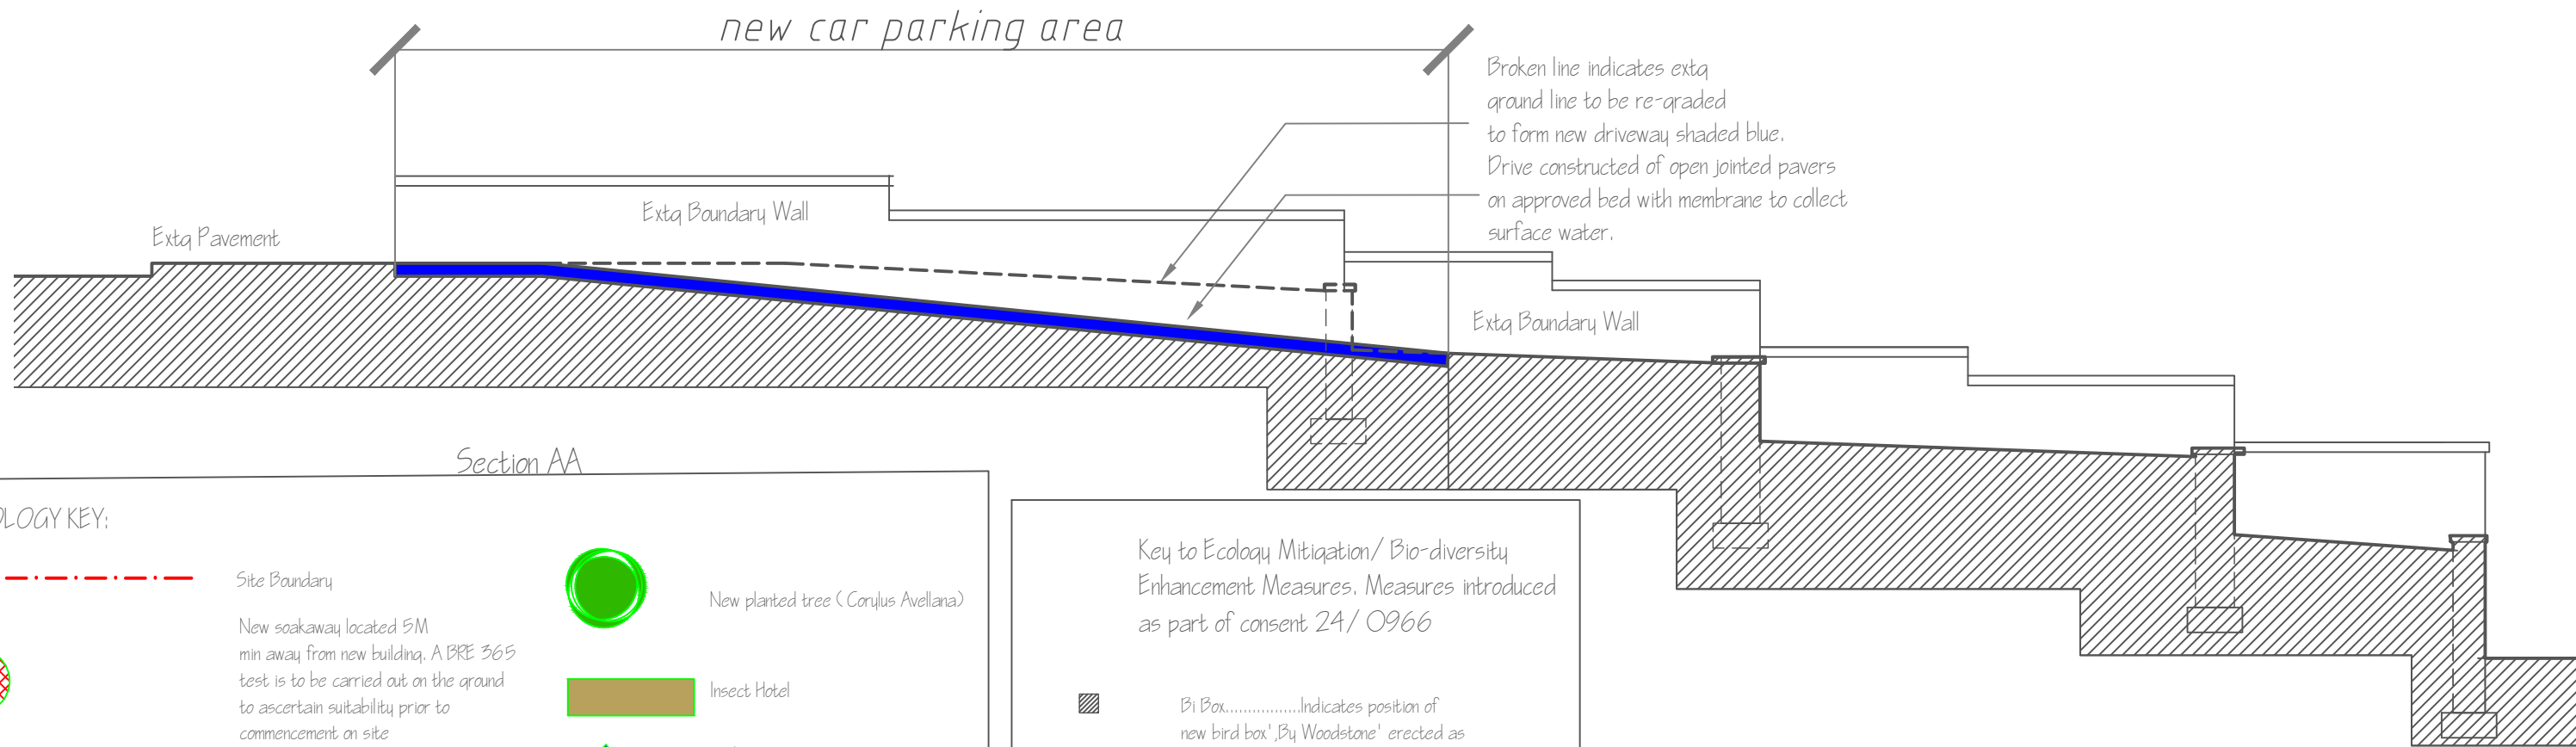

ECOLOGY KEY:

Site Boundary

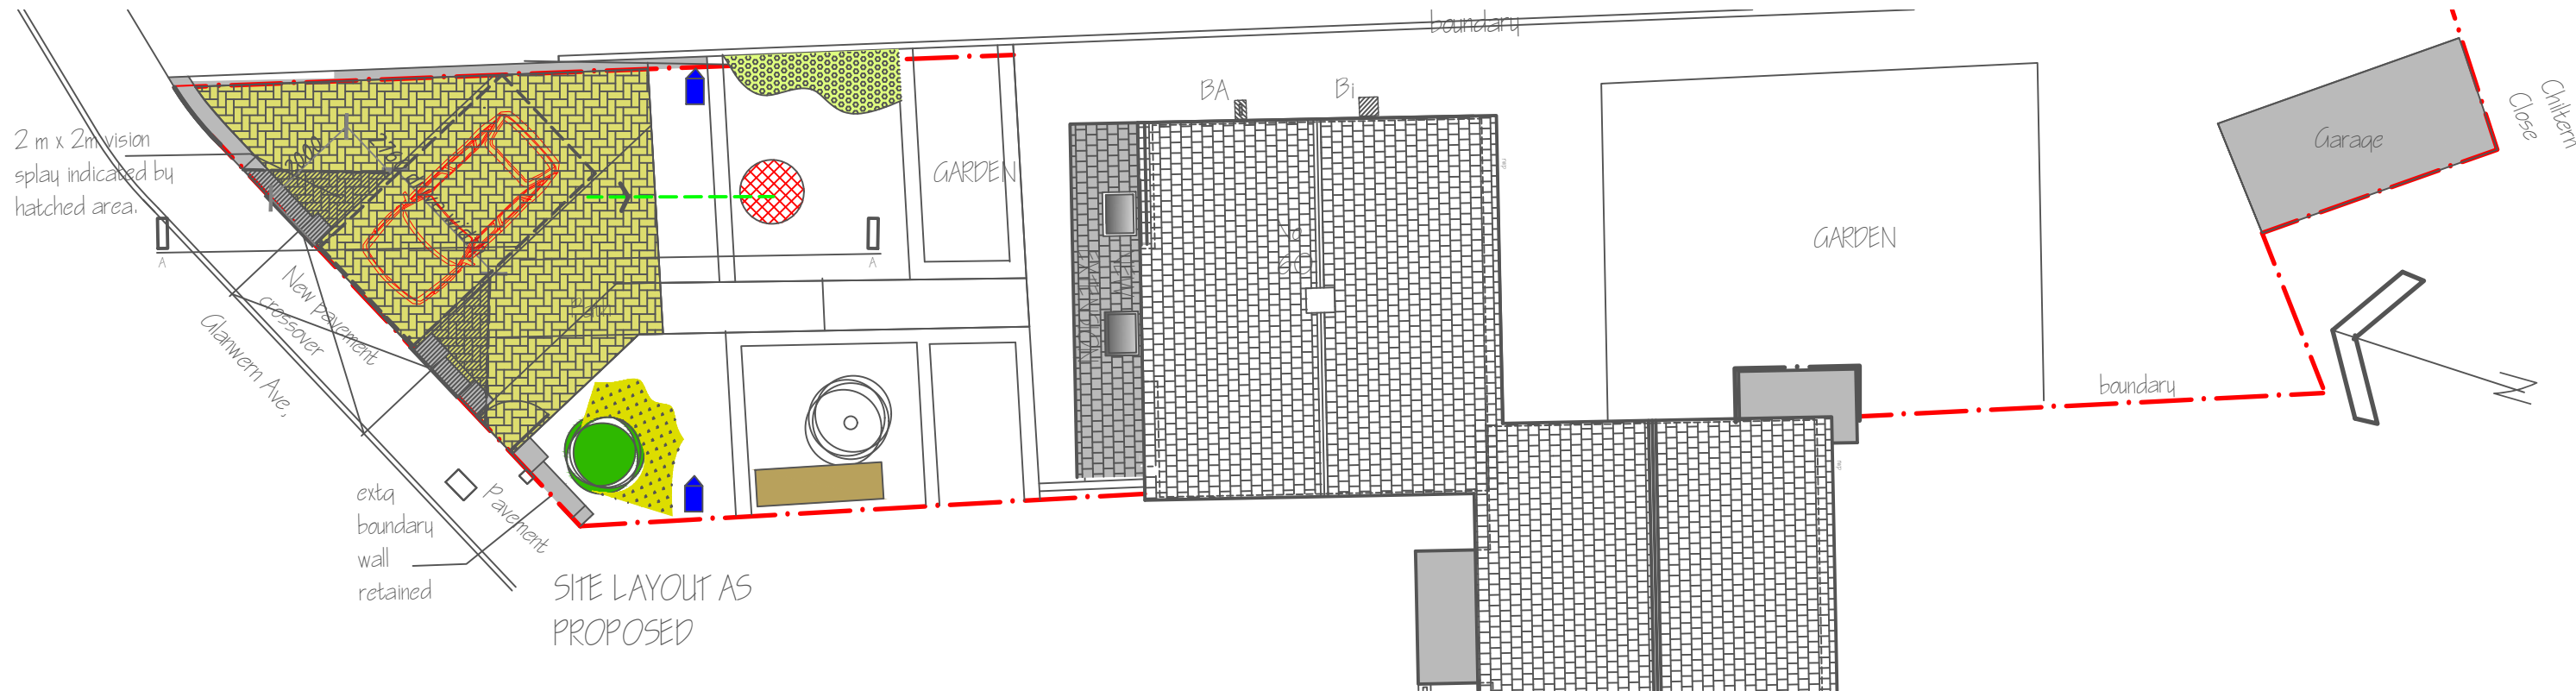


Site Boundary

New soakaway located 5M min away from new building. A BRE 365 test is to be carried out on the ground to ascertain suitability prior to commencement on site



Position and direction of New surfacewater drain and manholes

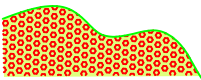

Area to be planted with native species pollinator plants



New planted tree (Corylus Avellana)



Insect Hotel



Timber Bee Hotels



Area of garden to be designated and reserved as Wild Garden area.

Key to Ecology Mitigation/ Bio-diversity Enhancement Measures. Measures introduced as part of consent 24/ 0966



Bi Box.....Indicates position of new bird box 'By Woodstone' erected as part of biodiversity enhancement.



BA Box.....Indicates position of new bat box, 'By Woodstone' erected as part of biodiversity enhancement.

Note Bat and Bird Boxes are to be agreed prior to development.

A	Drawings revised to comply with Highways Dept requirements	24.12.25
	Description	Date

Project Client Mr and Mrs Williams	Project Title New Car Parking Area and Access to 60 Glanwern Ave Newport.	Drawing Title Site Layout as Proposed and Section AA	THIS DRAWING IS COVERED BY COPYRIGHT WHICH REMAINS WITH HOWARD HICKS DESIGN AND MUST NOT BE REPRODUCED IN ANY FORM WITHOUT THEIR EXPRESS PERMISSION.	Scale 1:50 & 1:25 Drawn by HH	Date Checked	Drawing No. PL13 Status Planning	Job No. 2209 Rev.No. A	Howard Hicks Design Architectural Designers, Technologists, Building Surveyors, Project Management 21 East Road, Oakfield, Torfaen, Cwmbran, Torfaen, Wales NP44 3DW Tel 01633 527159, Mob 07984 971763
---------------------------------------	--	---	--	--	-----------------	---	---------------------------------	---