



STOW PARK ELEVATION




CAERAU ROAD ELEVATION




GARDEN VIEW 1



GARDEN VIEW 1

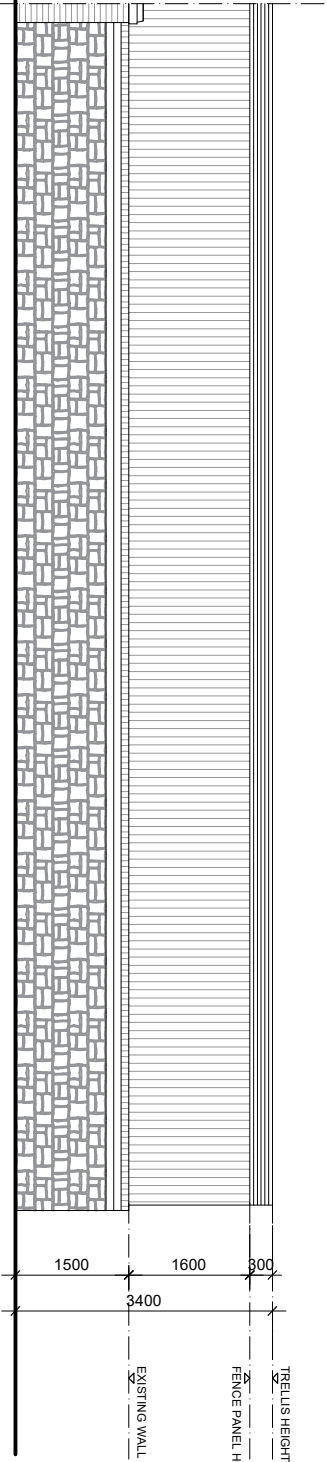

STOW PARK CRESCENT ELEVATION
AS EXISTING

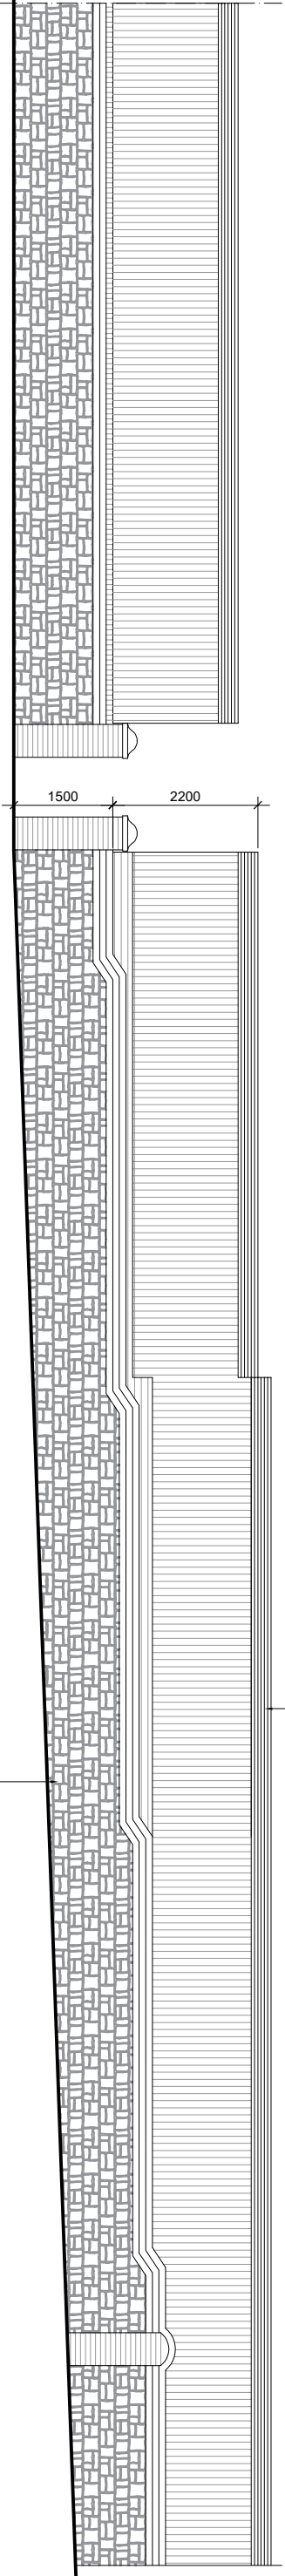

CAERAU ROAD ELEVATION
AS EXISTING


1.6M HIGH CLOSE BOARDED TIMBER FENCE WITH
300MM SLATTED TRELLIS ABOVE

PRE-EXISTING WALL RETAINED WITHOUT ALTERATION

REVISION NOTES

SIMPLE PLANS
PLANNING & DESIGN SERVICES
e: simpleplans76@gmail.com m: 07715 707733
www.simpleplans.net

© COPYRIGHT
No part of this drawing may be reproduced without written consent.
All contractors must visit site and be responsible for taking and checking all
dimensions relating to this work.
Do not scale from this drawing.

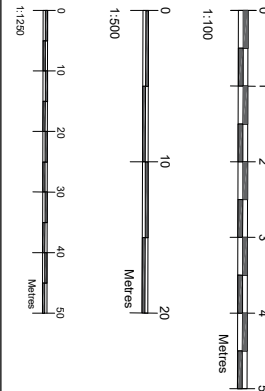

STATUS
PLANNING

PROJECT
CHANGES TO FRONT & SIDE BOUNDARY WALL
202 STOW HILL, NEWPORT, NP20 4HB

DATE DRAWN BY	JD	SCALE	1:100@A3
DRAWING TIME	EXISTING STREET ELEVATIONS	PROJECT NO	DRAWING NO
			PL02
		REV	