



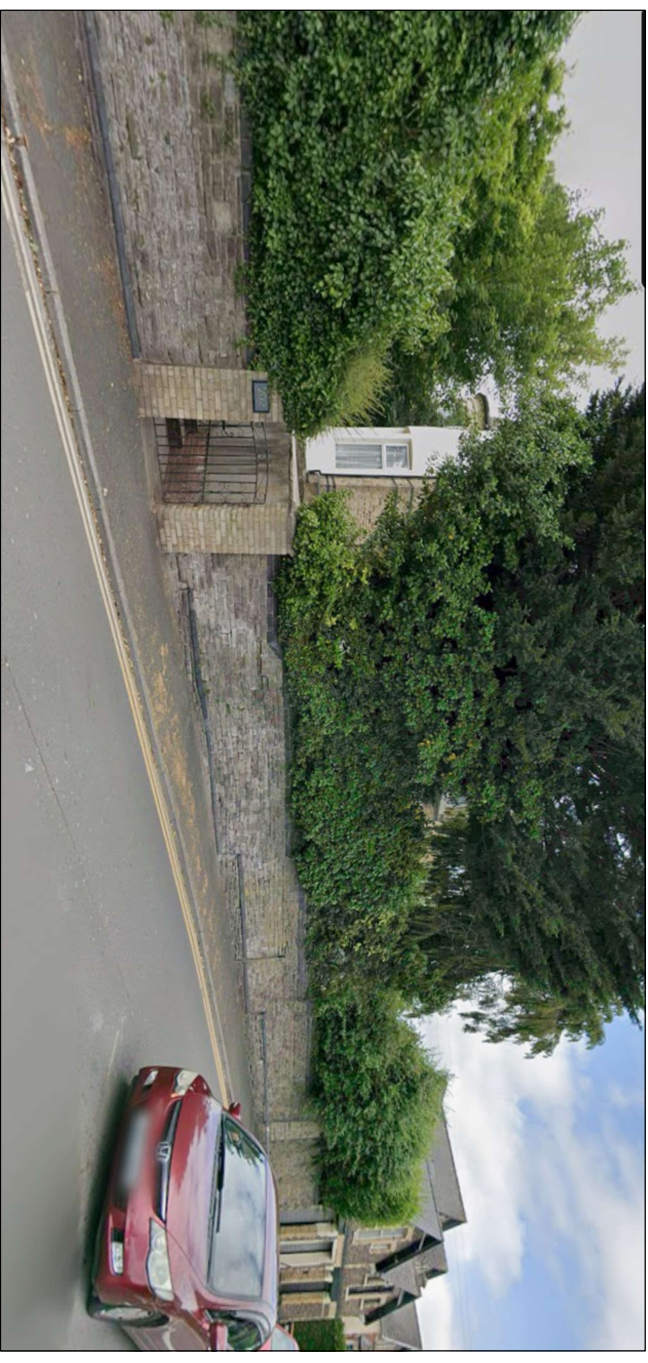


PRE-EXISTING STREET VIEW 1

PRE-EXISTING STREET VIEW 2

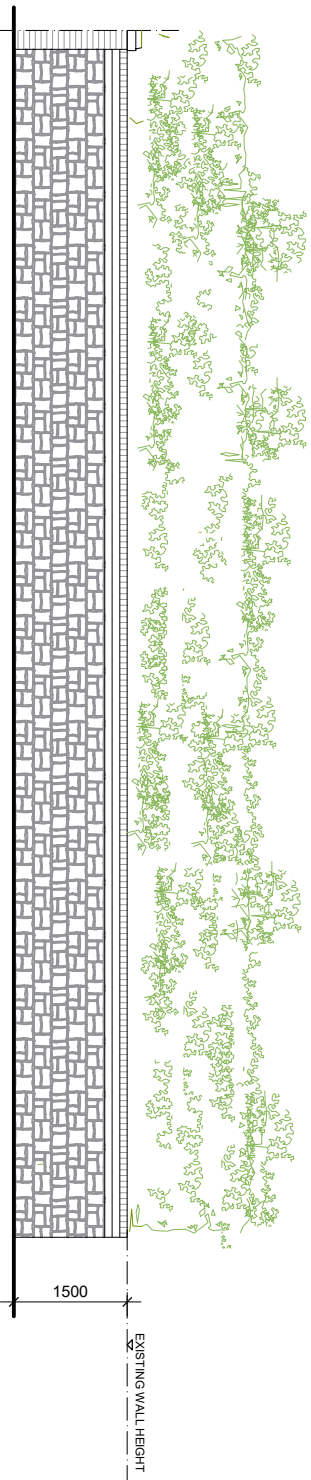

STOW PARK CRESCENT ELEVATION
PRE-EXISTING

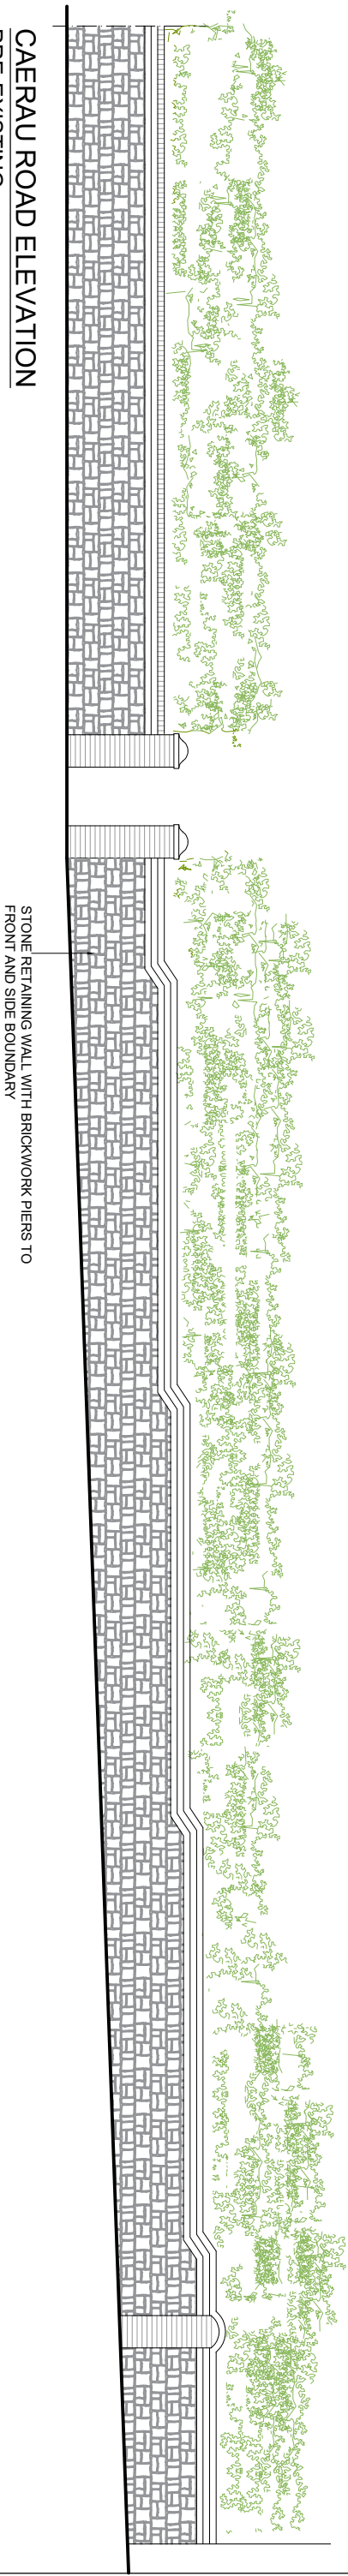

CAERAU ROAD ELEVATION
PRE-EXISTING

REVISION NOTES

SIMPLE PLANS

PLANNING & DESIGN SERVICES

e: simpleplans76@gmail.com

m: 07715 707733

www.simpleplans.net

© COPYRIGHT

No part of this drawing may be reproduced without written consent.

All contractors must visit site and be responsible for taking and checking all dimensions relating to this work.

Do not scale from this drawing.

STATUS

PLANNING

PROJECT

CHANGES TO FRONT & SIDE BOUNDARY WALL
202 STOW HILL, NEWPORT, NP20 4HB

DATE / DRAWN BY

JD

SCALE

DRAWING TITLE
PRE-EXISTING

STREET ELEVATIONS & BLOCK PLAN

PROJECT NO.

DRAWING NO
PI 01

DRAWING NO
PI 01

REV