

79 Chepstow Road  
Newport, NP19 8BY

Project 2506

MAINDEE UNLIMITED  
79 Chepstow Road  
Newport, NP19 8BY

[illegible]

---

Notes

DRAFT

North

Scale • A1


### 3D VIEWS - PROPOSED & EXISTING

## PL04


#

sheet no.

ev.

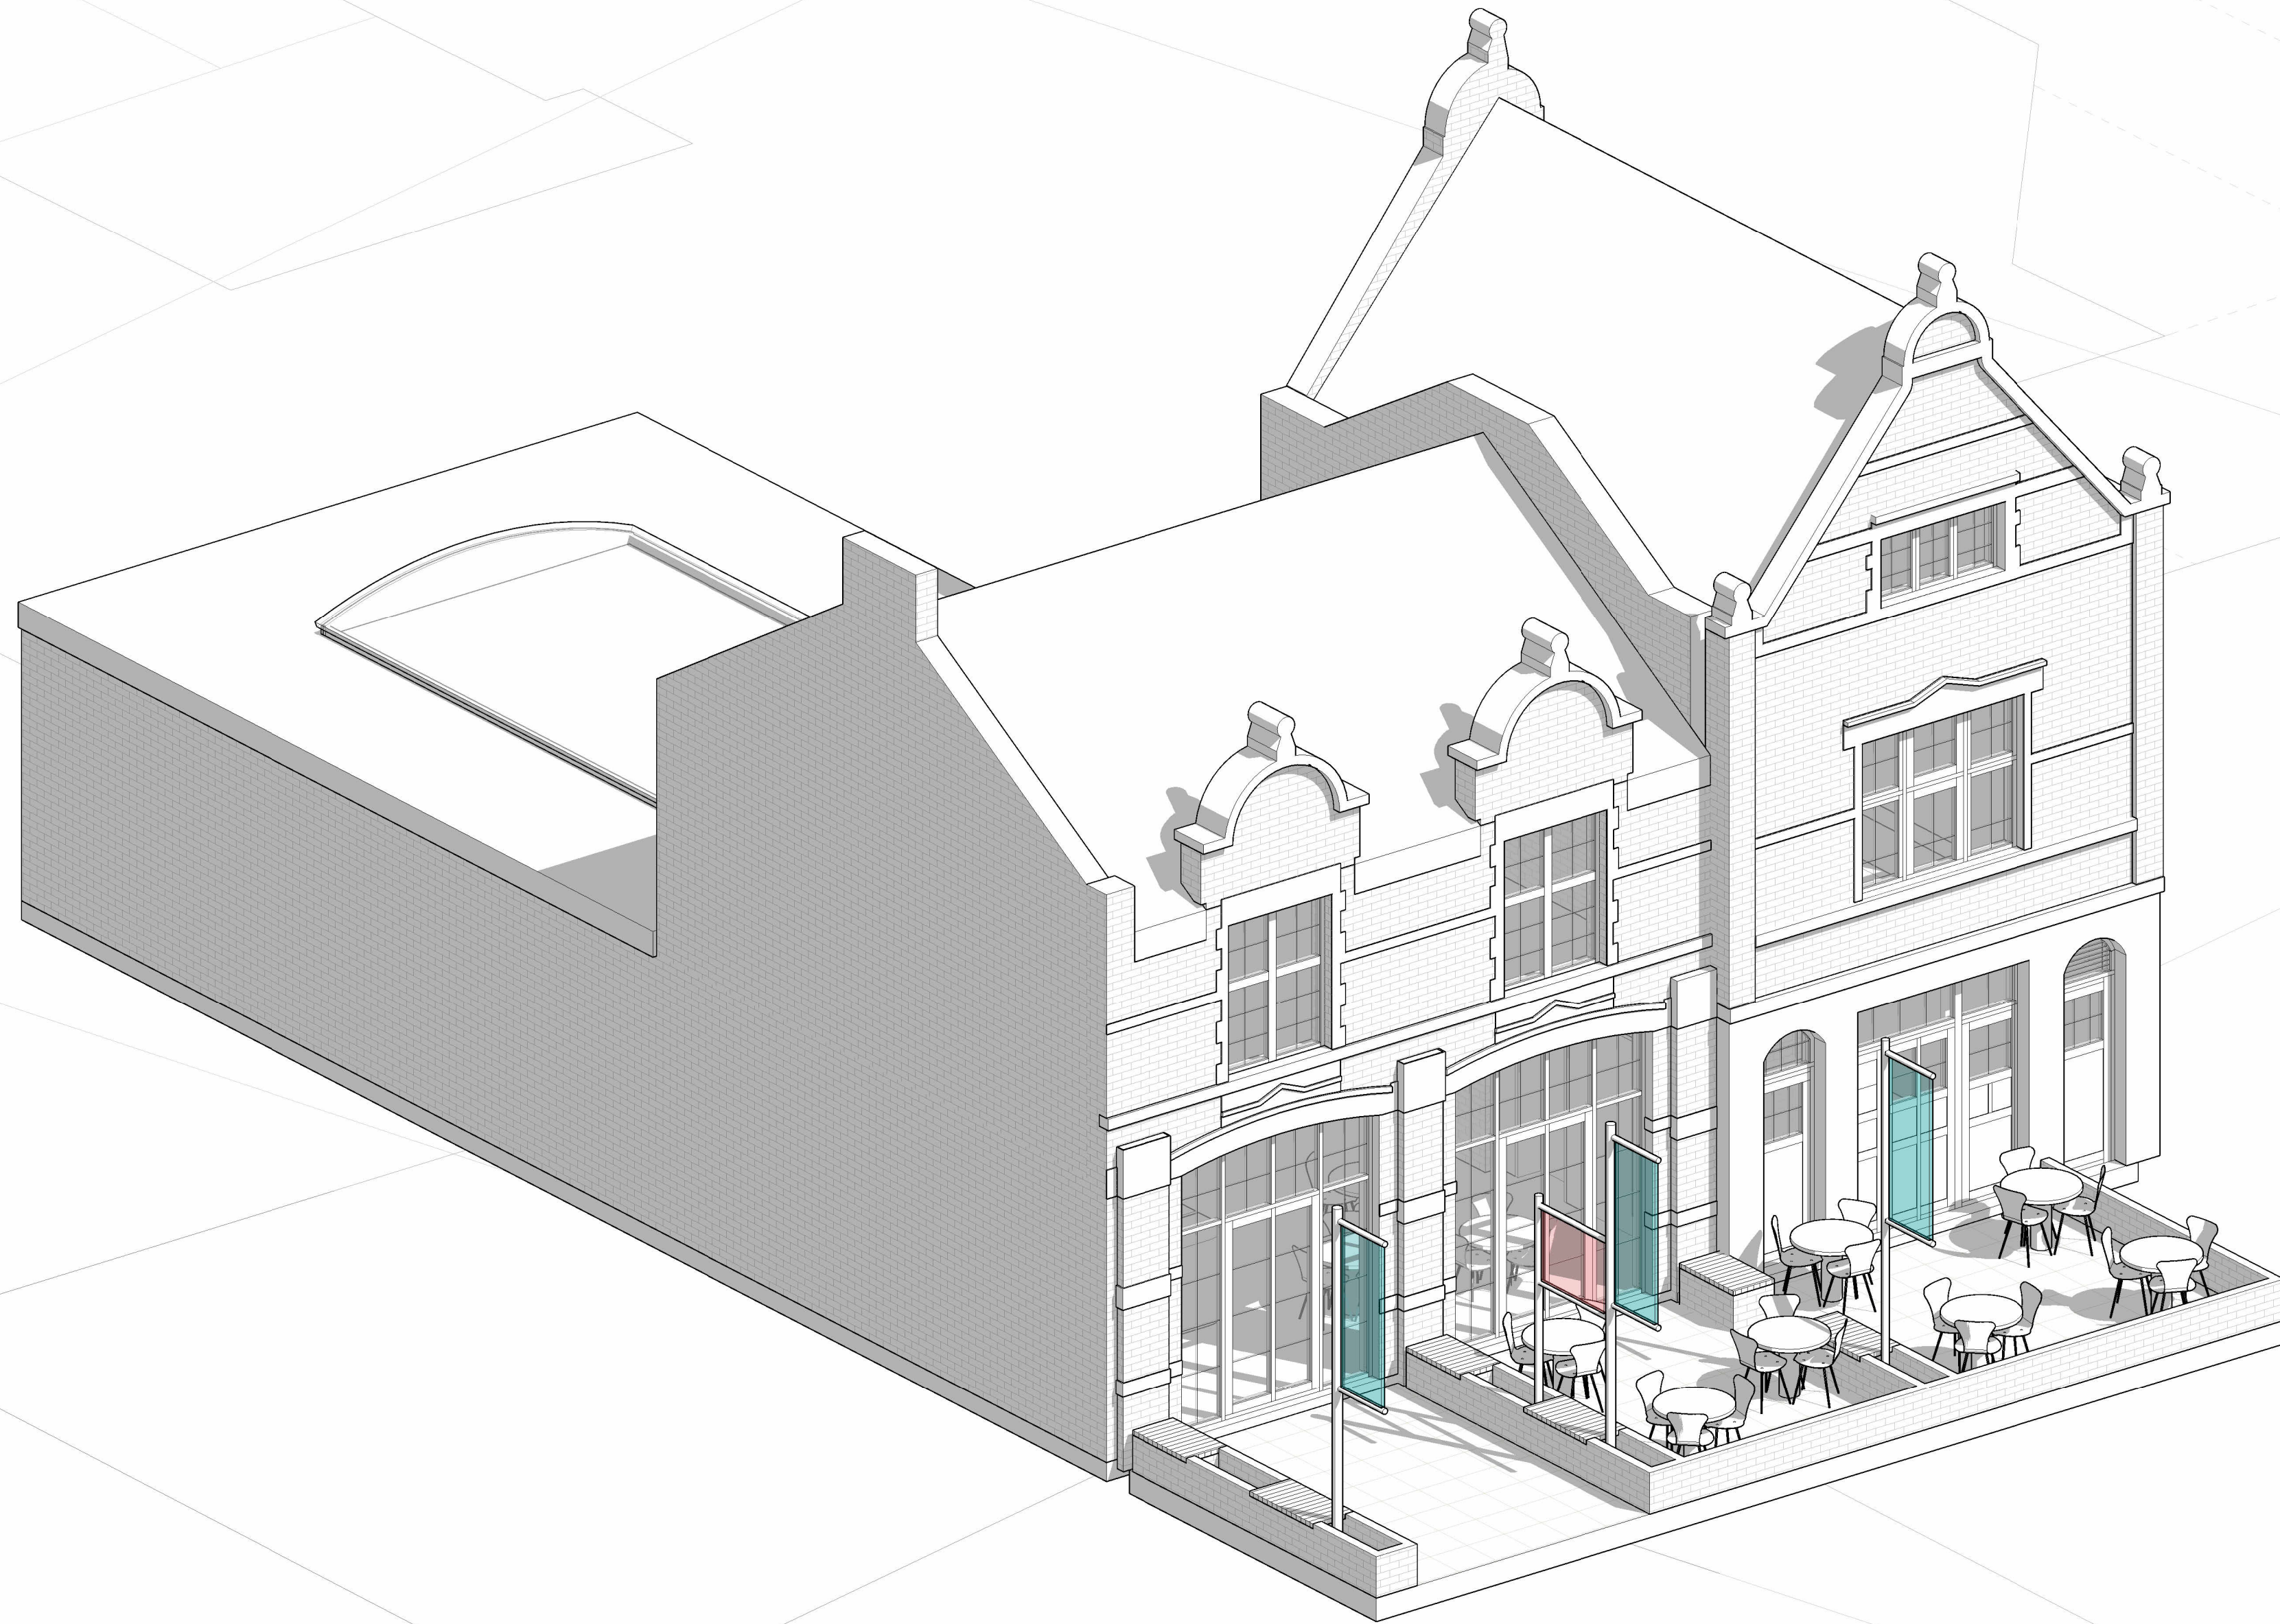

### 3D Proposed

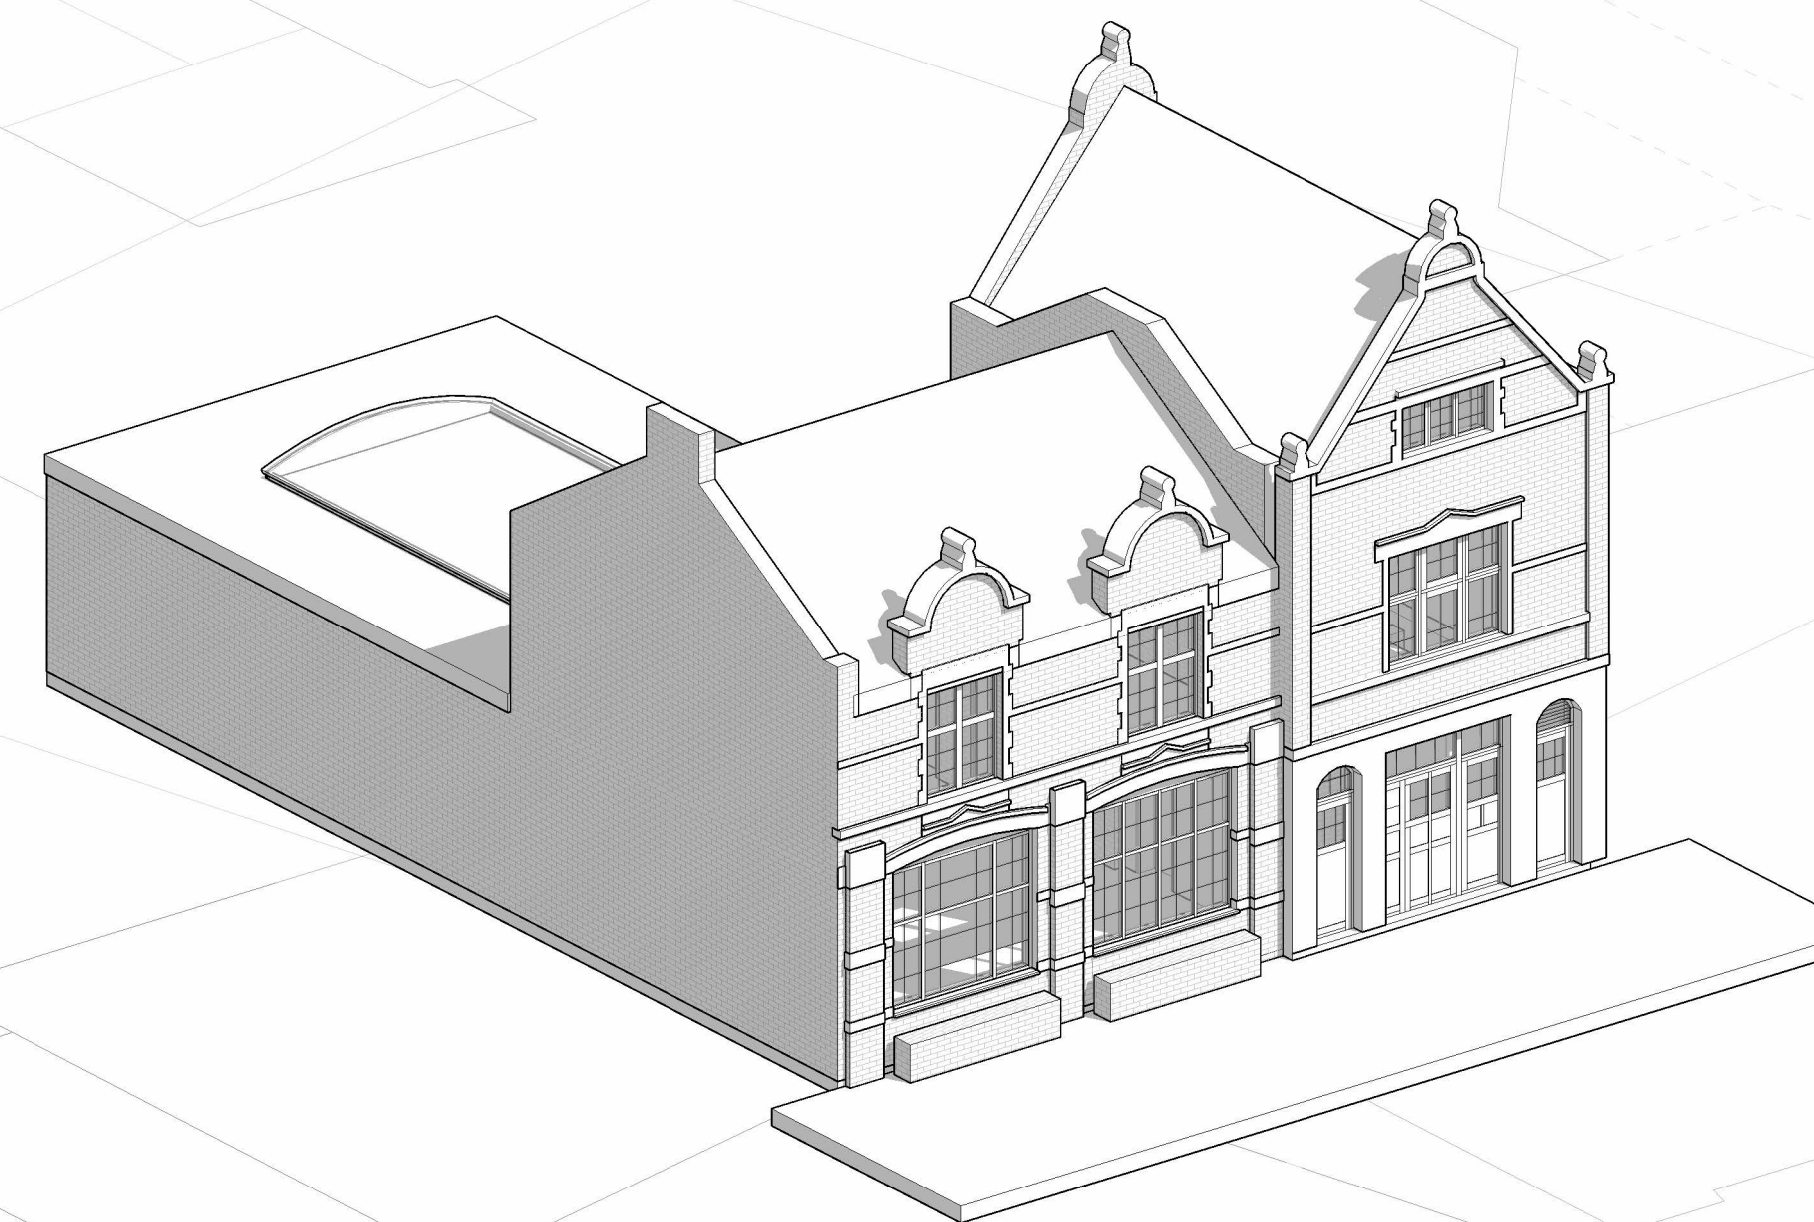

### 3D Existing

