


24 Bala Drive Rogerstone

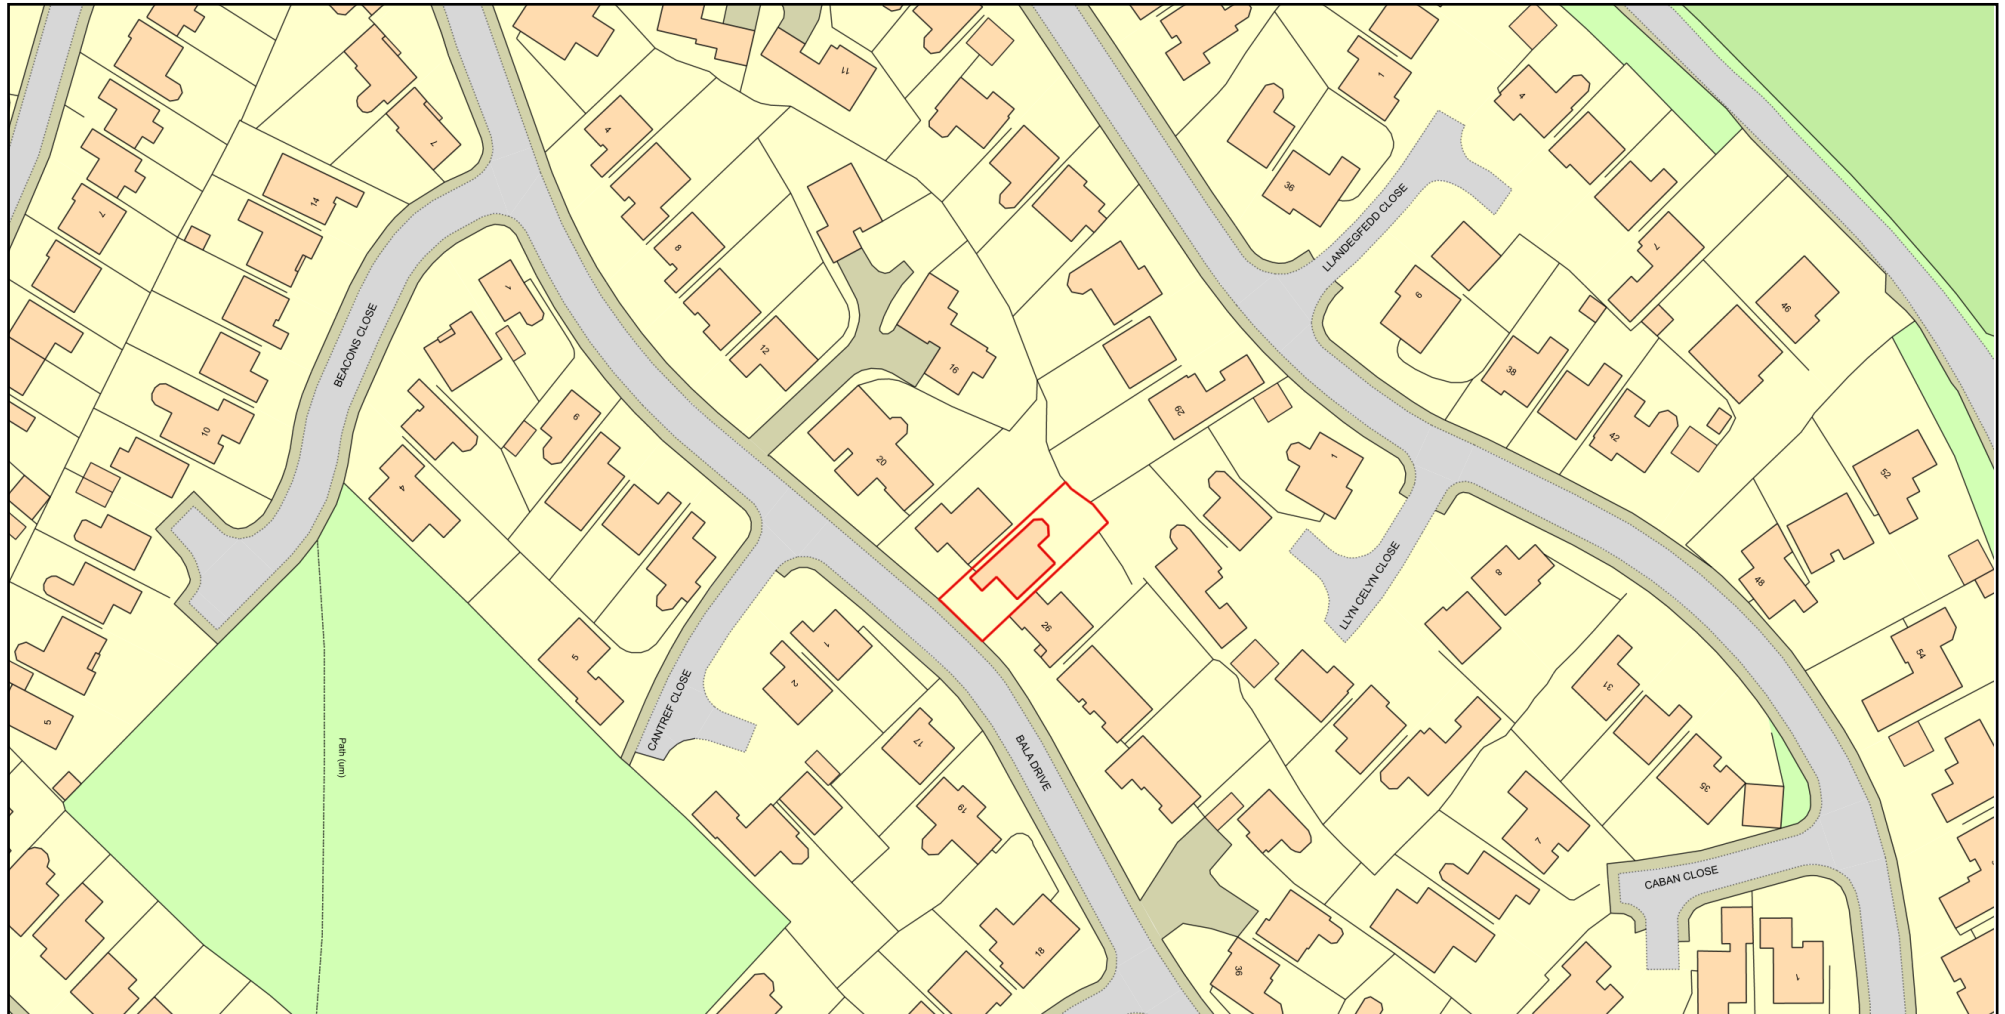

0 50
Metres



Plan Produced for: John Fisher

Date Produced: 29 May 2026

Plan Reference Number: TQRQM26149091718585

Scale: 1:1250 @ A4

© Crown copyright and database rights 2025 OS 100042766

