


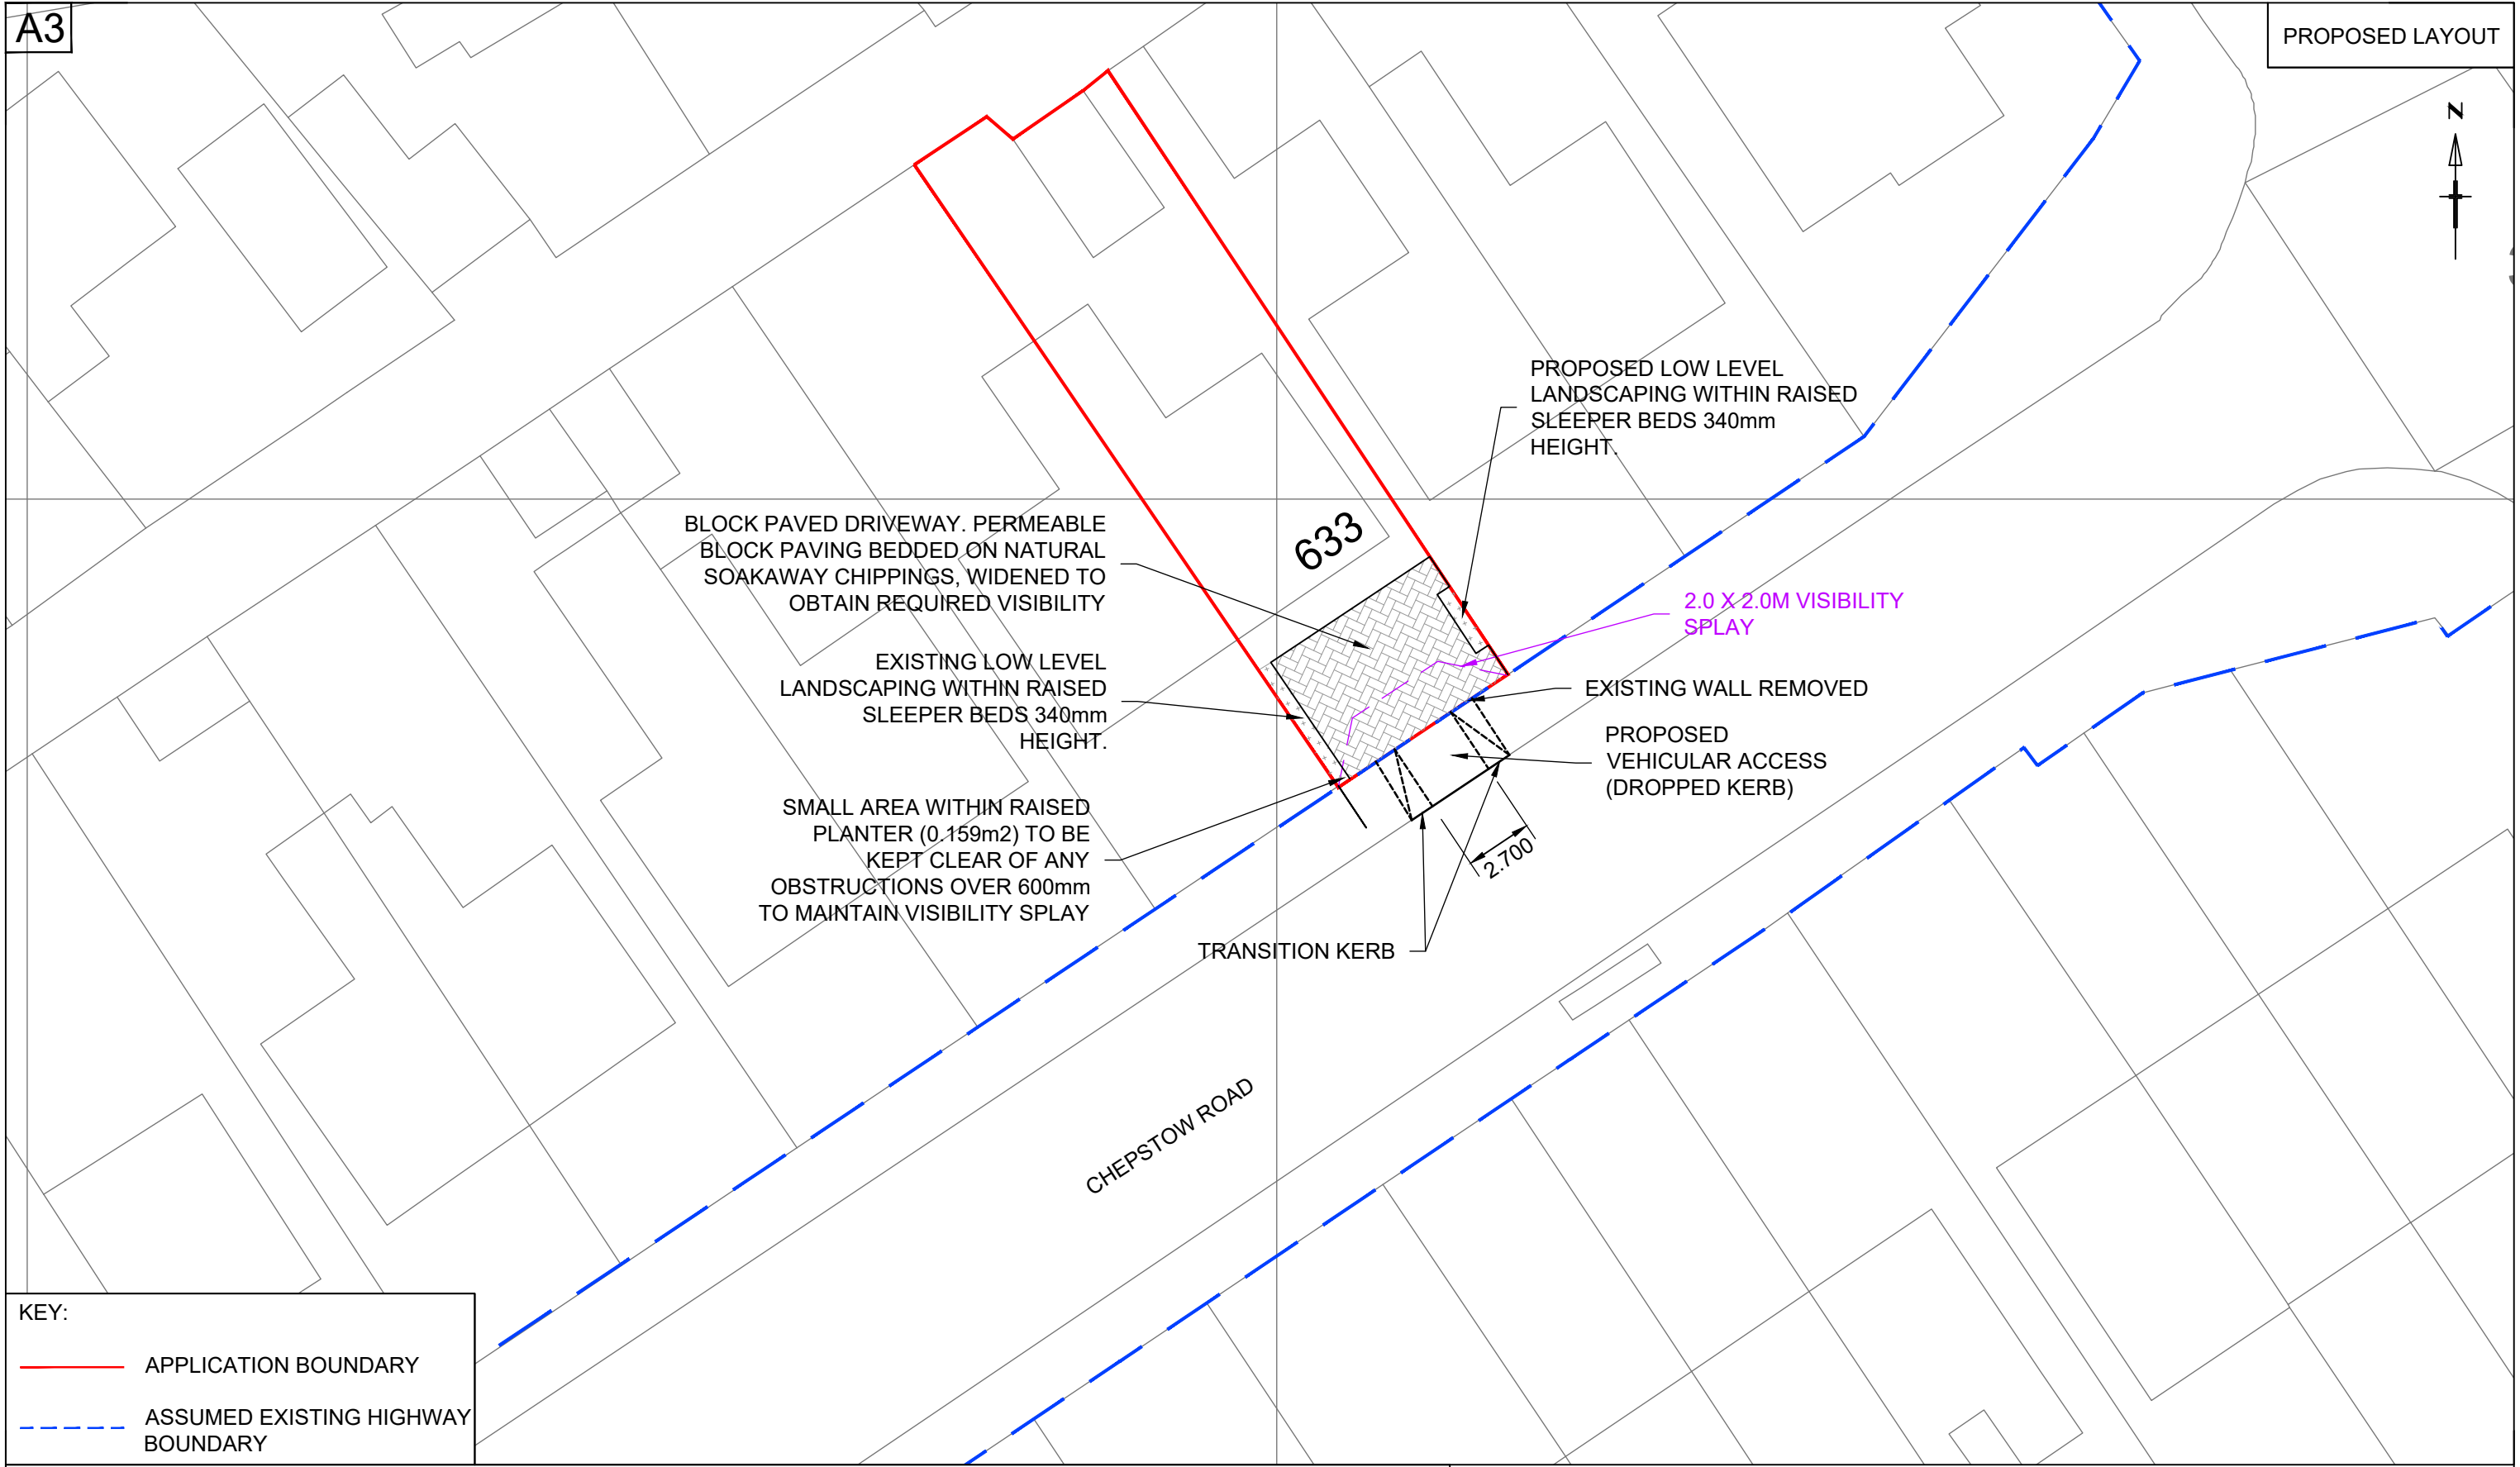

KEY:

- APPLICATION BOUNDARY
- ASSUMED EXISTING HIGHWAY BOUNDARY

Produced on 14 September 2024 from the Ordnance Survey National Geographic Database and incorporating surveyed revision available at this date.
This map shows the area bounded by 334081 188379,334281 188379,334281 188579,334081 188579,334081 188379
Crown copyright and database rights 2024 OS 100054135. Supplied by copla ltd trading as UKPlanningMaps.com a licensed Ordnance Survey partner (OS 100054135).
Data licence expires 14 September 2025. Unique plan reference: v4f//1149324/1545609



	client GILES ARMSTRONG	title PROPOSED LAYOUT	date OCTOBER 2024	drawn by FN	checked by -
	project PROPOSED VEHICLE DROPPED KERB 633 CHEPSTOW ROAD, NEWPORT		scale 1:250	status PLANNING	
			drawing number CR-03	rev. D	