


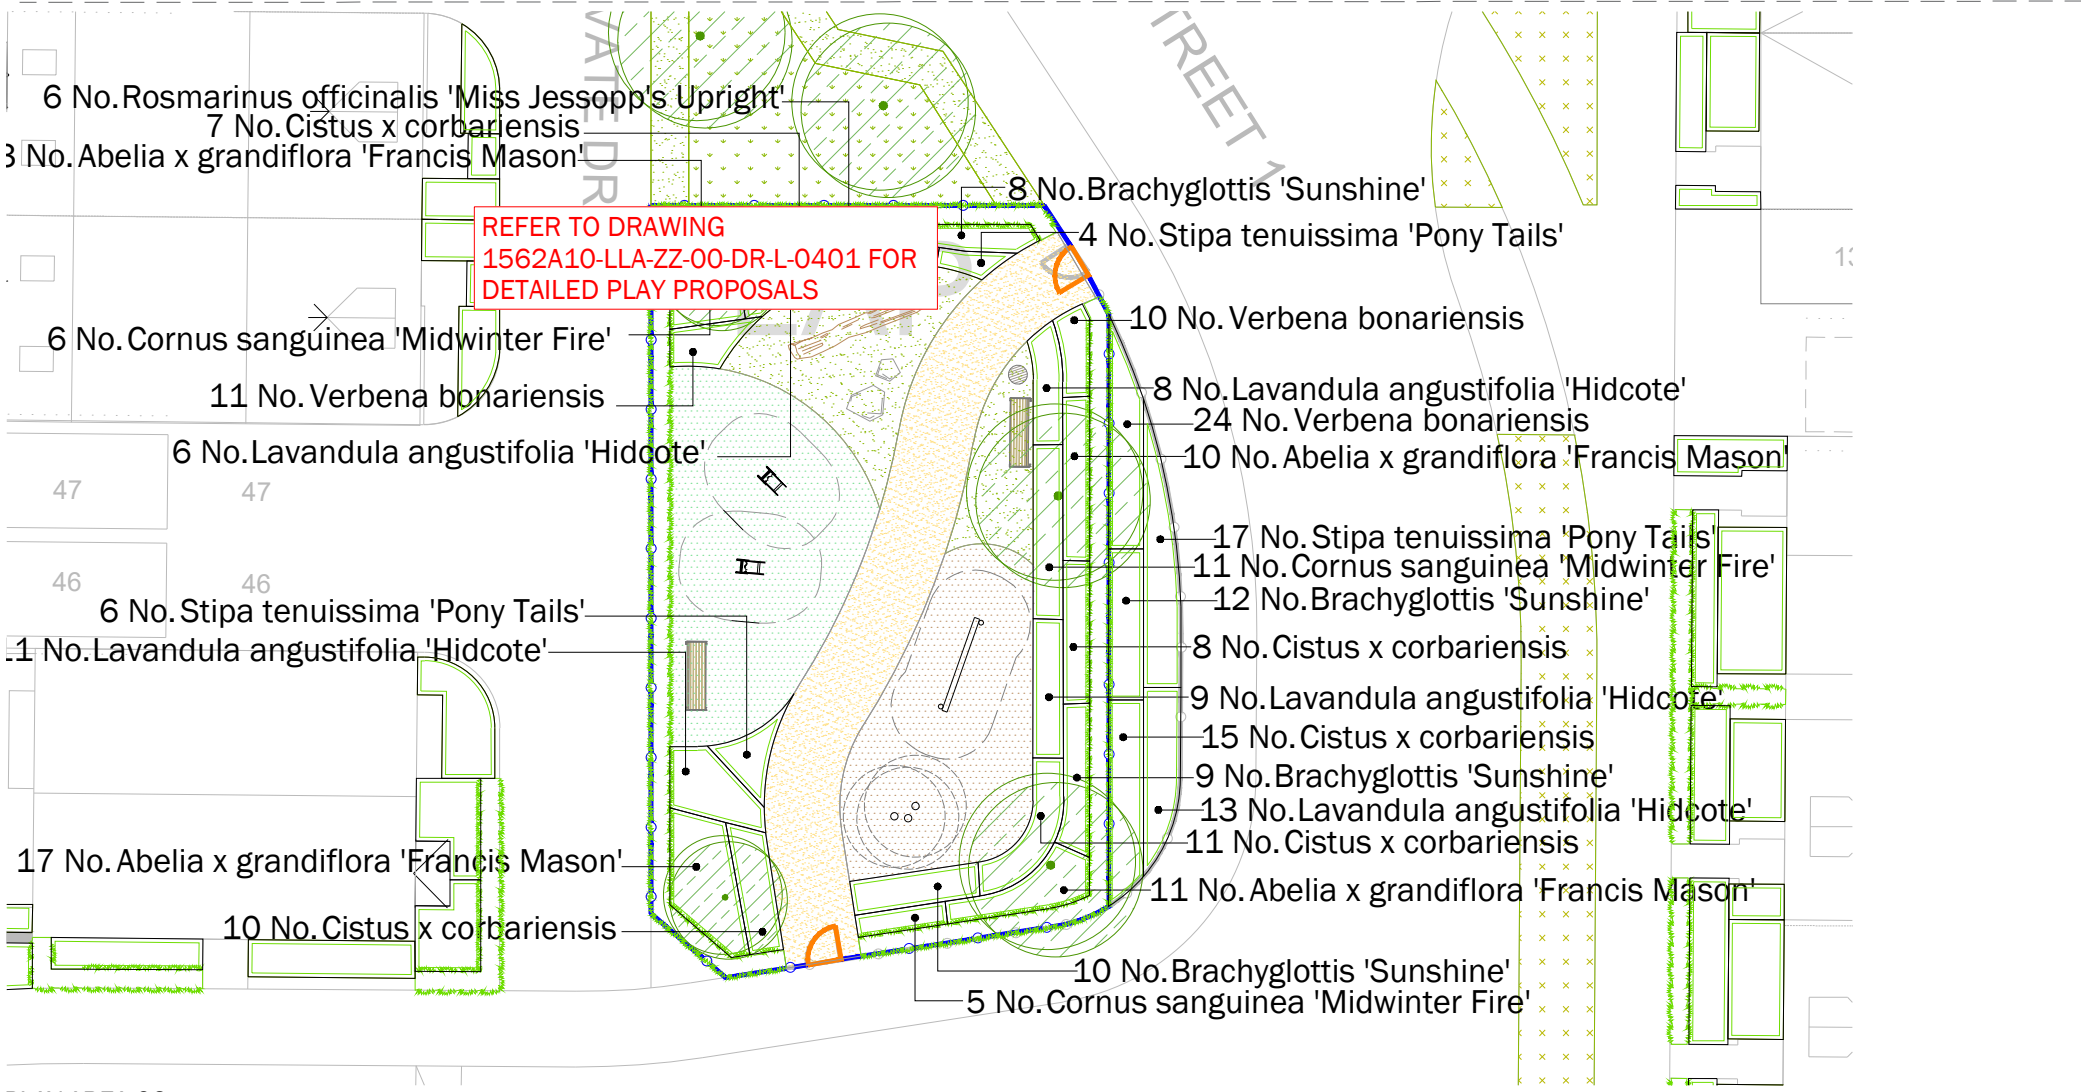

Planting Schedule - Llanwrn 4E & 4G

TREES

Number	Plant Name	Height	Girth	Pot Size	Specification
7 -	Acer campestre	350-425cm	12-14cm	45-85L	Heavy Standard: 5 brks: C: Clear Stem min. 200cm
10 -	Acer campestre 'Elsrijk'	400-450cm	16-18cm	45-85L	Extra Heavy Standard; clear stem minimum 200cm; C
16 -	Amelanchier lamarckii	250-300cm		45-85L	Multi-stem: Bushy; 3 stems min.
18 -	Betula albosinensis 'Fascination'	400-450cm	14-16cm	45-85L	Extra Heavy Standard: 5 brks: C: Clear Stem min. 200cm
4 -	Betula nigra 'Heritage'	300-350cm	10-12cm	45-65L	Extra Heavy Standard: Clear Stem min. 200cm: 3x: C
8 -	Betula utilis jacquemontii	250-300cm		45-85L	Multi-Stemmed: Bushy: 3 Stems min.: C
7 -	Carpinus betulus	350-425cm	12-14cm	45-85L	Heavy Standard: 5 brks: C: Clear Stem 175-200cm
4 -	Carpinus betulus	400-450cm	18-20cm	45-65L	Extra Heavy Standard: Clear Stem min. 200cm: 3x: C
20 -	Carpinus betulus 'Frans Fontaine'	400-450cm	16-18cm	80-100L	Extra Heavy Standard: C: Clear Stem min. 200cm
6 -	Corylus avellana	60-80cm		3L	Branched: 3 brks: C
9 -	Liriodendron tulipifera	450-500cm	18-20cm	100-200L	Extra Heavy Standard: C: Clear Stem min. 200cm
6 -	Ostrya carpinifolia	400-450cm	18-20cm	45-65L	Extra Heavy Standard: Clear Stem min. 200cm: 3x: C
7 -	Prunus avium	350-425cm	12-14cm	45-85L	Heavy Standard: 5 brks: C: Clear Stem 175-200cm
4 -	Pyrus calleryana 'Chanticleer'	175-200cm	16-18cm	80-100L	Extra Heavy Standard; 5 brks: C; Clear Stem min. 200cm

Total :126 -

HEDGING

Number	Plant Name	Height	Container	Specification	Density
651 -	Carpinus betulus	100-125cm	5L	Branched: 5 brks: C	3/m
493 -	Euonymus japonicus 'Jean Hughes'	60-80cm	10L	Branched :5 brks :C	3/m
164 -	Ilex crenata	30-40cm	10L	Bushy: 8 brks: C	3/m
742 -	Prunus laurocerasus 'Otto Luyken'	40-60cm	10L	Bushy: 6 brks: C	3/m
752 -	Viburnum tinus 'Eve Price'	40-60cm	10L	Bushy: 7 brks: C	3/m

Total :2802 -

SHRUBS

Number	Plant Name	Height	Container	Specification	Density
280 -	Abelia x grandiflora 'Francis Mason'	40-60cm	10L	Bushy: 5 brks: C	3/m²
115 -	Aucuba japonica 'Crotonifolia'	40-60cm	5L	Bushy: 3 brks: C	3/m²
228 -	Brachyglottis 'Sunshine'	40-60cm	10L	Branched: 8 brks: C	3/m²
189 -	Ceanothus thyrsiflorus repens		5L	Bushy: 6 brks: C	3/m²
209 -	Choisya ternata 'Sundance'	40-60cm	5L	Bushy: 5 brks: C	3/m²
496 -	Cistus x corbariensis	40-60cm	5-7.5L	Bushy: 6 brks: C	3/m²
222 -	Cornus sanguinea 'Midwinter Fire'	60-80cm	5L	Branched: 4 brks: C	3/m²
454 -	Euonymus fortunei 'Emerald 'n' Gold'	25-30cm	5-7.5L	Bushy: 9 brks: C	5/m²
485 -	Euonymus fortunei 'Emerald Gaiety'	25-30cm	5-7.5L	Bushy: 9 brks: C	5/m²
188 -	Hebe 'Great Orme'	30-40cm	5L	Bushy: 5 brks: C	3/m²
183 -	Hebe albicans		10L	Bushy: 9 brks: C	3/m²
224 -	Hebe rakaiensis		10L	Bushy: 9 brks: C	3/m²
451 -	Lavandula angustifolia 'Hidcote'	30-40cm	10L	Bushy: 9 brks: C	3/m²
285 -	Leucothoe fontanesiana 'Rainbow'	40-60cm	10L	Bushy: 7 brks: C	3/m²
378 -	Pachysandra terminalis		2L	Several Shoots: 7 brks: C	5/m²
40 -	Philadelphus 'Belle Étoile'	40-60cm	5-7.5L	Branched: 5 brks: C	2/m²
213 -	Rosmarinus officinalis 'Miss Jessopp's Upright'	30-40cm	5L	Bushy: 5 brks: C	3/m²
247 -	Santolina chamaecyparissus	30-40cm	10L	Bushy: 9 brks: C	3/m²
368 -	Sarcococca humilis	25-30cm	7.5L	Bushy: 7 brks: C	3/m²
186 -	Skimmia japonica 'Kew White'	40-60cm	10L	Bushy: 5 brks: C	3/m²
25 -	Spiraea japonica 'Gold Flame'	40-60cm	5-7.5L	Branched: 5 brks: C	2/m²
197 -	Viburnum davidii	30-40cm	10L	Bushy: 5 brks: C	3/m²

Total :5663 -

HERBACEOUS

Number	Plant Name	Container	Specification	Density
189 -	Salvia officinalis	2L	Full Pot: C	5/m²
114 -	Verbena bonariensis	3L	Full pot: C	5/m²

Total :303 -

FERNS

Number	Plant Name	Container	Specification	Density
87 -	Dryopteris filix-mas	1.5-2L	Full Pot: C	3/m²
105 -	Polystichum setiferum	3L	Full Pot: C	5/m²

Total :192 -

GRASSES

Number	Plant Name	Container	Specification	Density
168 -	Carex elata 'Aurea'	3L	Full Pot: C	4/m²
34 -	Deschampsia cespitosa 'Goldtau'	3L	Full pot: C	3/m²
48 -	Helictotrichon sempervirens	2L	Full Pot: C	3/m²
189 -	Liriope muscari 'Monroe White'	3L	Full Pot: C	5/m²
90 -	Stipa tenuissima 'Pony Tails'	3L	Full pot: C	3/m²

Total :529 -

Mixed Hedge

Number	Species	Pot Size	Specification	Density	Percentage Contribution
37 -	Acer campestre		1+1: Transplant: Bushy: 3 brks: BR	0.5Ctr Double Staggered at 0.5m offset	10%
52 -	Corylus avellana		1+1: Transplant: Bushy: 3 brks: BR	0.5Ctr Double Staggered at 0.5m offset	15%
37 -	Crataegus monogyna		1+1: Transplant: Bushy: 3 brks: BR	0.5Ctr Double Staggered at 0.5m offset	10%
83 -	Ilex aquifolium	2L	1+1: Transplant: Bushy: 3 brks: C	0.5Ctr Double Staggered at 0.5m offset	25%
37 -	Malus sylvestris		1+1: Transplant: Bushy: 3 brks: BR	0.5Ctr Double Staggered at 0.5m offset	10%
100 -	Viburnum opulus		1+1: Transplant: Bushy: 3 brks: BR	0.5Ctr Double Staggered at 0.5m offset	30%

Total :346 -

Bioretention mix 1

Number	Species	Specification	Density	Percentage Contribution
206 -	Amsonia tabernaemontana salicifolia	Full Pot: C	5/m²	15%
206 -	Camassia quamash	Grade 8/+ Topsize	5/m²	15%
146 -	Carex morrowii 'Ice Dance'	Full Pot: C	5/m²	10%
270 -	Deschampsia cespitosa 'Goldtau'	Full Pot: C	5/m²	20%
206 -	Hemerocallis lilioasphodelus	Full Pot: C	5/m²	15%
146 -	Liriope muscari	Full Pot: C	5/m²	10%
206 -	Rudbeckia fulgida deamii	Full Pot: C	5/m²	15%

Total :1386 -

Bioretention mix 2

Number	Species	Specification	Density	Percentage Contribution
152 -	Amsonia tabernaemontana salicifolia	Full Pot: C	5/m²	5%
152 -	Camassia quamash	Grade 8/+ Topsize	5/m²	5%
267 -	Carex morrowii 'Ice Dance'	Full Pot: C	5/m²	10%
378 -	Cornus sanguinea 'Midwinter Fire'	Branched: 3 brks: C	5/m²	15%
152 -	Deschampsia cespitosa 'Goldtau'	Full Pot: C	5/m²	5%
267 -	Hemerocallis lilioasphodelus	Full Pot: C	5/m²	10%
378 -	Miscanthus sinensis 'Gracillimus'	Full Pot: C	5/m²	15%
152 -	Panicum virgatum 'Shenandoah'	Full Pot: C	5/m²	5%
267 -	Rudbeckia fulgida deamii	Full Pot: C	5/m²	10%
267 -	Stipa arundinacea	Full Pot: C	5/m²	10%
267 -	Viburnum tinus 'Eve Price'	Bushy: 4 brks: C	5/m²	10%

Total :2699 -

Bioretention mix 3

Number	Species	Specification	Density	Percentage Contribution
181 -	Camassia quamash	Grade 8/+ Topsize	5/m²	10%
339 -	Deschampsia cespitosa 'Goldtau'	Full Pot: C	5/m²	20%
181 -	Geranium 'Johnson's Blue'	Full Pot: C	5/m²	10%
181 -	Iris sibirica	Full Pot: C	5/m²	10%
181 -	Luzula sylvatica	Full Pot: Sept to April planting: British Native-origin: C	5/m²	10%
181 -	Molinia caerulea	Full Pot: Sept to April planting: British Native-origin: C	5/m²	10%
181 -	Persicaria affinis 'Superba'	Full Pot: C	5/m²	10%
181 -	Primula beesiana	Full Pot: C	5/m²	10%
181 -	Salvia nemorosa 'Caradonna'	Full Pot: C	5/m²	10%

Total :1787 -

Bioretention mix 4

Number	Species	Specification	Density	Percentage Contribution
145 -	Carex morrowii 'Ice Dance'	Full Pot: C	1/m²	20%
145 -	Iris sibirica	Full Pot: C	1/m²	20%
170 -	Luzula nivea	Full Pot: C	1/m²	25%
170 -	Panicum virgatum 'Shenandoah'	Full Pot: C	1/m²	25%
99 -	Rudbeckia fulgida deamii	Full Pot: C	1/m²	10%

Total :729 -

Bioretention mix 5

Number	Species	Specification	Density	Percentage Contribution
233 -	Deschampsia cespitosa 'Goldtau'	Full Pot: C	1/m²	20%
193 -	Liriope muscari	Full Pot: C	1/m²	15%
268 -	Luzula nivea	Full Pot: C	1/m²	25%
268 -	Miscanthus sinensis 'Gracillimus'	Full Pot: C	1/m²	25%
193 -	Molinia caerulea	Full Pot: Sept to April planting: British Native-origin: C	1/m²	15%

Total :1155 -

Bioretention mix 6

Number	Species	Specification	Density	Percentage Contribution
179 -	Camassia quamash	Grade 8/+ Topsize	1/m²	10%
231 -	Hemerocallis lilioasphodelus	Full Pot: C	1/m²	15%
311 -	Liriope muscari	Full Pot: C	1/m²	25%
311 -	Luzula nivea	Full Pot: C	1/m²	25%
311 -	Persicaria bistorta 'Superba'	Full Pot: C	1/m²	25%

Total :1343 -

LEGEND

Soft Landscape

- Proposed trees
- Proposed hedgerow
- Proposed native hedgerow
- Proposed planting bed
- Proposed amenity grass
- Proposed wildflower meadow mix: Emorsgate EM8 or similar approved
- Proposed wildflower meadow mix: Emorsgate EM3 or similar approved

Drawing for planning purposes only, do not construct from this drawing

This drawing is to be used for planting information only

Any species substitution must be verified with the project Landscape Architect

This layout must be checked in accordance with NHBC Standards 2024 (Chapter 4.2: Building Near Trees, and Chapter 10.2: Drives, Paths and Landscaping) by the project engineer prior to implementation

Excavations: Contractors must ensure they have full information relating to service and drainage positions before undertaking any excavations


Root barriers to be used in association with tree planting adjacent to kerbs, services, highways etc.

FOR OTHER LANDSCAPE DRAWINGS REFER TO THE FOLLOWING:

Planting Schedule: 1562A10-LLA-ZZ-00-DR-L-0207

Landscape Specification and Details: 1562A10-LLA-XX-SP-L-0301

Detailed LAP Proposals: 1562A10-LLA-ZZ-00-DR-L-0401

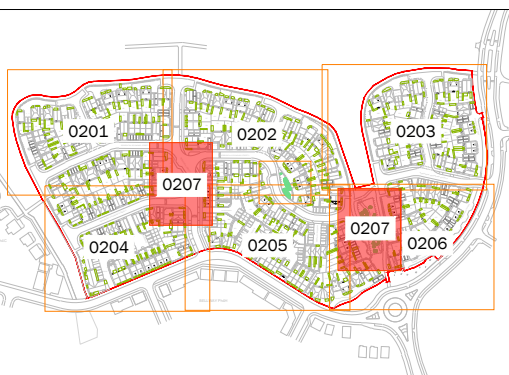

Location Plan - Not to Scale

0 1 2 5 10m
Scale in metres

PO9	08.06.26	Update to latest layout	IM	SV
PO8	05.06.26	Update to latest layout	IM	SV
PO7	02.04.26	Update to latest layout	IM	SV
PO6	15.12.25	Update to latest layout	IM	SV
PO5	08.12.25	Update to latest layout	IM	SV
PO4	07.11.25	Update to latest layout	IM	SV
PO3	20.10.25	Update to latest layout	IM	SV
PO2	14.10.25	Update to latest layout	ET	SV
PO1	04.09.25	First issue	JL	RF
Rev	Date	Description	Dm	Chk

Title: Detailed Planting Proposals
Sheet 7 of 7

Project: Llanwrn 4E & 4G
Client: St Modwen Homes

Date: September 2025
Scale: 1:200 @ A1

Drawing No: 1562A10-LLA-ZZ-00-DR-L-0207
Revision: PO9
Suitability: S2

Project No: 1562 A10

T: +44 (0)1279 647044 E: office@lizlake.com www.lizlake.com

COPYRIGHT Liz Lake Associates
Information contained in this drawing is confidential and may not be used for any purpose other than that for which it was prepared without prior written authority of Liz Lake Associates.
This drawing is copyright and may not be copied except within the agreed conditions of supply.

BEST PRACTICE
Referenced from Ordnance Survey map data by permission of Ordnance Survey © Crown copyright 2025, License No. 100001386
Ordnance Survey Licence No. 100001386
This drawing contains information and/or mapping from a number of sources and its accuracy should be verified prior to use.

LIZ LAKE ASSOCIATES
LANDSCAPE ARCHITECTS