
UK MAP CENTRE .com

Access

North

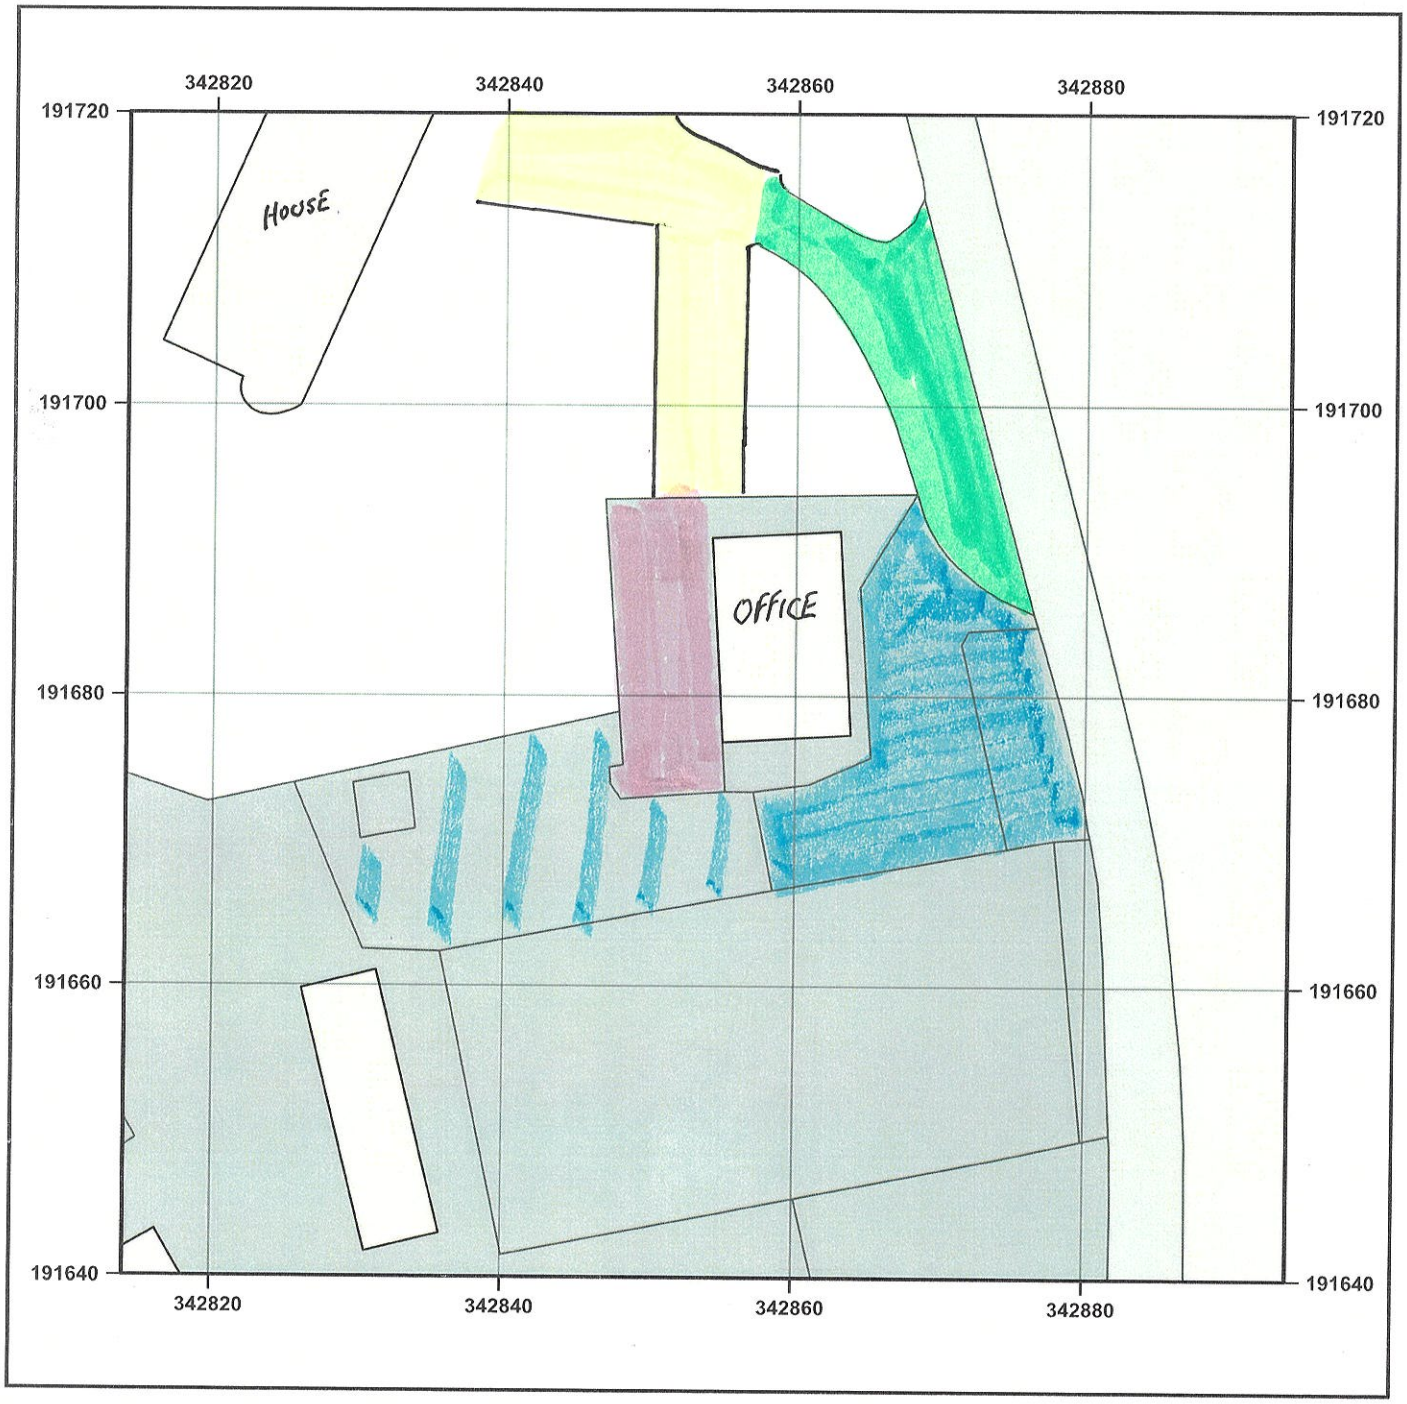

© Crown copyright and database rights 2025 OS AC0000848283. Public rights of way shown on this map have been taken from Local Authority definitive maps. The representation on this map of any other road, track or path is no evidence of the existence of a right of way.

0 5 10 15 20 m

Scale 1:500 - 1cm = 5m - A4 Size

OFFICE AT WENTWOOD LODGE, GILVACH LANE, LLANVACHES, NEWPORT, NP26 3BA

Supplied by: www.ukmapcentre.com
Product Info: www.ukmapcentre.com/block-plans-500-scale/
Serial No: 303705
Centre Coordinates:342854,191680
Production Date:13/02/2025

Ordnance Survey Licensed Data