


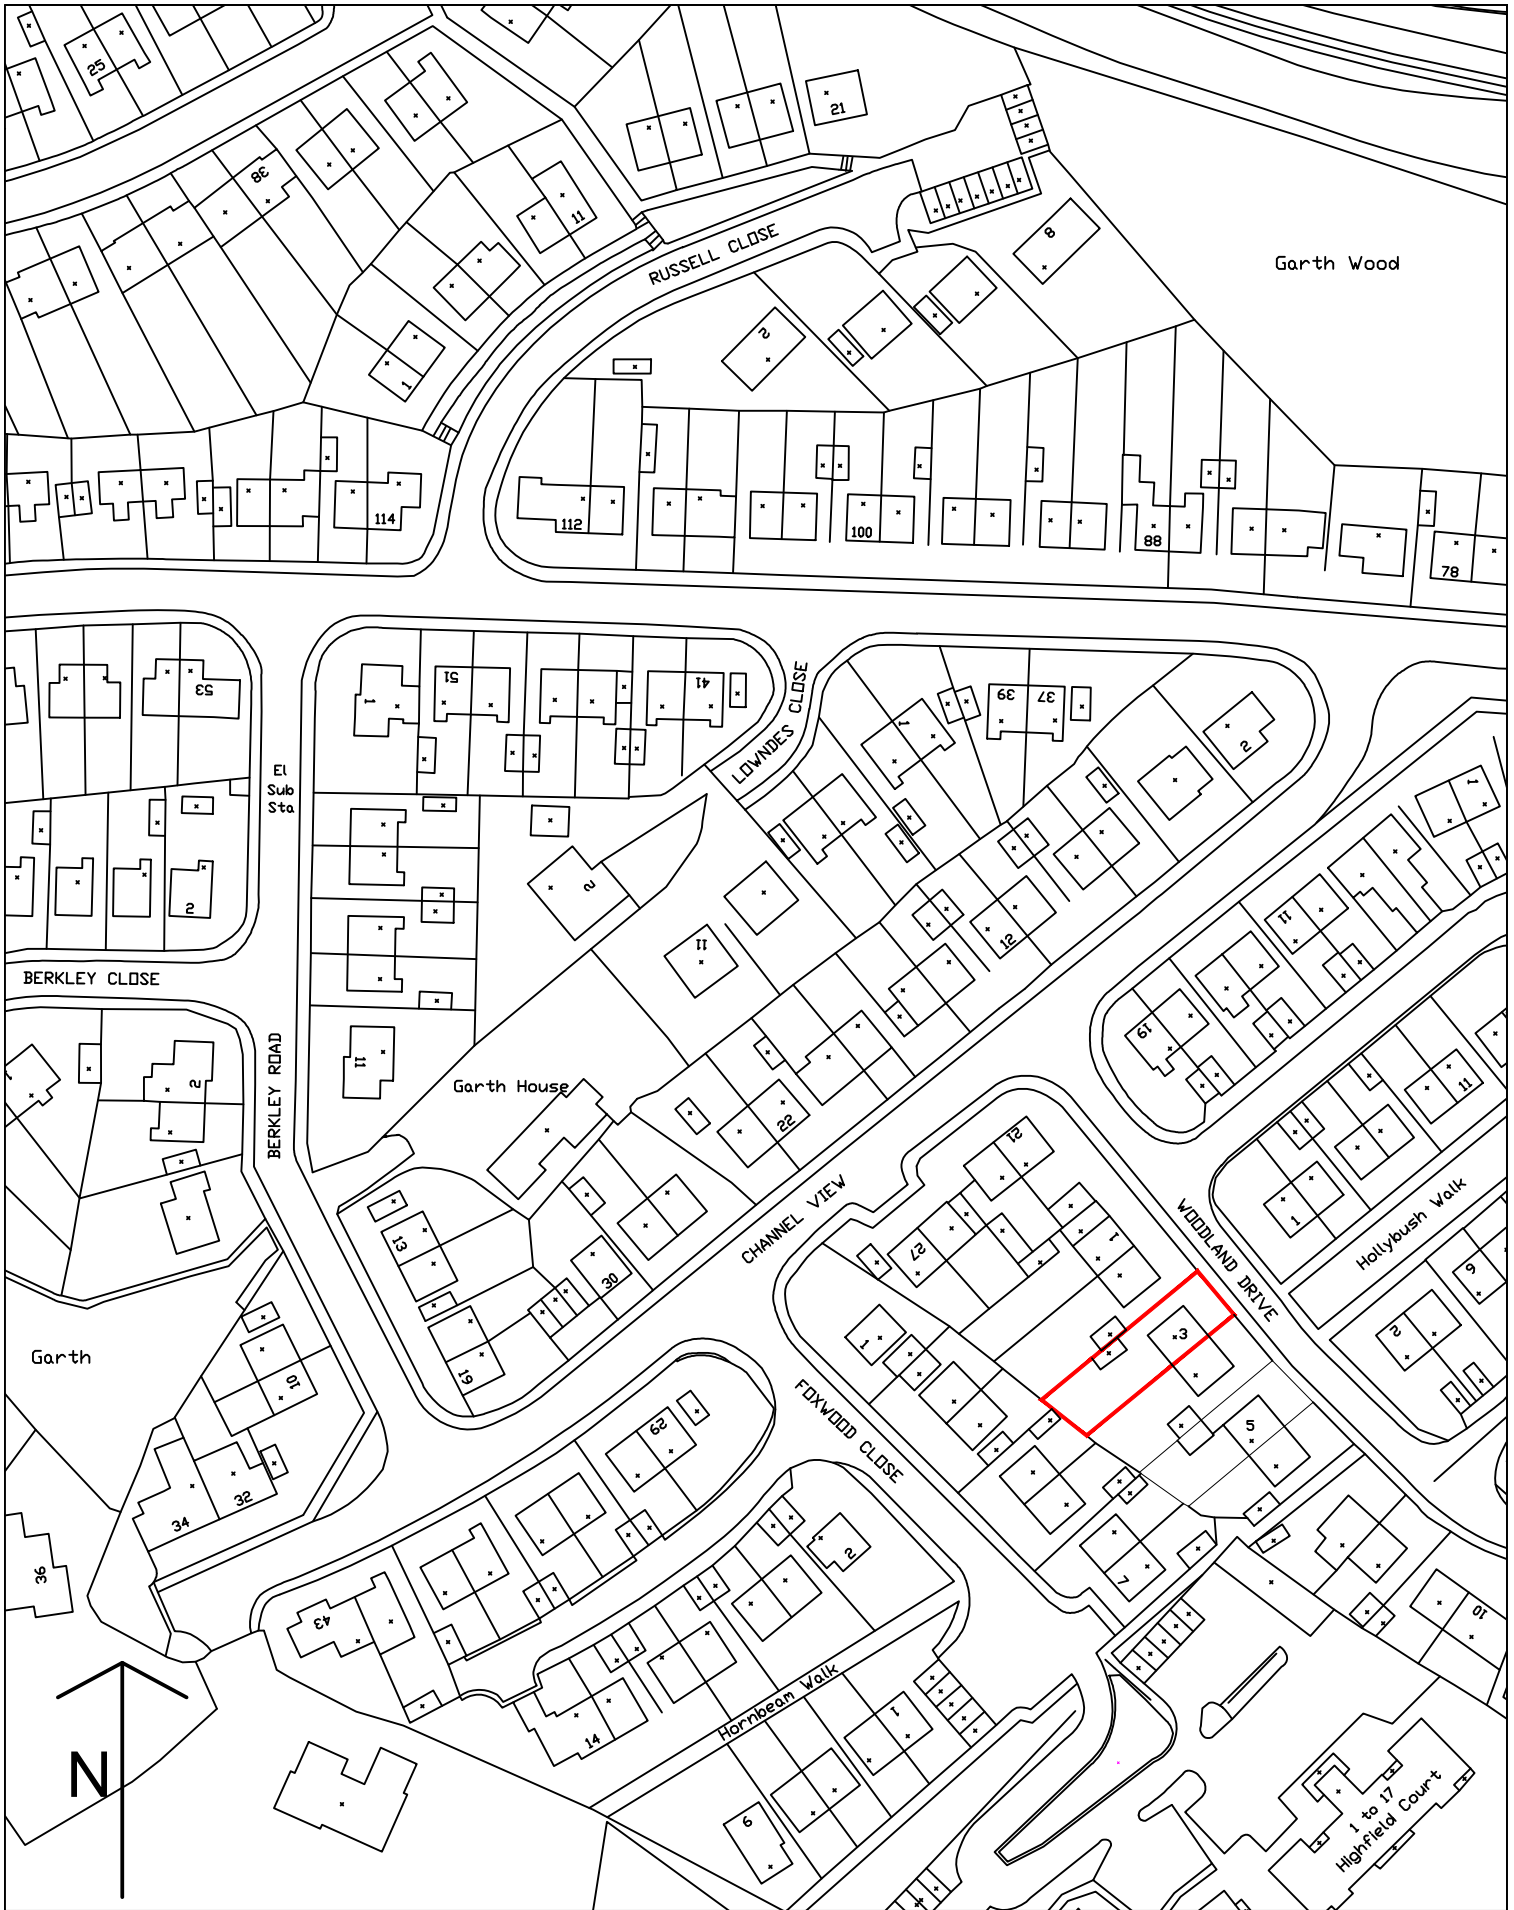

DRAWING REFERENCE

LOCATION PLAN

SITE ADDRESS

3 WOODLAND DRIVE, BASSALEG, NEWPORT,
NP10 8PA – ART

DRAWN BY

DJLH

DATE

JAN 2026

CH'D BY

DATE

STATUS

SCALE

1:1250 (A4)

DRAWING No.

25-2426-DWG-01

PLANNING


Keystone
Structural Engineering

Email dudley@keystone.co.uk

Keystone House
201 Risca Road
Newport
South Wales
NP20 3PQ
T 01633 378059
M 07947836245
www.keystone.co.uk