




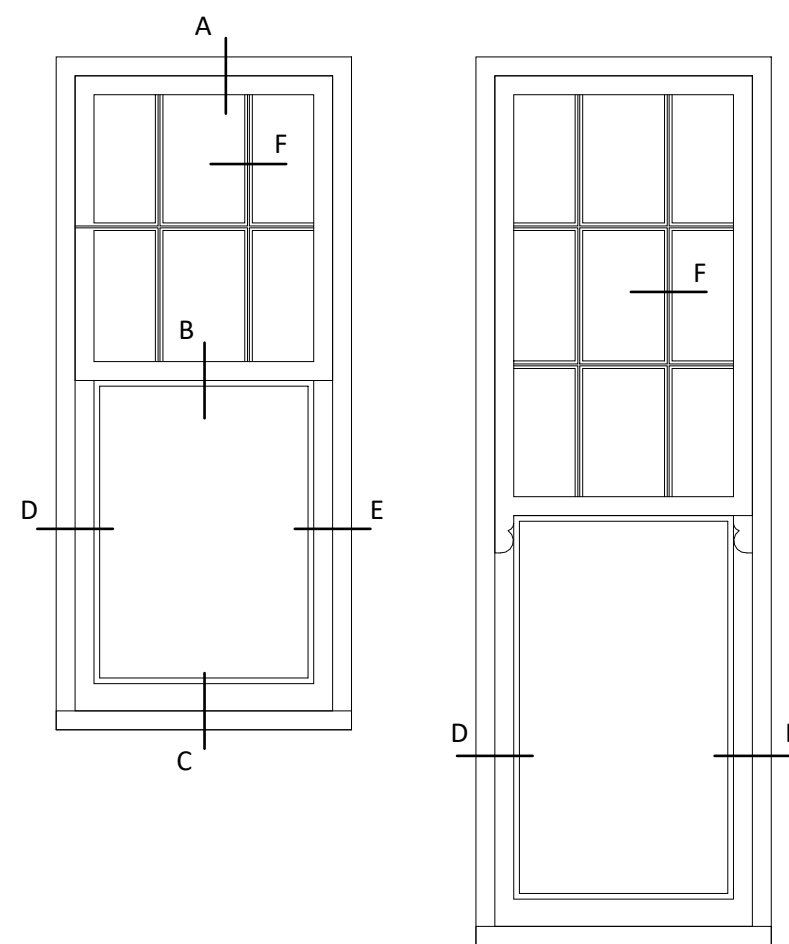


1 Box Sash Window - Elevation
1 : 20

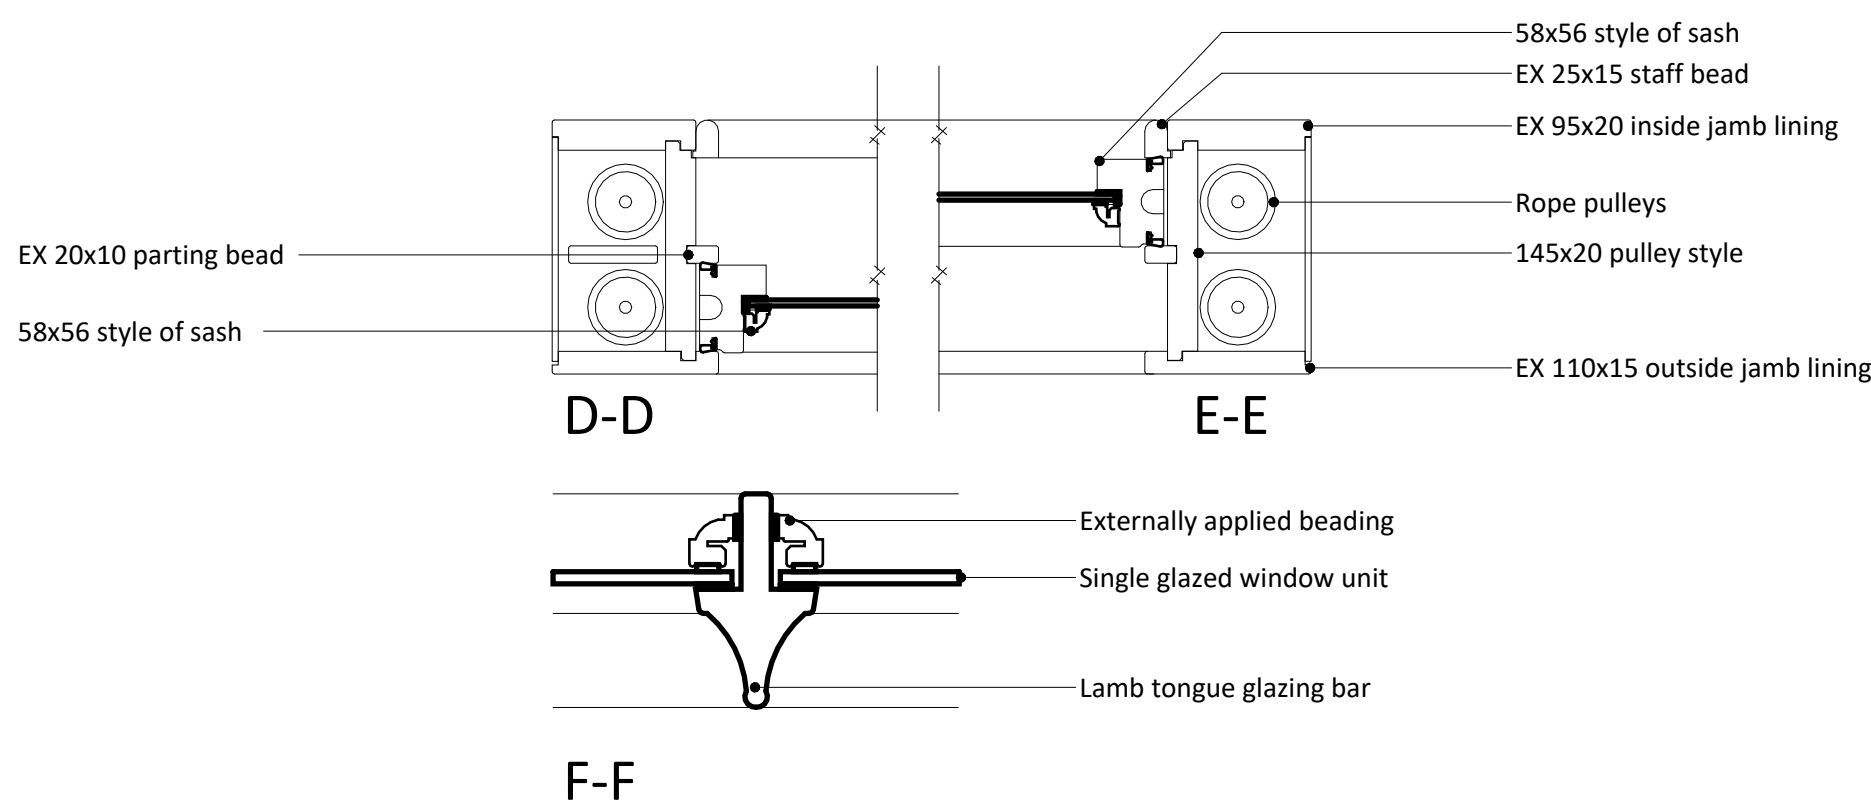


2 Box Sash Window - Plan
1 : 5

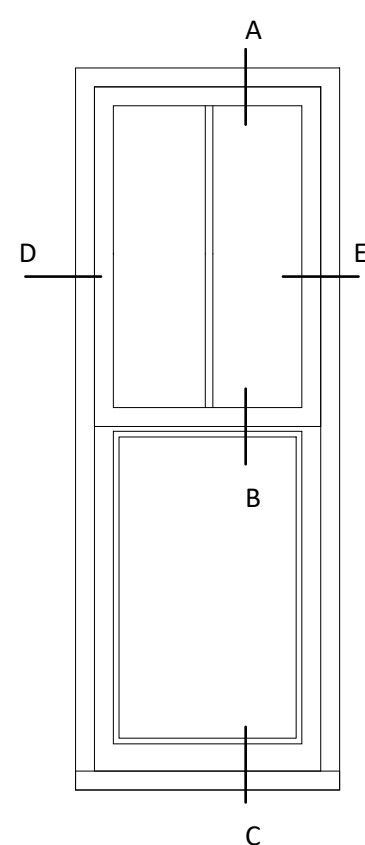


4 Opening Casement Window - Elevation
1 : 20

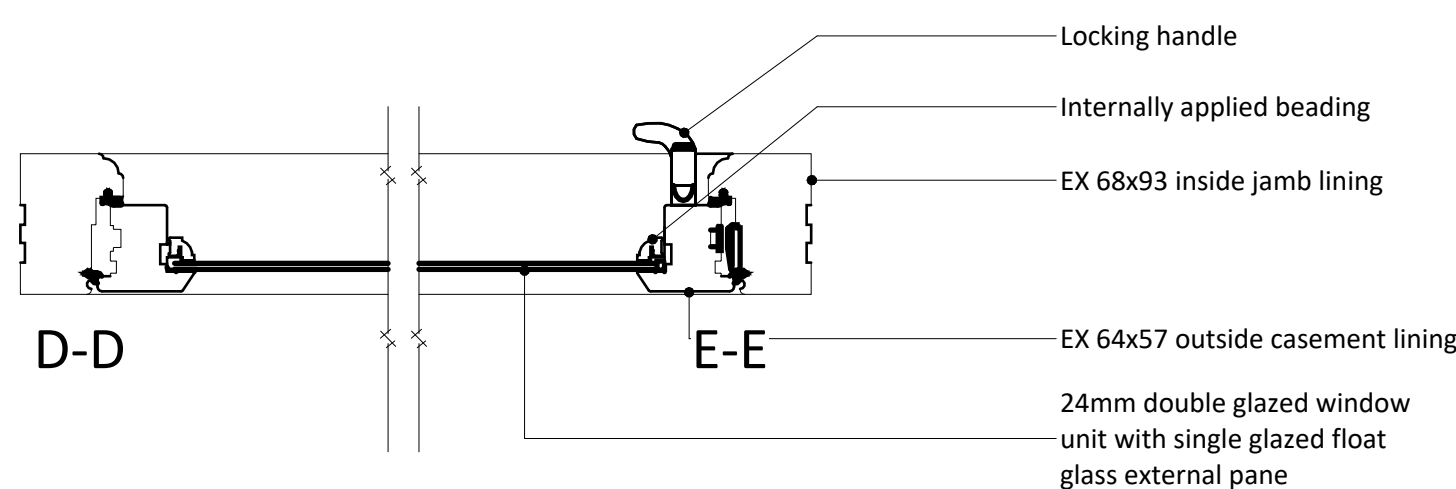

5 Opening Casement Window - Plan
1 : 5

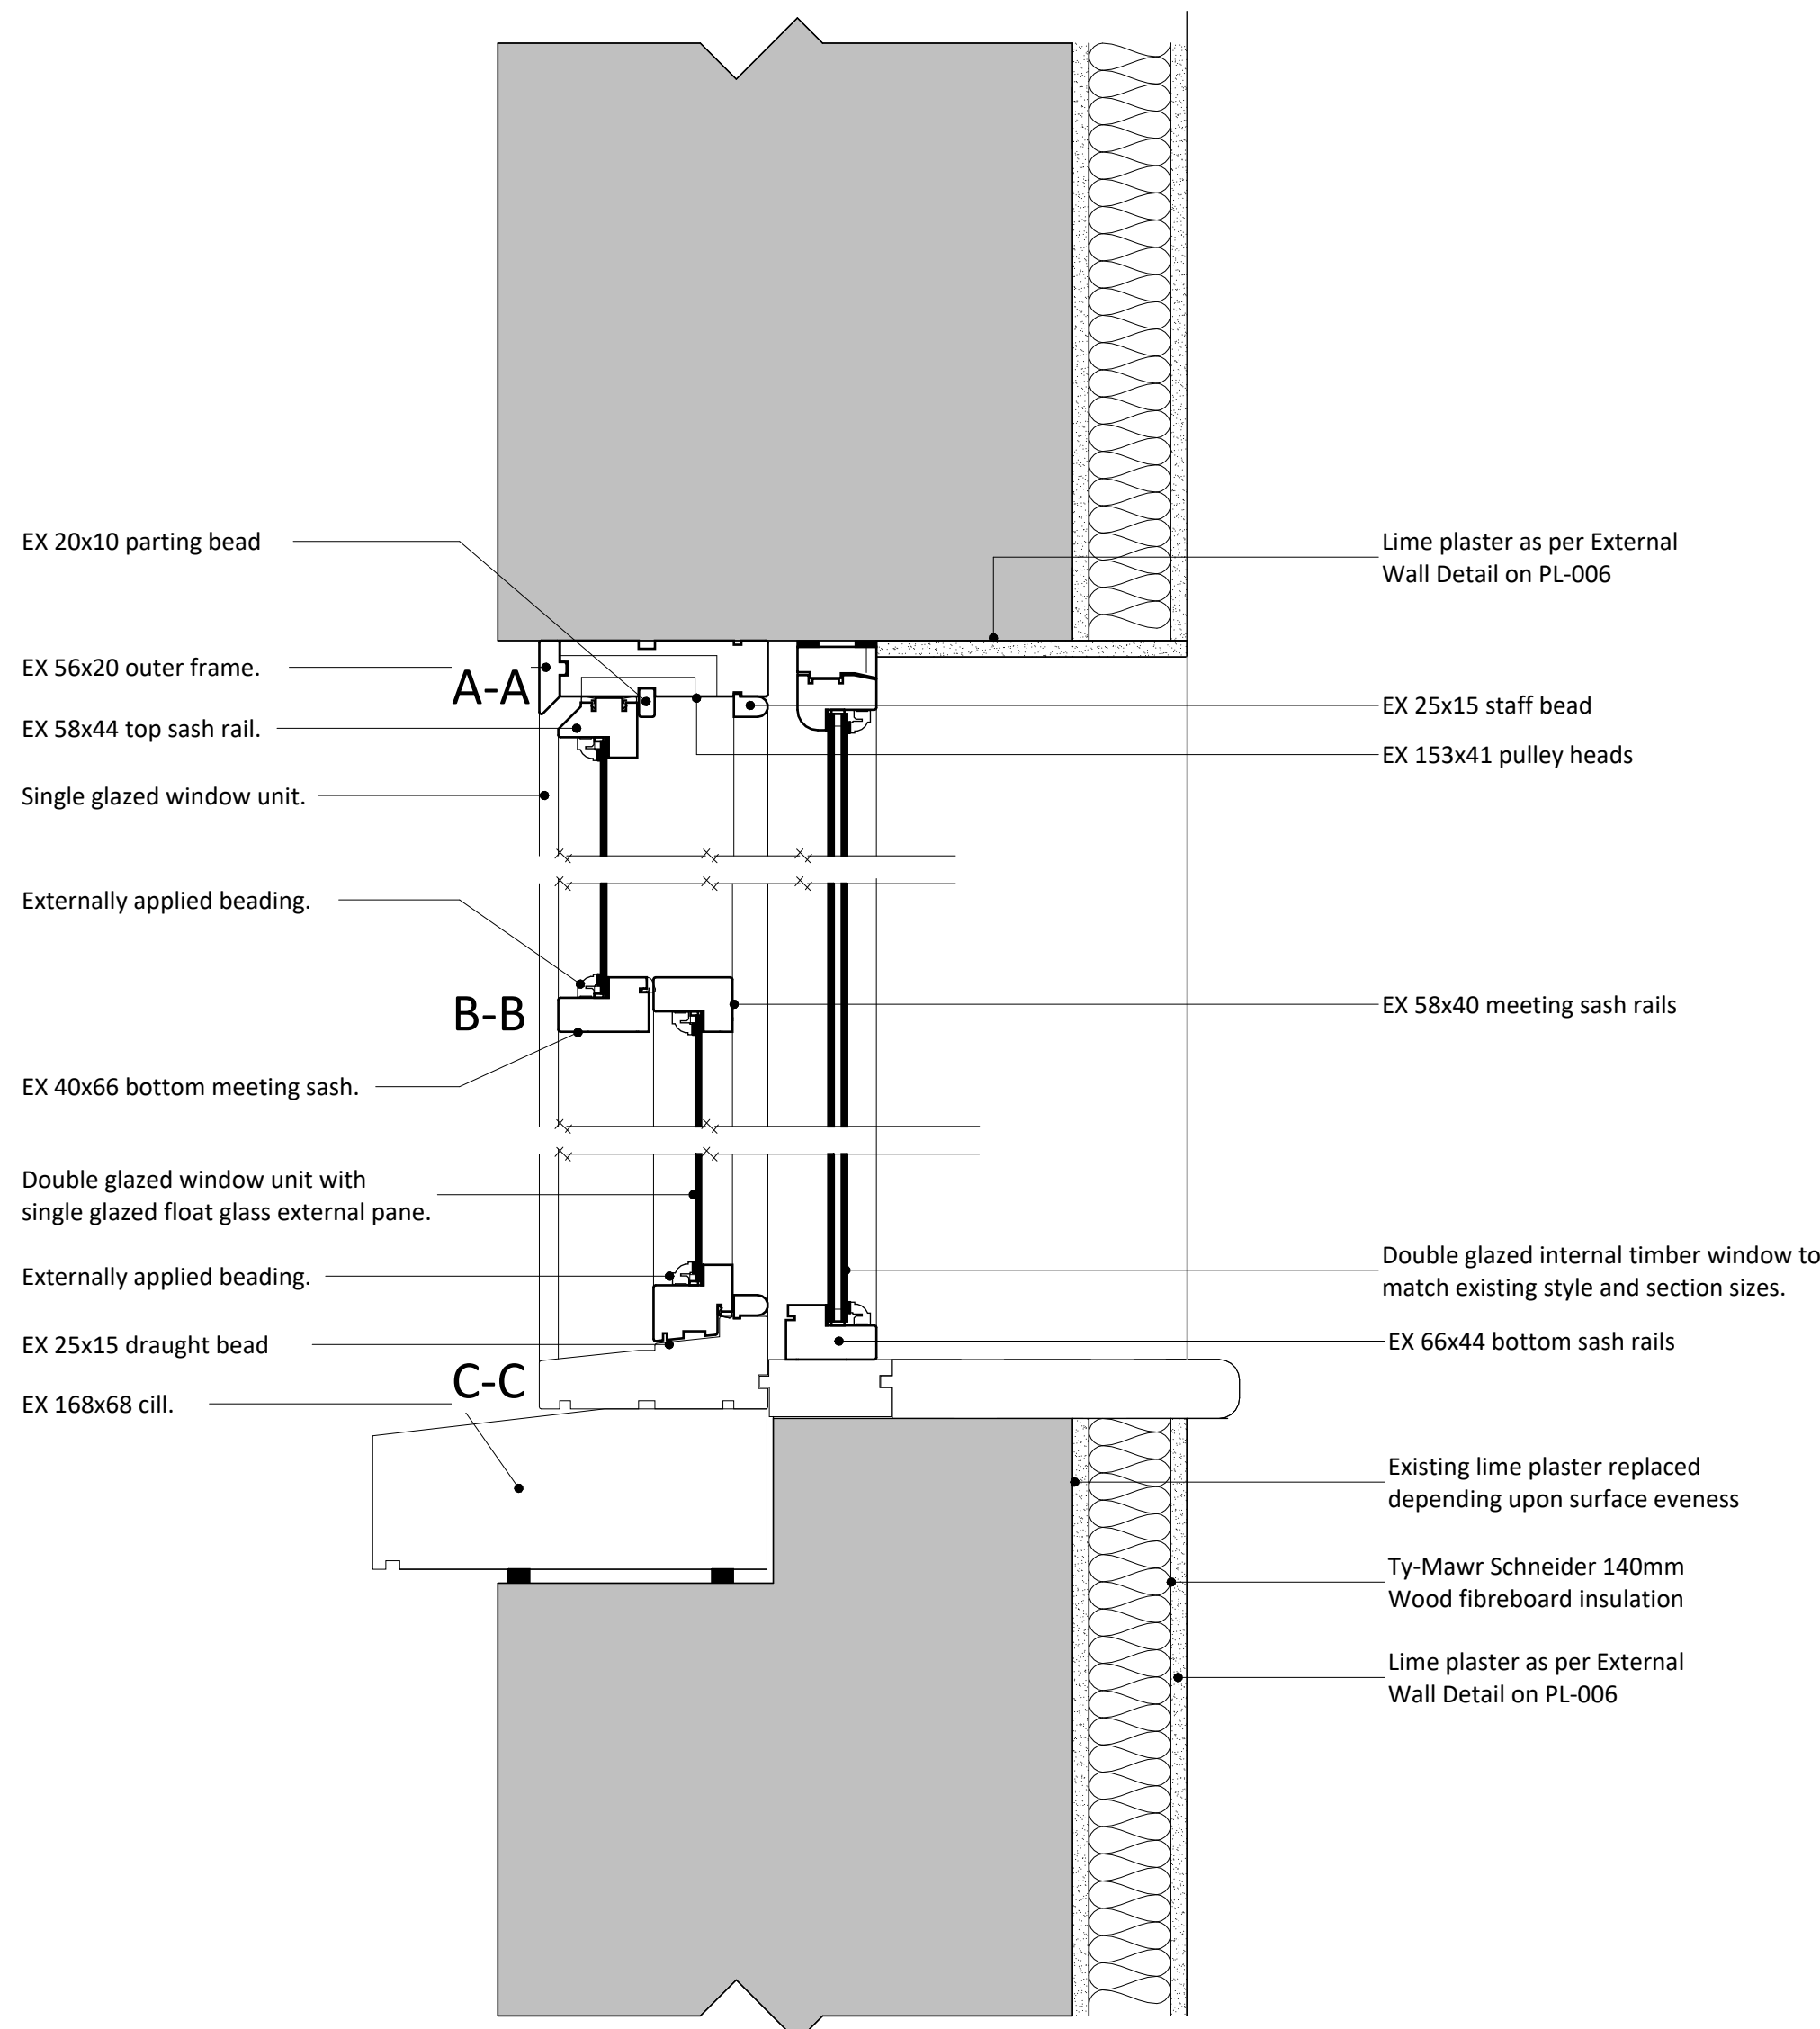

3 Box Sash Window - Section
1 : 5

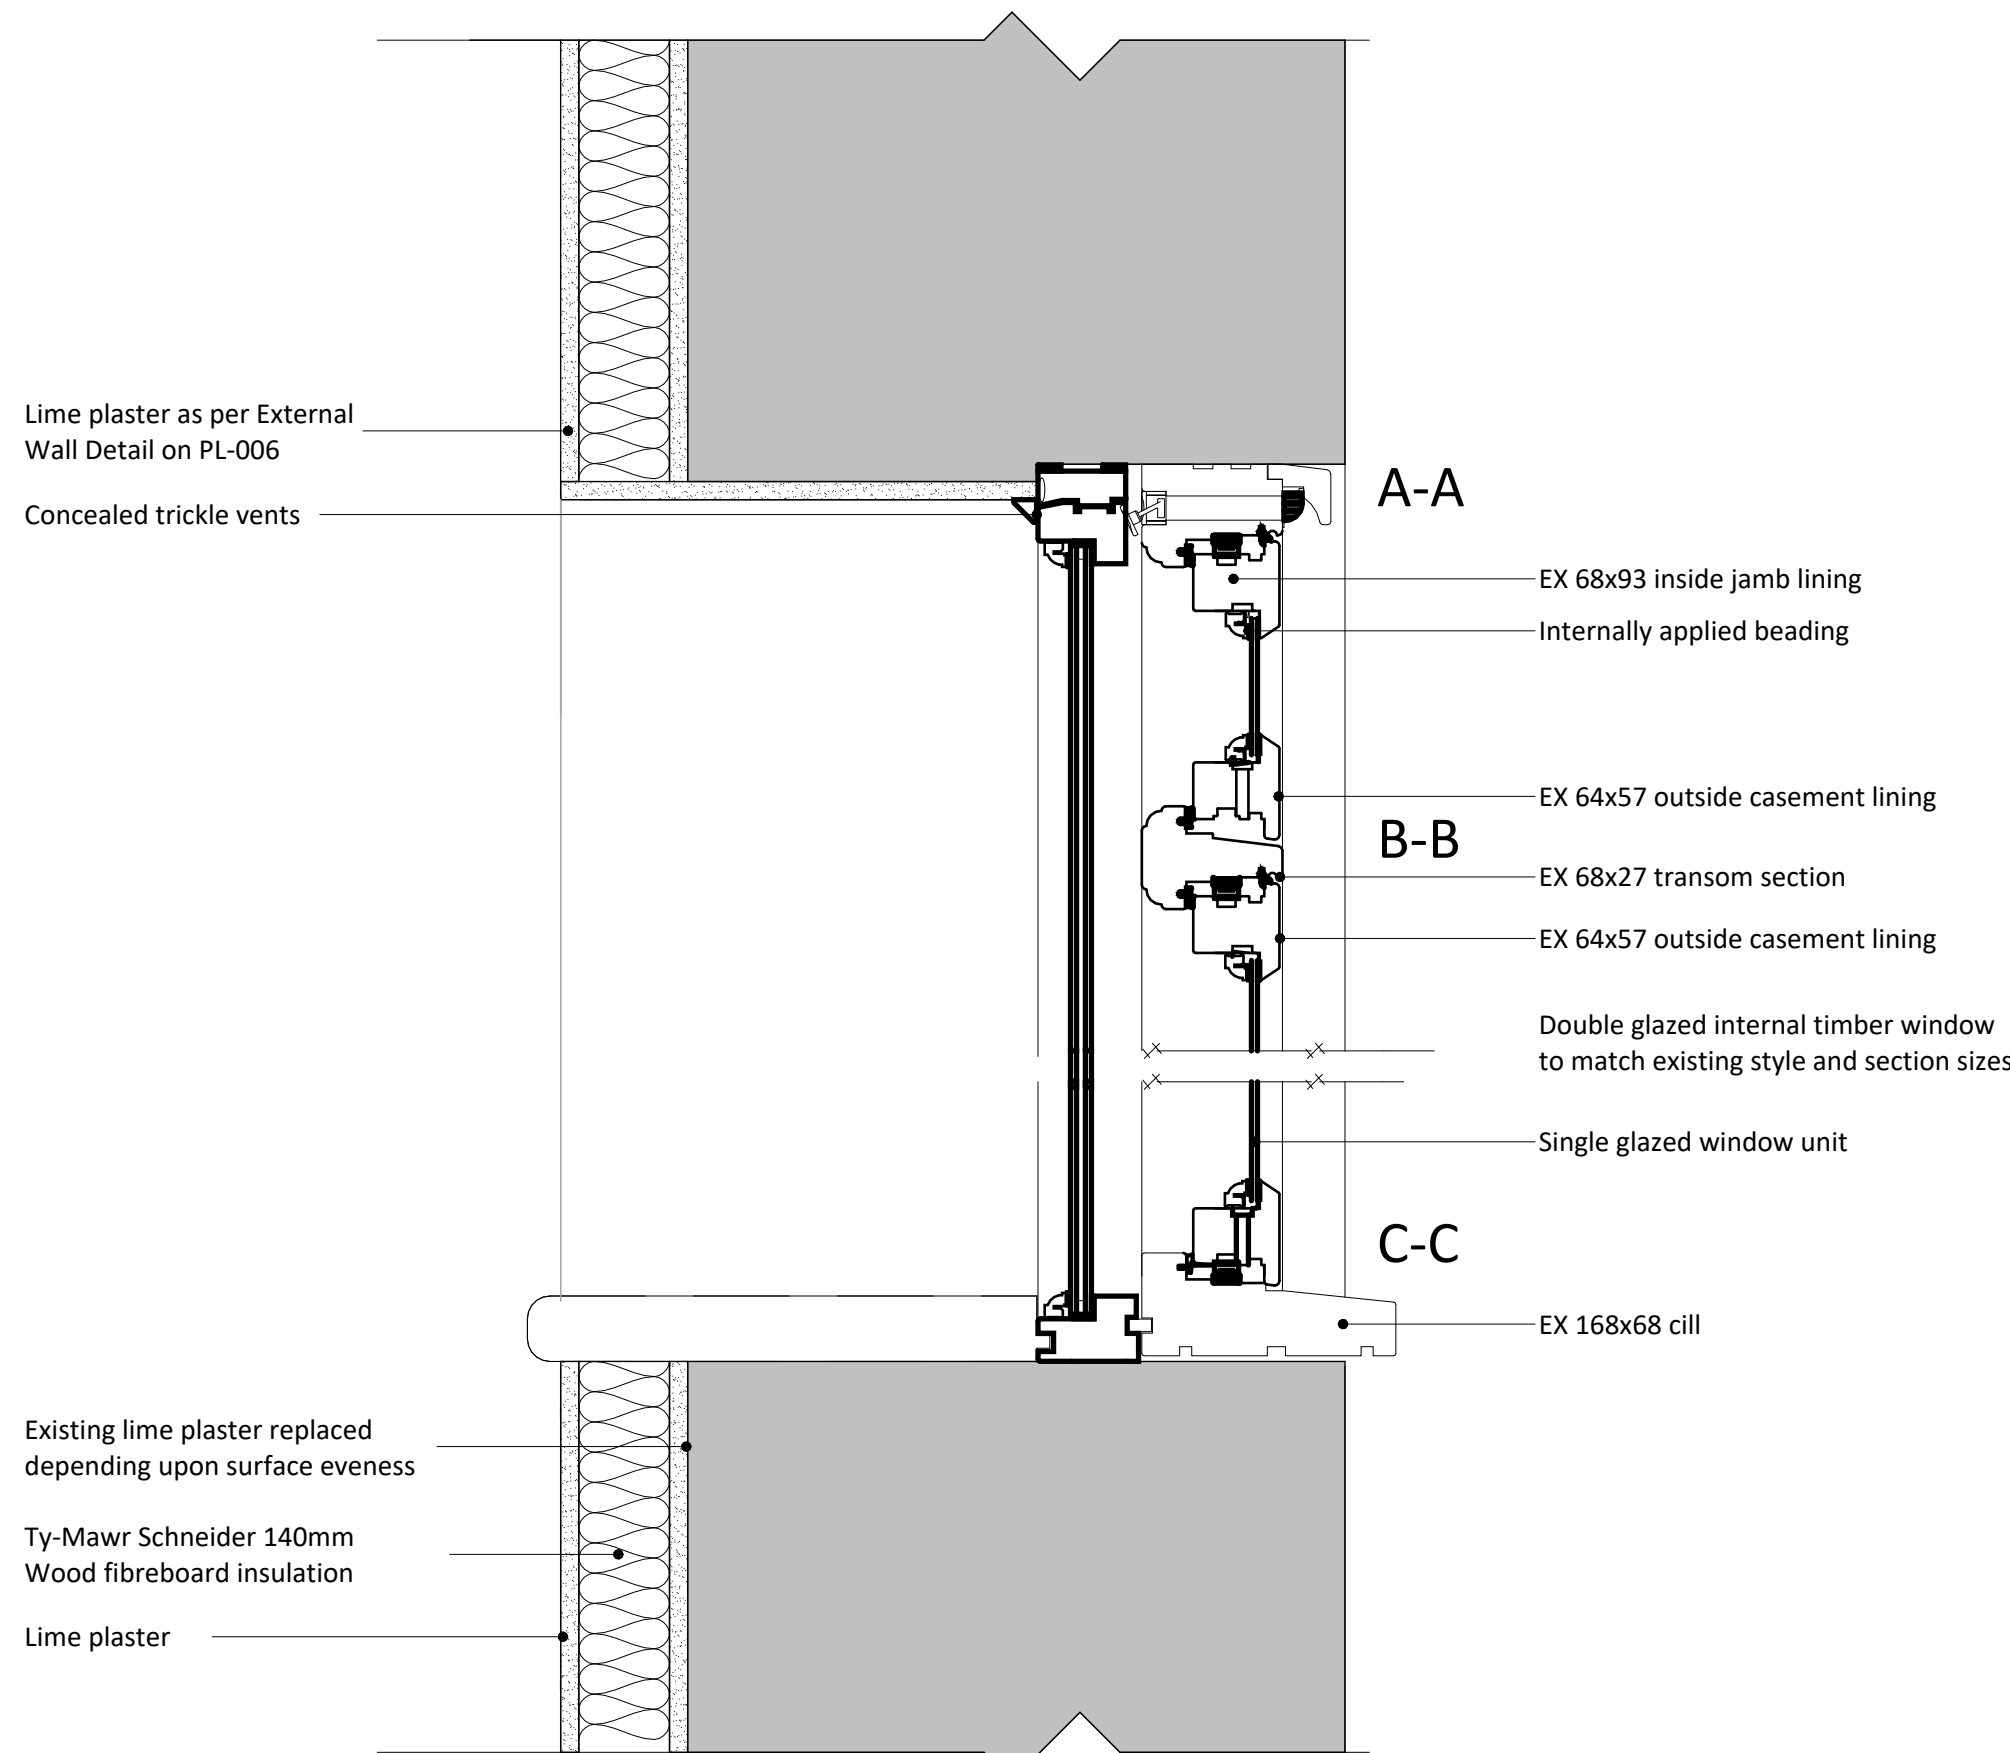

6 Opening Casement Window - Section
1 : 5

REV	DATE	DESCRIPTION	BY
CLIENT			DRAWN
Mr I Chaudhary			AA
			CHECKED
			AJ

SSA Sustainable Studio Architects
1 Gold Tops, Newport NP20 4PG
www.sustainablestudio.co.uk
© Sustainable Studio Architects 2024

PROJECT
10 Clarence Place
Newport
NP19 0AE

DRAWING TITLE
Sash Window Details

DRAWING STATUS	SCALE
PL : PLANNING	As indicated @ A1
NUMBER	REVISION
PL-007	