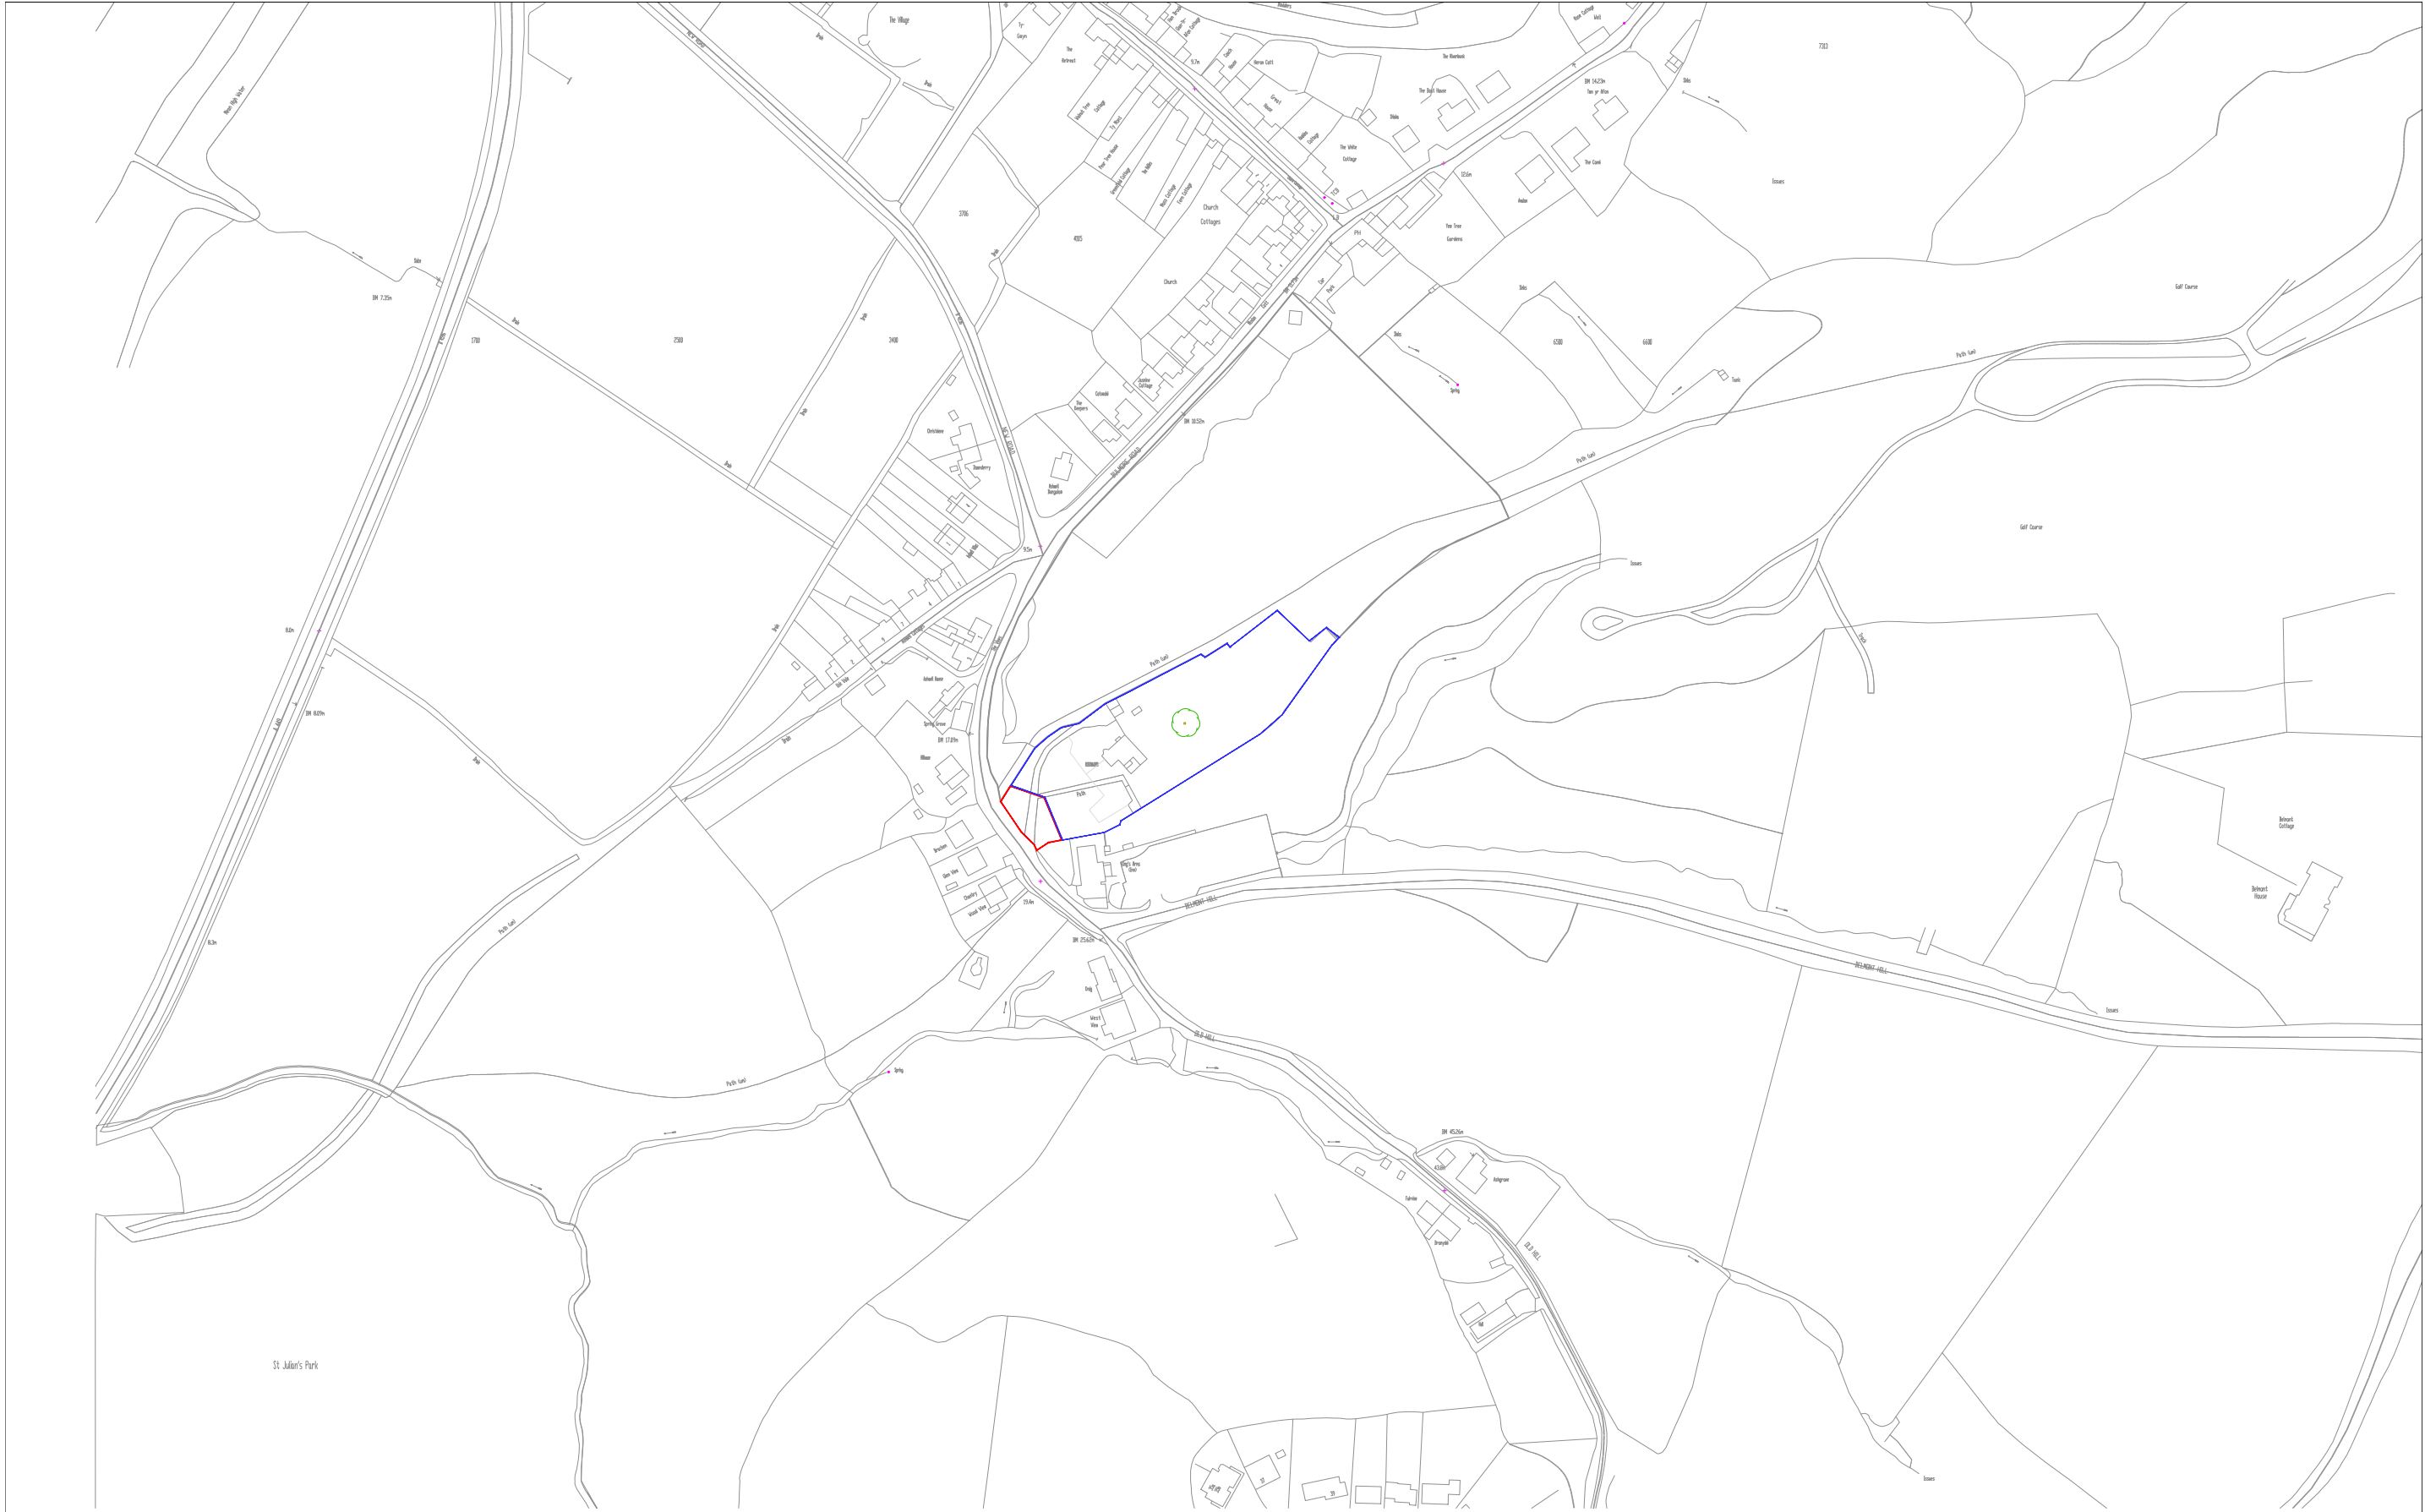


Retention of works
at Robinwood
Newport
Drg. No. 2022/01B

Location Plan
1 : 2500 @ A3