
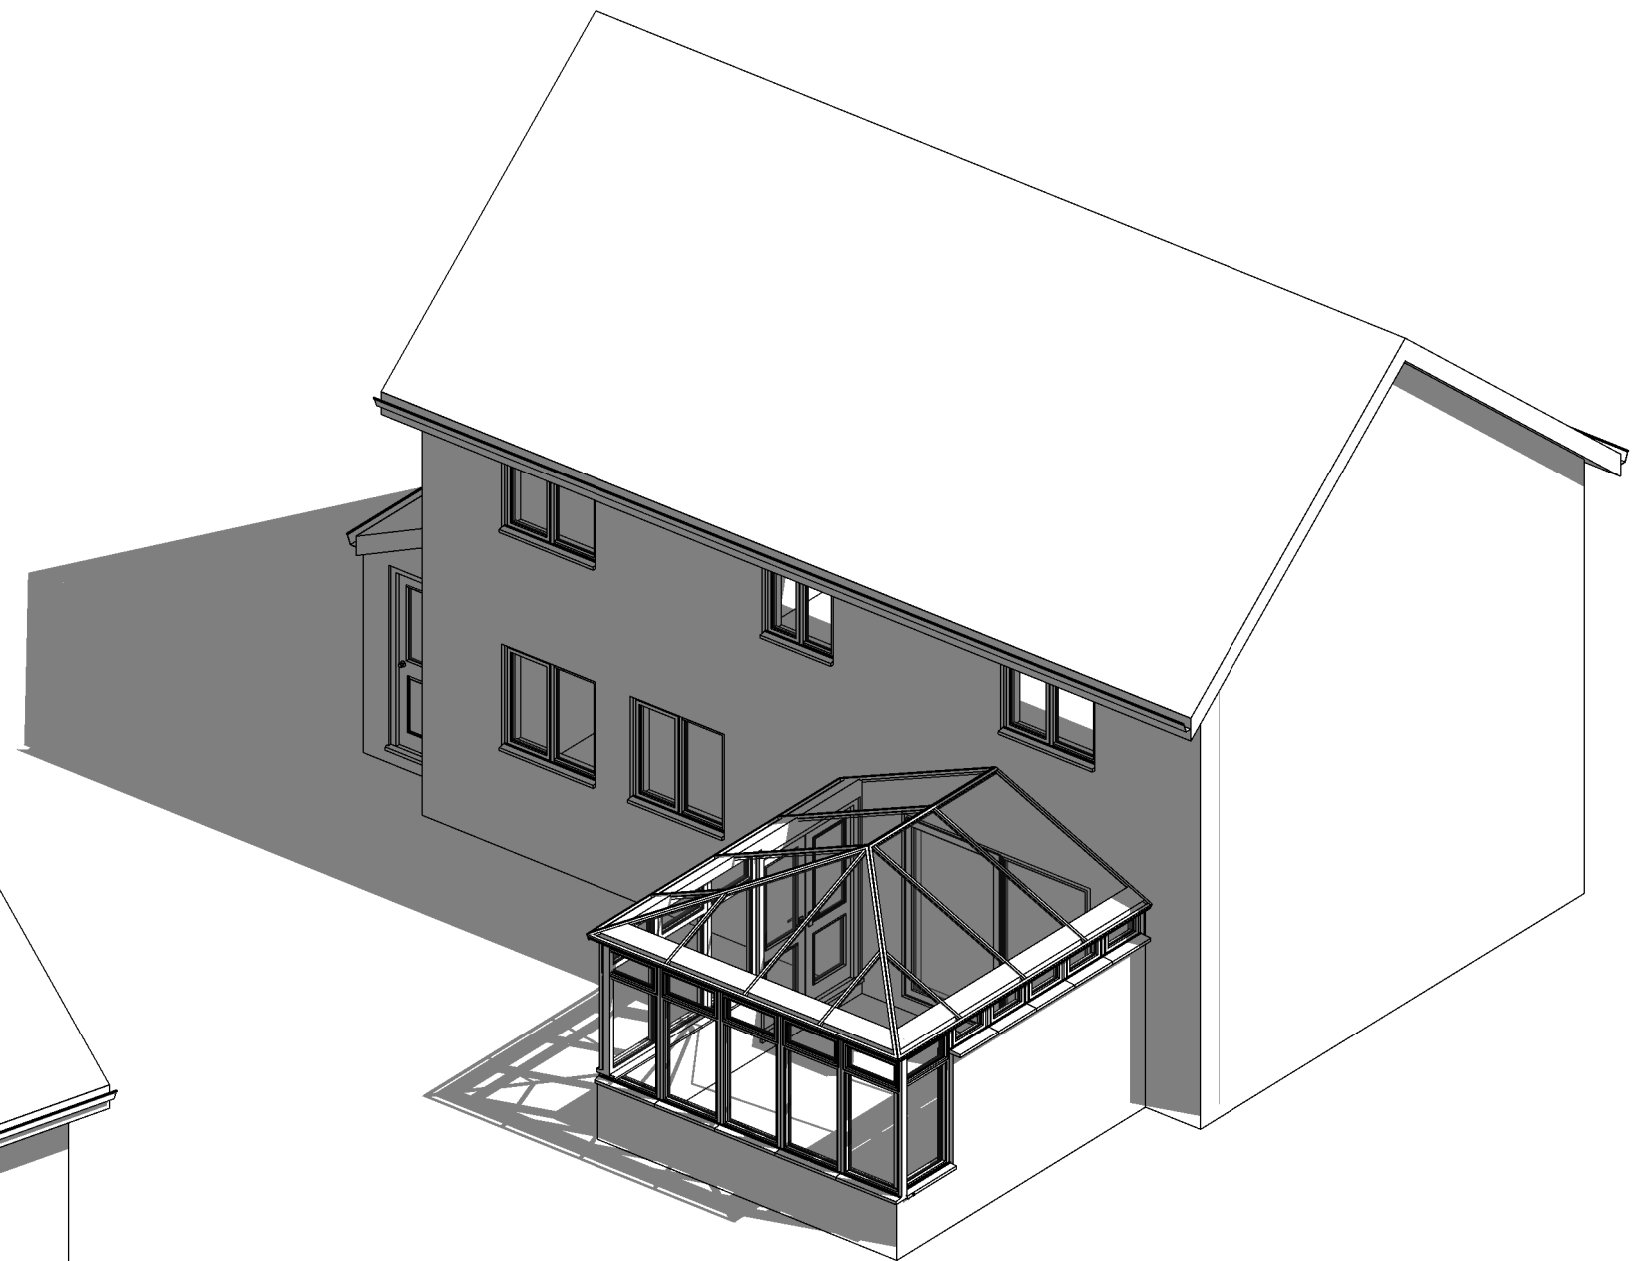


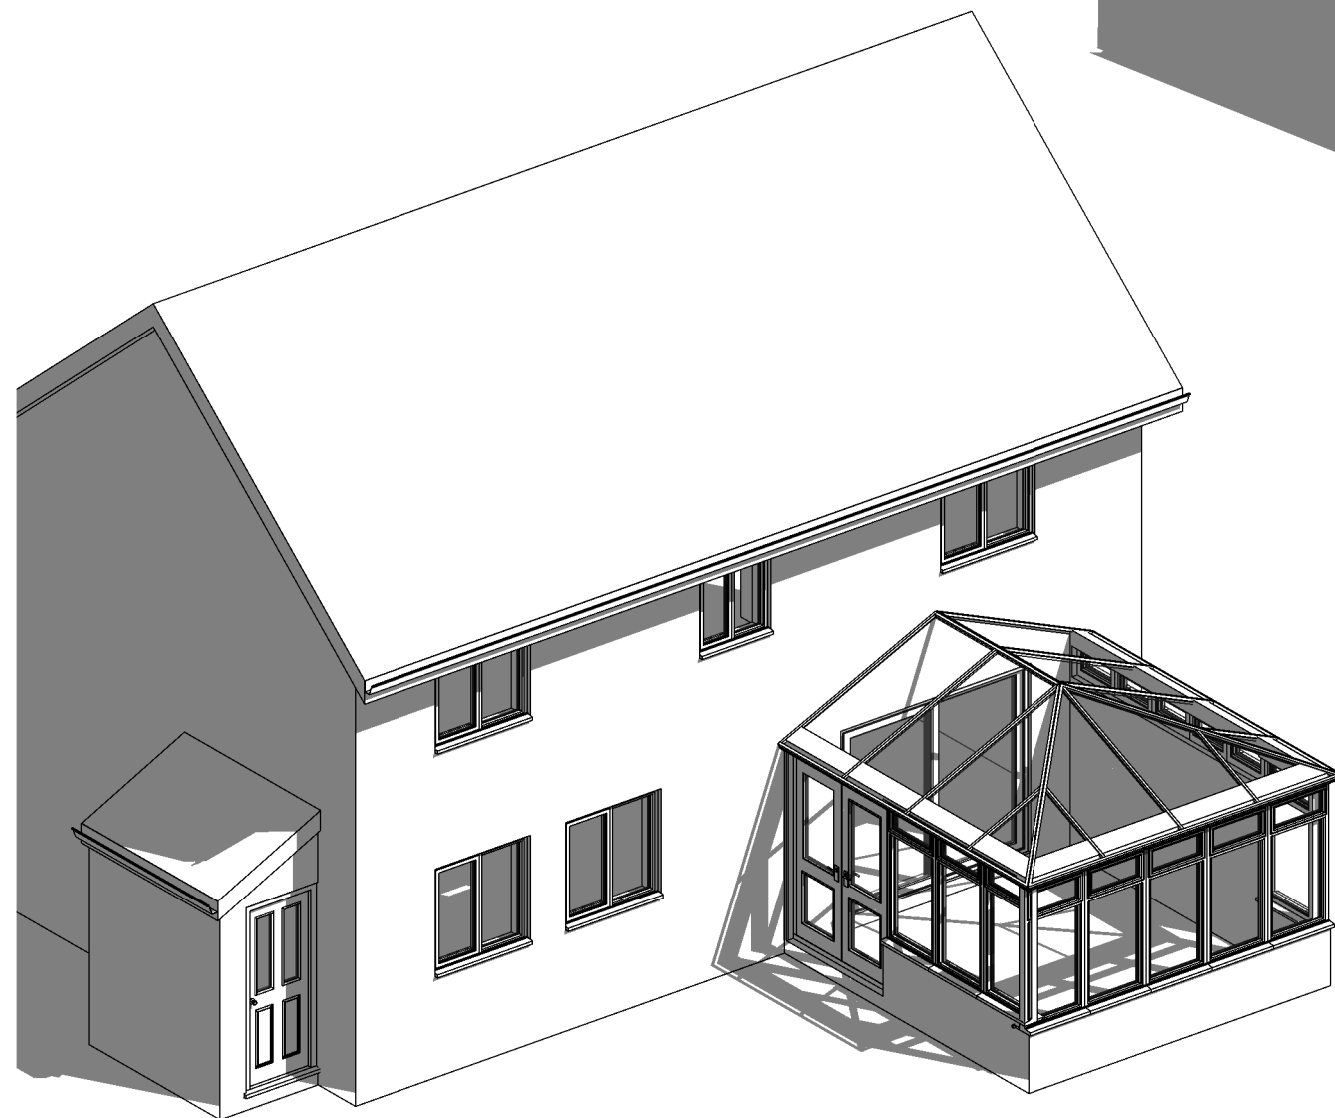

B	25/02/26	PLANNING SUBMISSION	CB	SP
A	20/02/26	First Issue	CB	SP

Rev	Date	Description	Dr	Ch
-----	------	-------------	----	----

Shaun Prichard
Architect ARB RIBA

Client	Mr & Mrs Yarnold
Project	44 The Shires, Marshfield

Project No SP_26011

Drawing 3D as Existing

Issue Status Planning

A3

Drawing No SP_26011_03

Rev B