



This drawing is copyright to Shaun Prichard Architects. It must not be reproduced or disclosed to third parties without prior permission. Use is limited to the project only. Other copies from this drawing are for reference only. This drawing is based on information supplied by the client and is not a guarantee of any kind. It is not to be used for any other purpose. Any use of this drawing for any other purpose is at the user's risk. All dimensions are in millimetres unless stated otherwise.

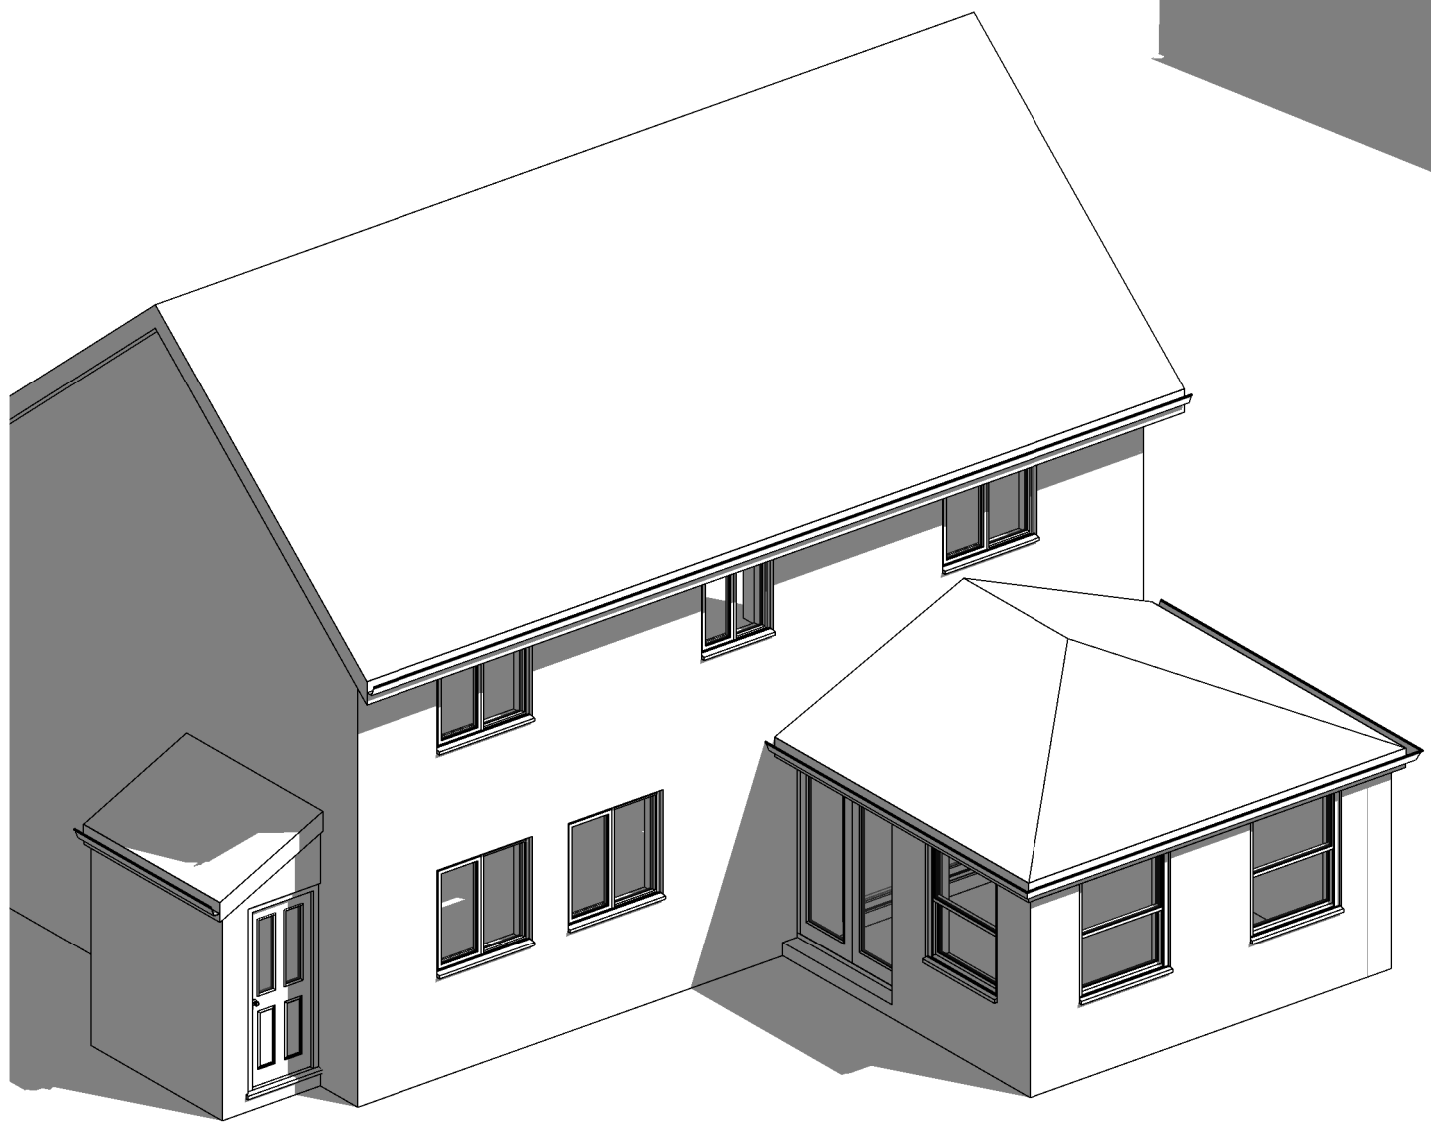

1 3D View as Proposed Rear 1

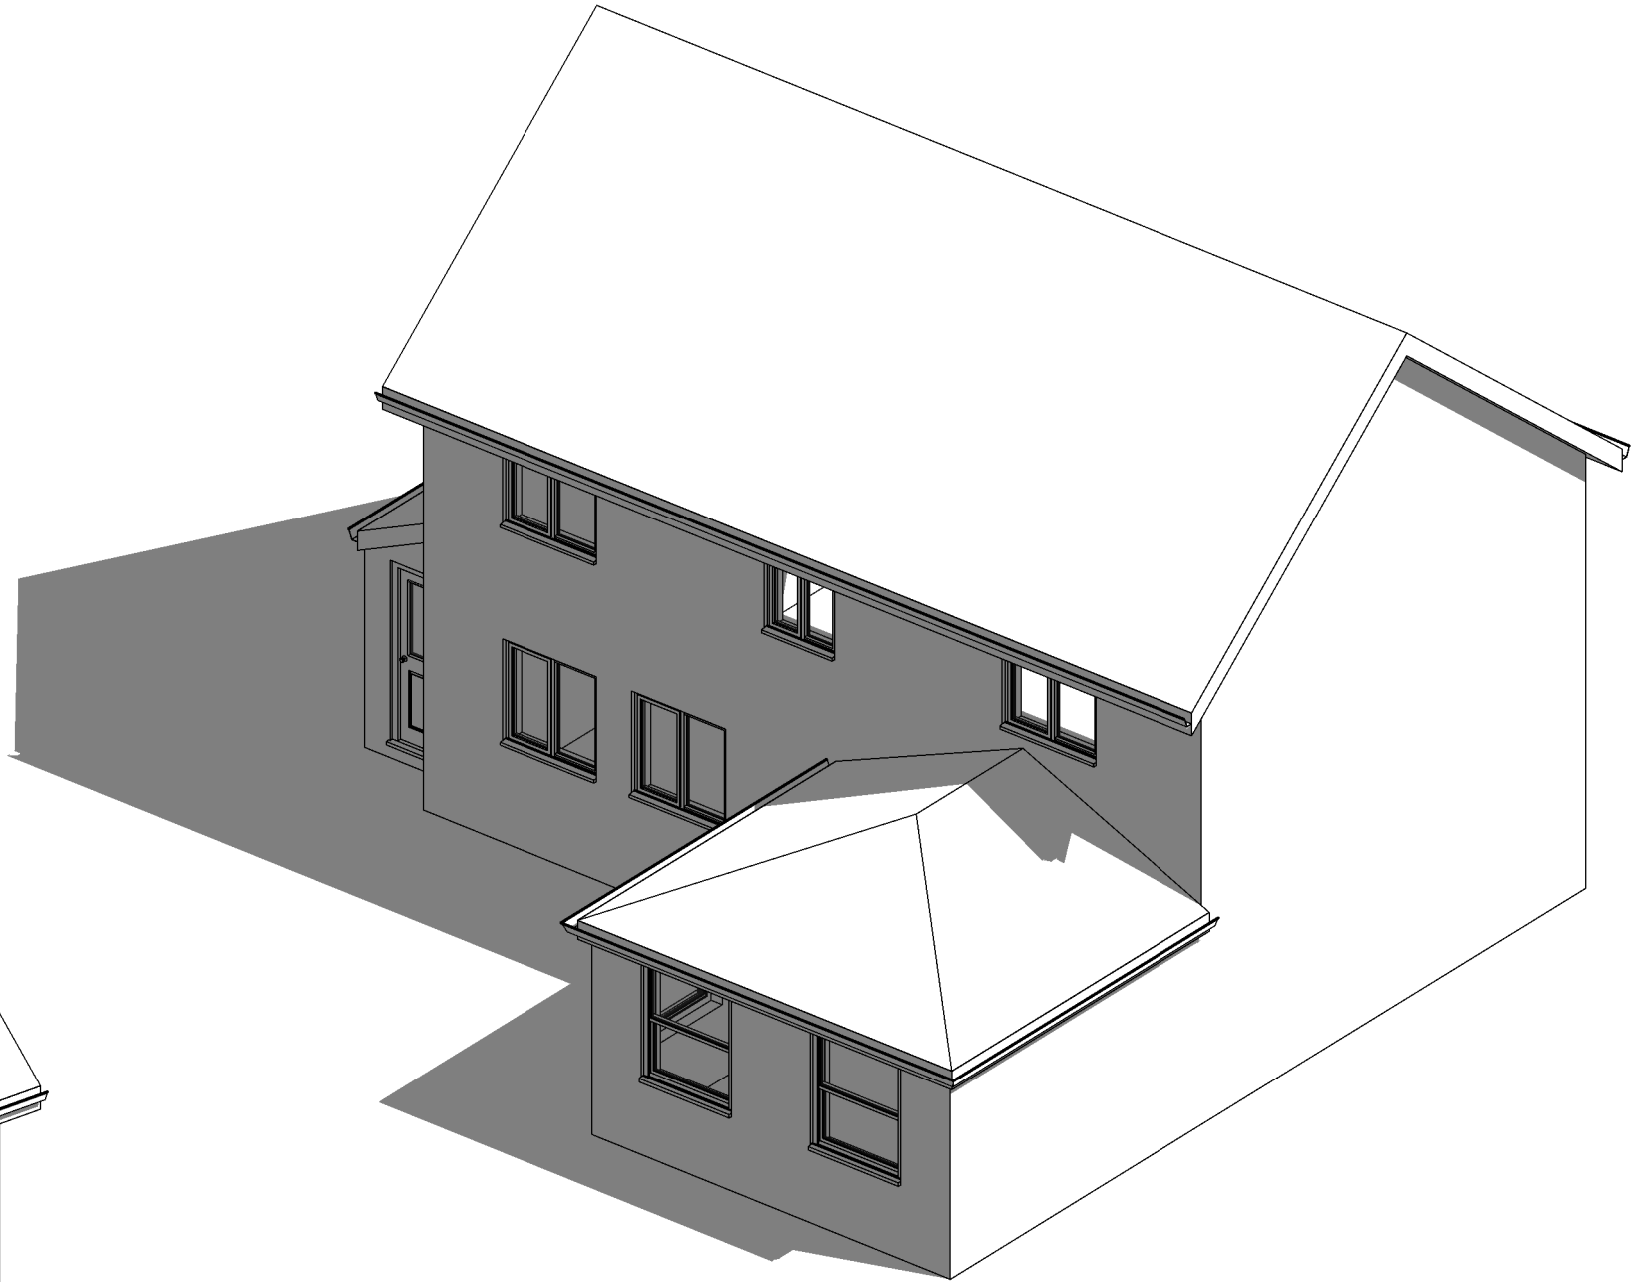

2 3D View as Proposed Rear 2

B	25/02/26	PLANNING SUBMISSION	CB	SP
A	20/02/26	First Issue	CB	SP
Rev	Date	Description	Dr	Ch
Shaun Prichard				
Architect ARB RIBA				
Address 18 St Andrews Crescent, Cardiff				
Telephone 07920 057880				
Client Mr & Mrs Yarnold				
Project 44 The Shires, Marshfield				
Project No SP_26011				
Drawing 3D as Proposed				
Issue Status Planning				
A3				
Drawing No SP_26011_05				
Rev B				