



REVISIONS


P 01	CLIENT ISSUE	26.01.08
P 02	CLIENT ISSUE	26.01.15
P 03	CLIENT ISSUE	26.01.22
P 04	PLANNING SUB	26.01.22

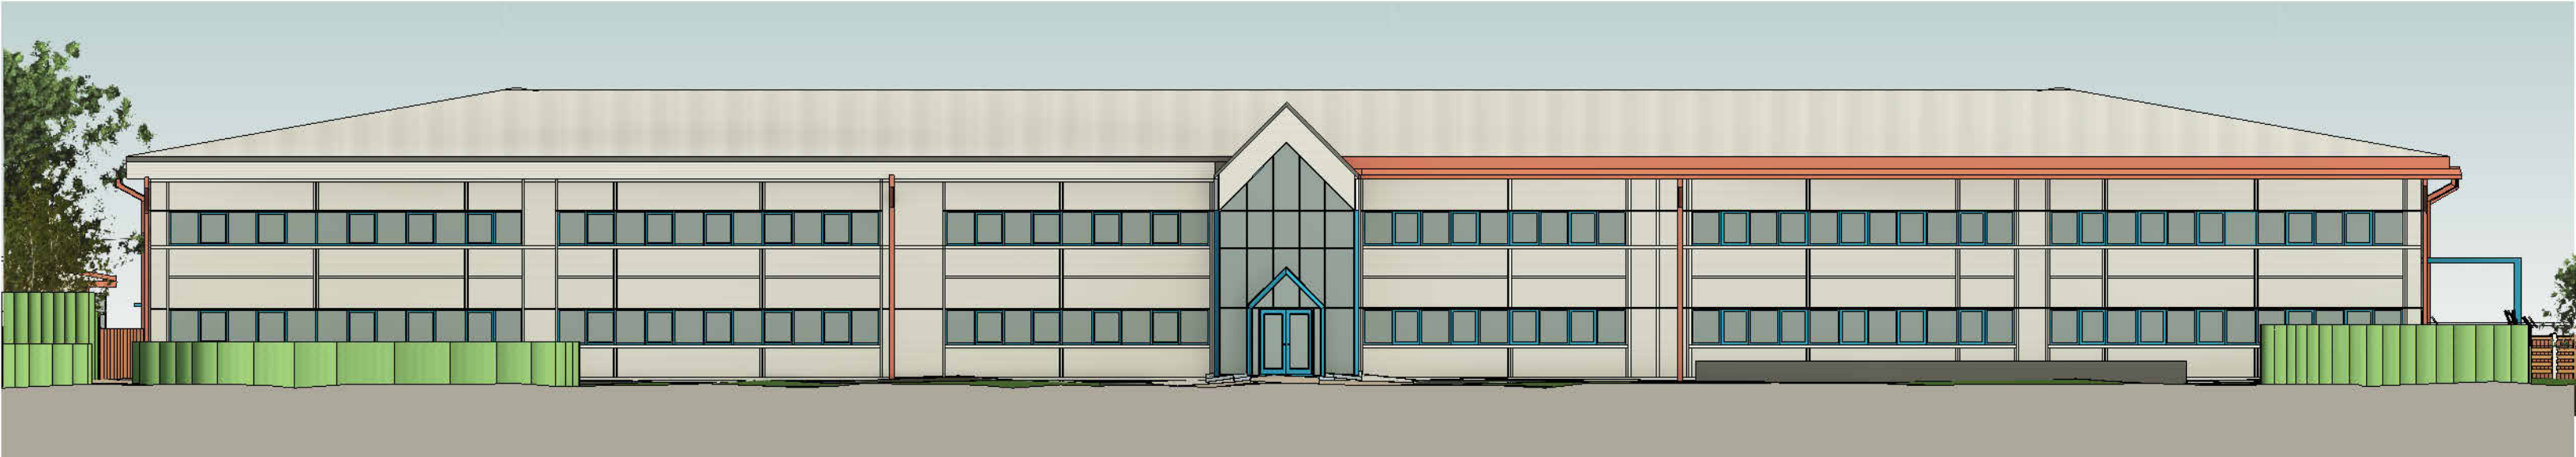

EXISTING WEST ELEVATION
1 : 200

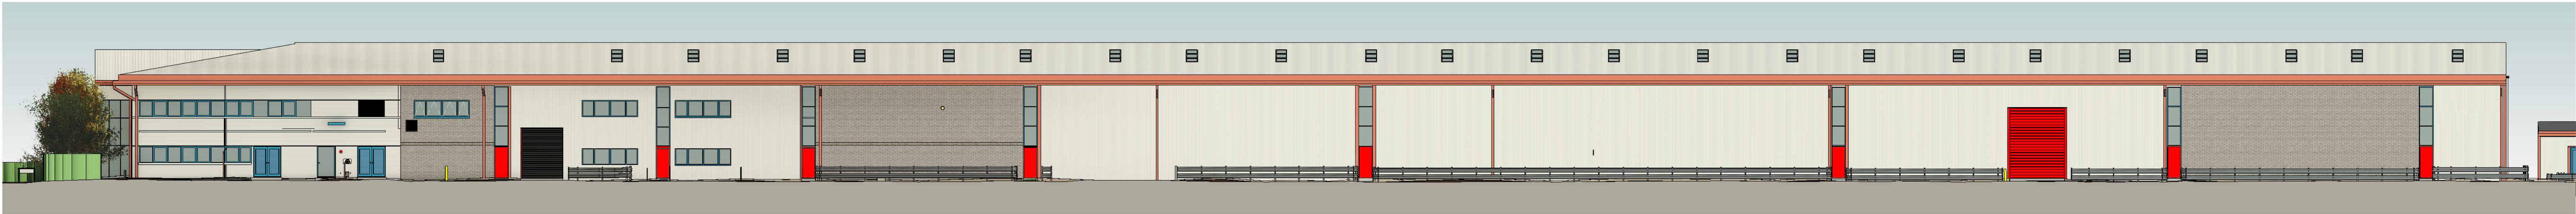

EXISTING SOUTH ELEVATION
1 : 200

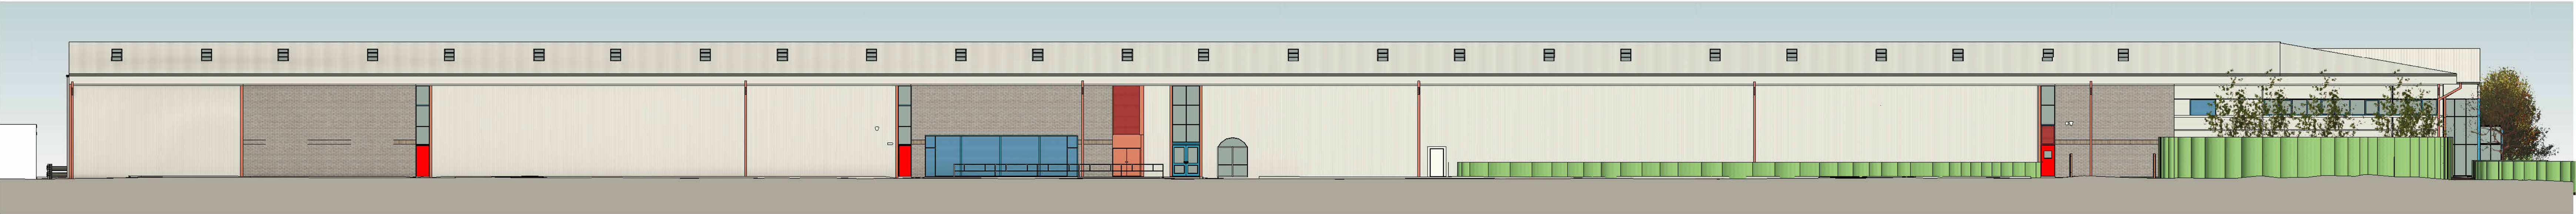

EXISTING NORTH ELEVATION
1 : 200



EXISTING EAST ELEVATION
1 : 200