


REVISIONS

P 01	CLIENT ISSUE	26.01.08
P 02	CLIENT ISSUE	26.01.15
P 03	CLIENT ISSUE	26.01.22
P 04	PLANNING SUB	26.01.22

MATERIALS KEY

- 1 Existing cladding retained
- 2 Existing brown brick retained
- 3 Aluminium framed entrance double doors, Black RAL 9005
- 4 New proposed level access door Light Grey RAL 7035
- 5 Steel personnel doors, Light Grey RAL 7035
- 6 Proposed new dock leveler door Light Grey RAL 7035
- 7 Steel bollard
- 8 Main entrance glazed canopy
- 9 Non illuminated occupier signage zone
- 10 Louvers

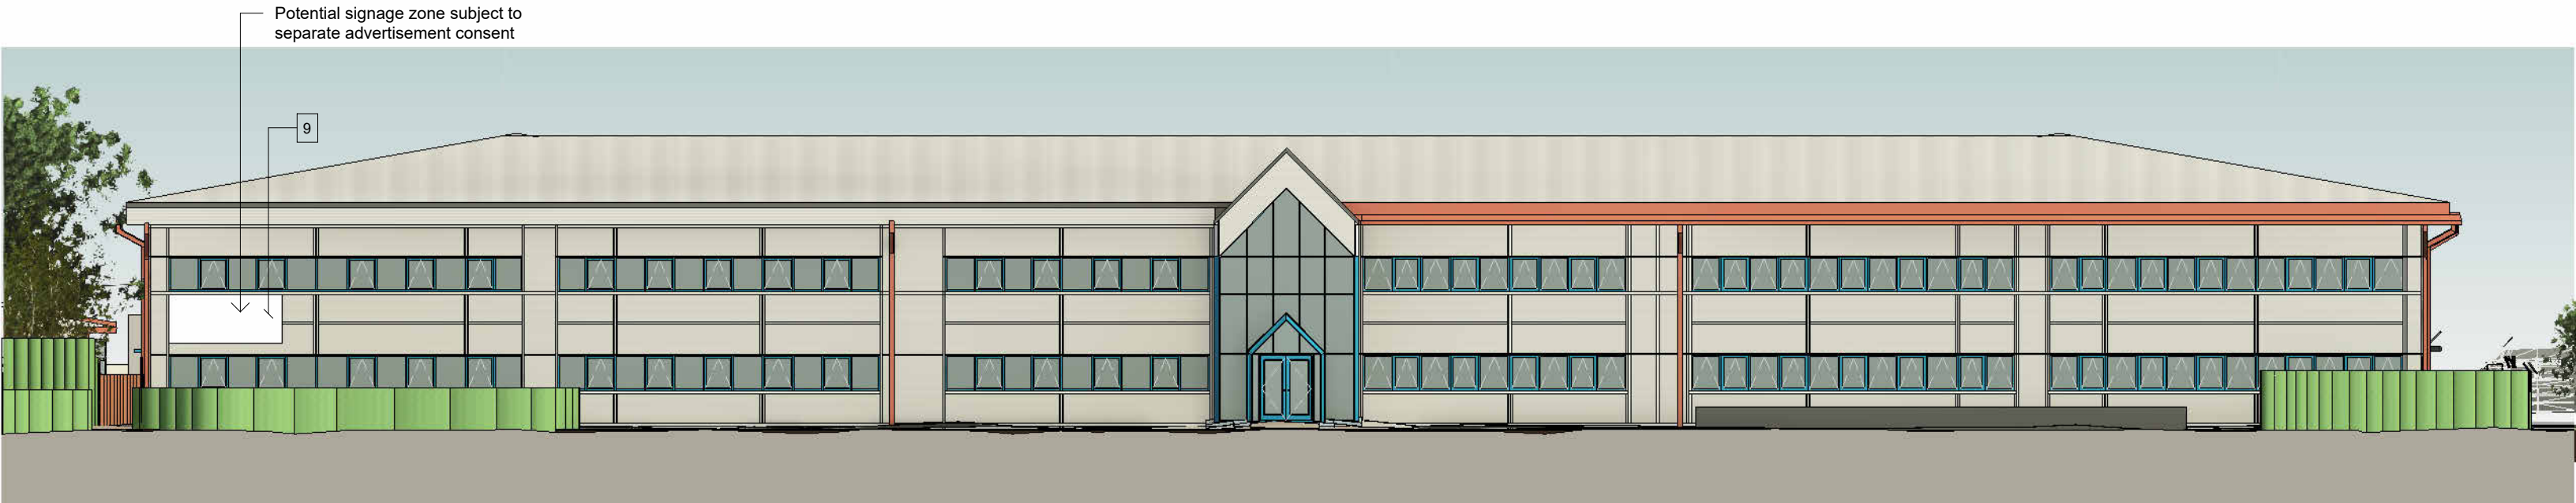


PROPOSED WEST ELEVATION

1 : 200



PROPOSED SOUTH ELEVATION

1 : 200

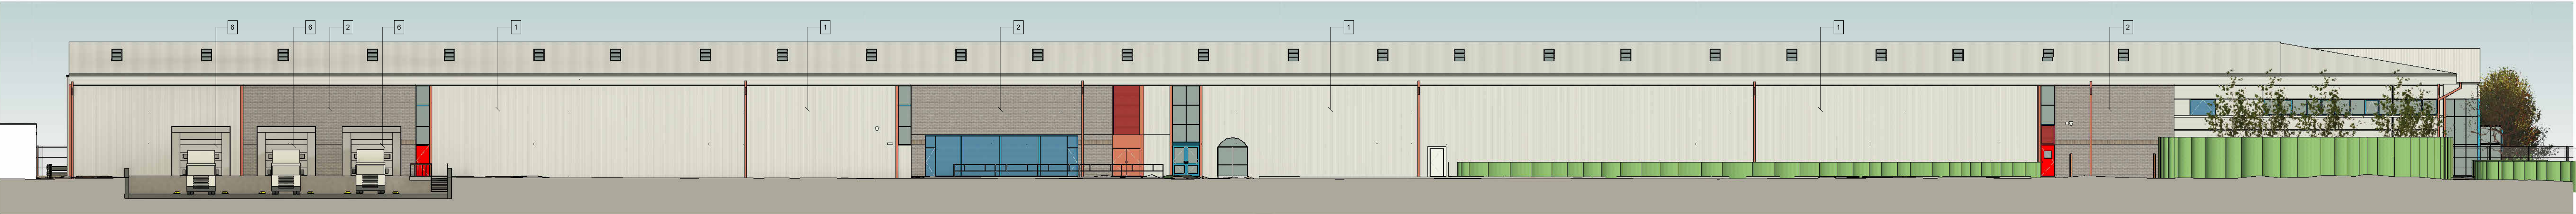

PROPOSED NORTH ELEVATION

1 : 200



PROPOSED EAST ELEVATION

1 : 200