
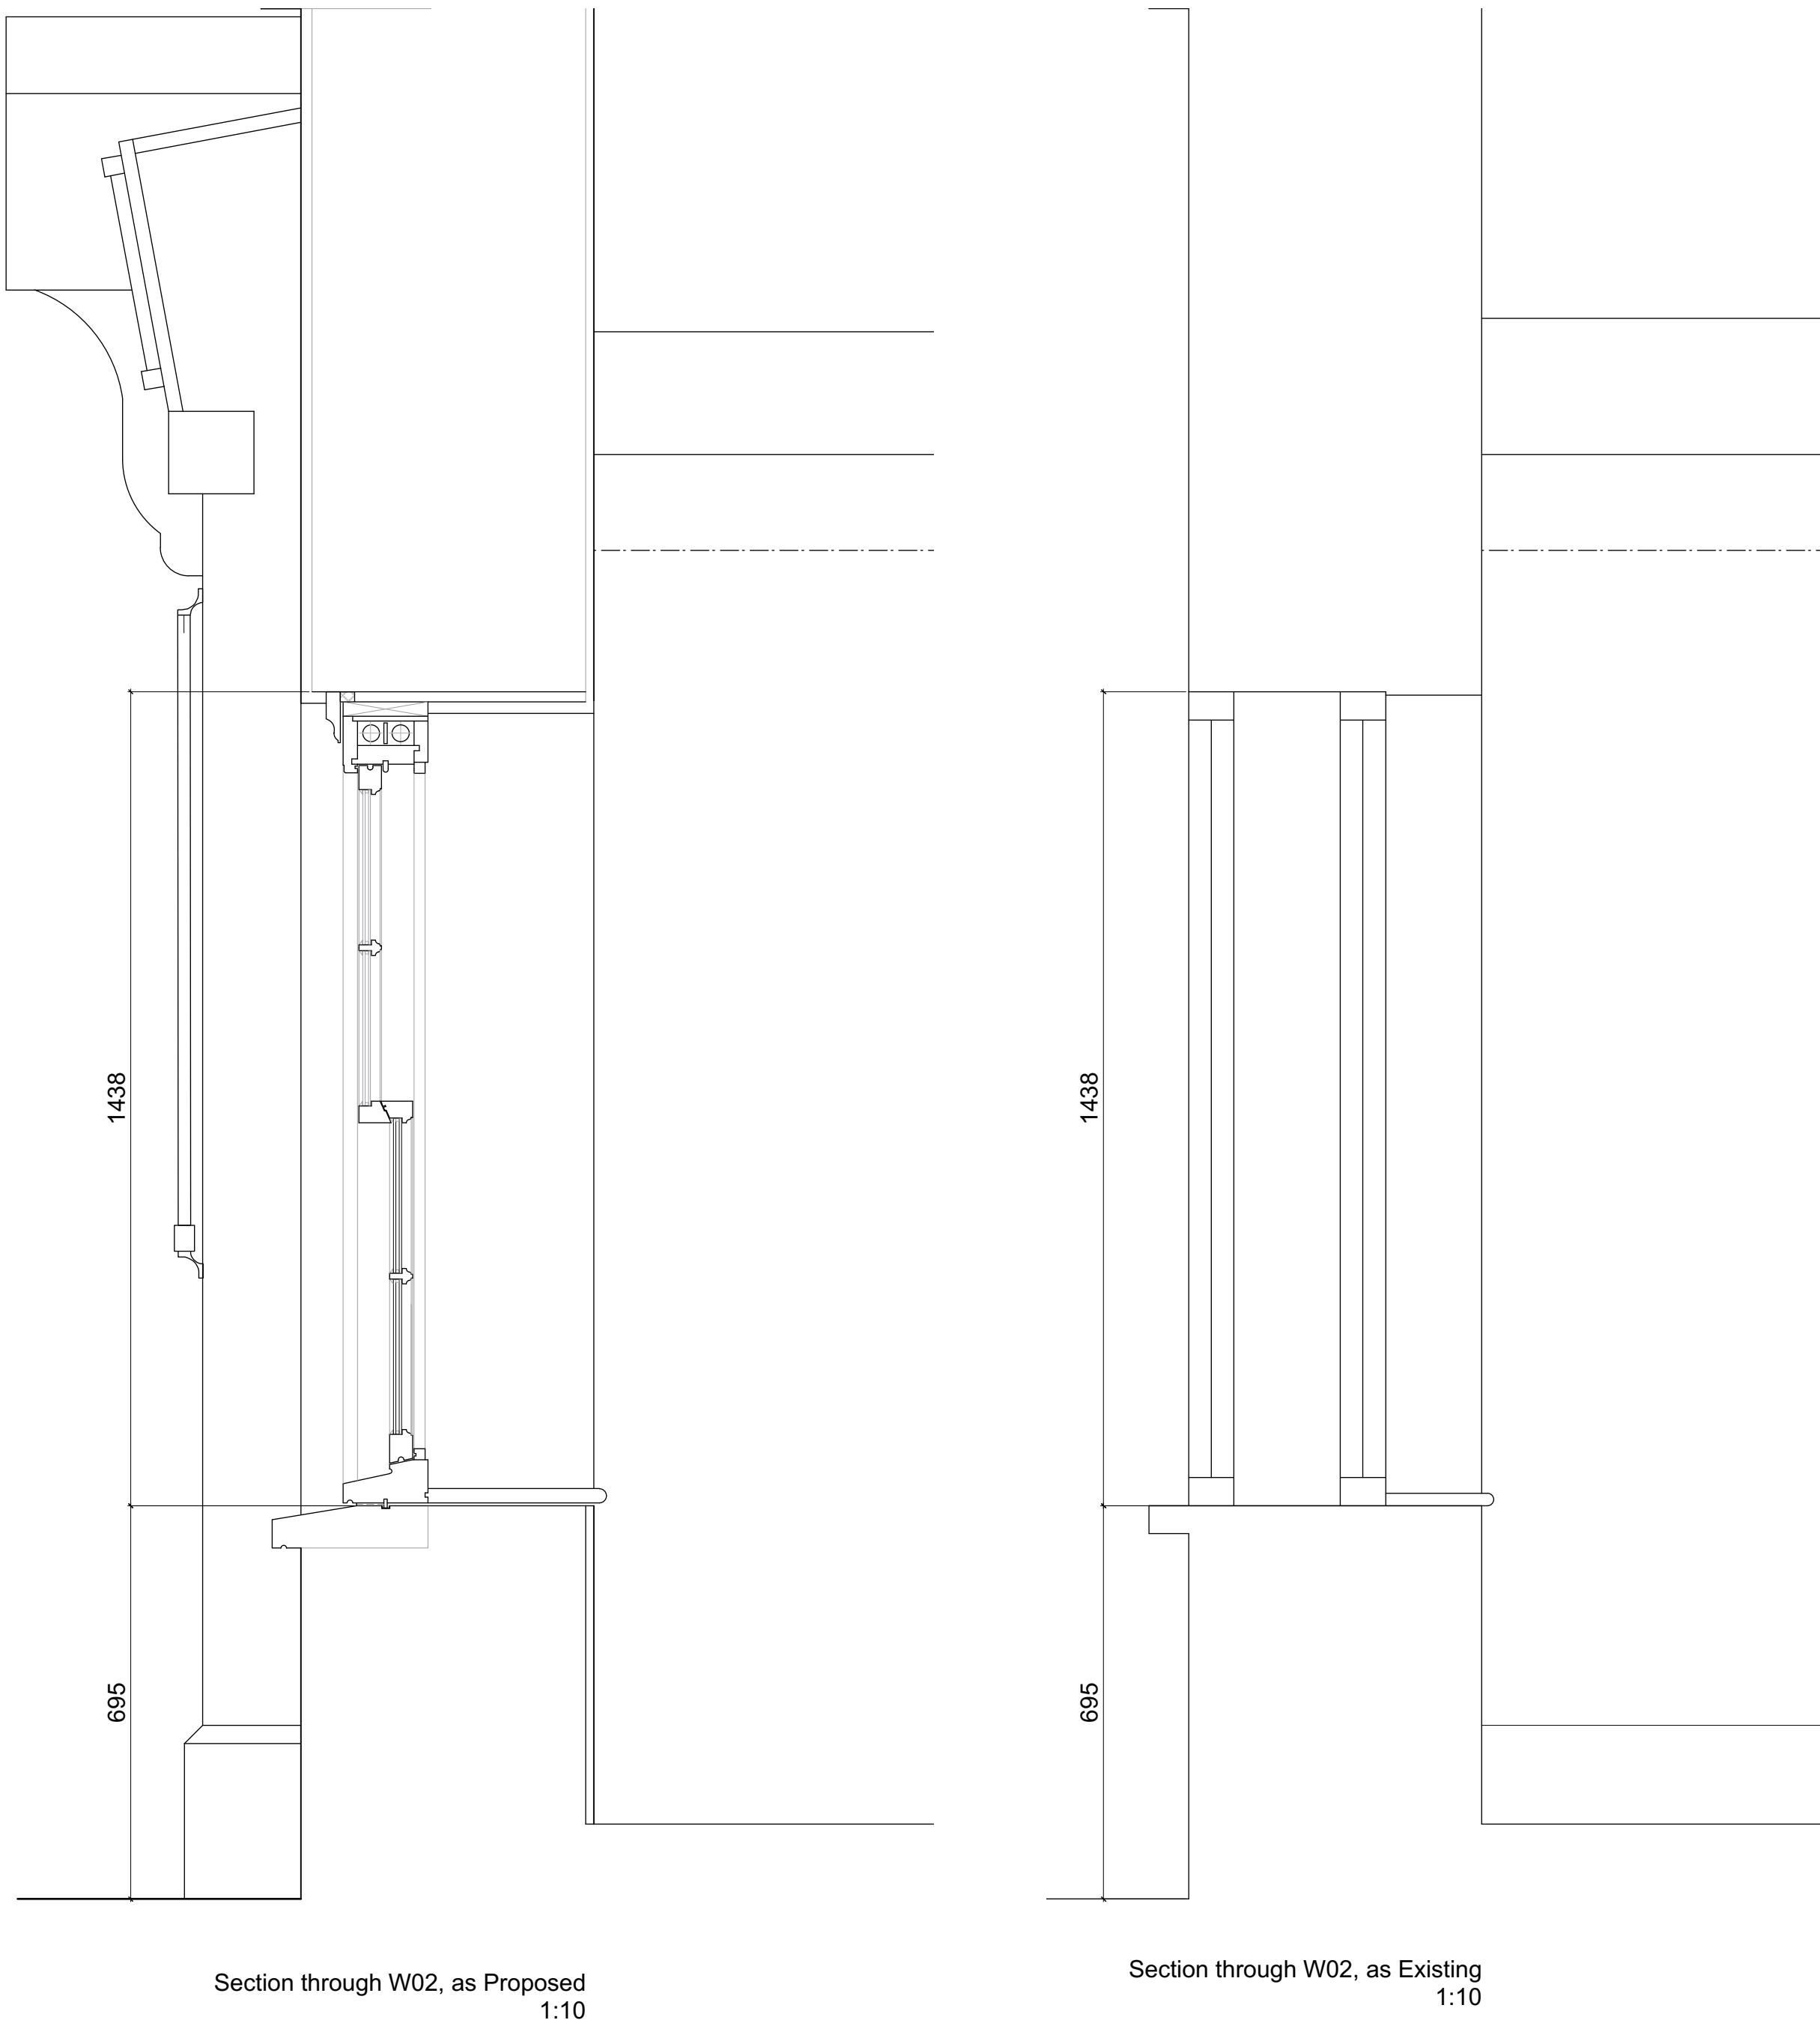
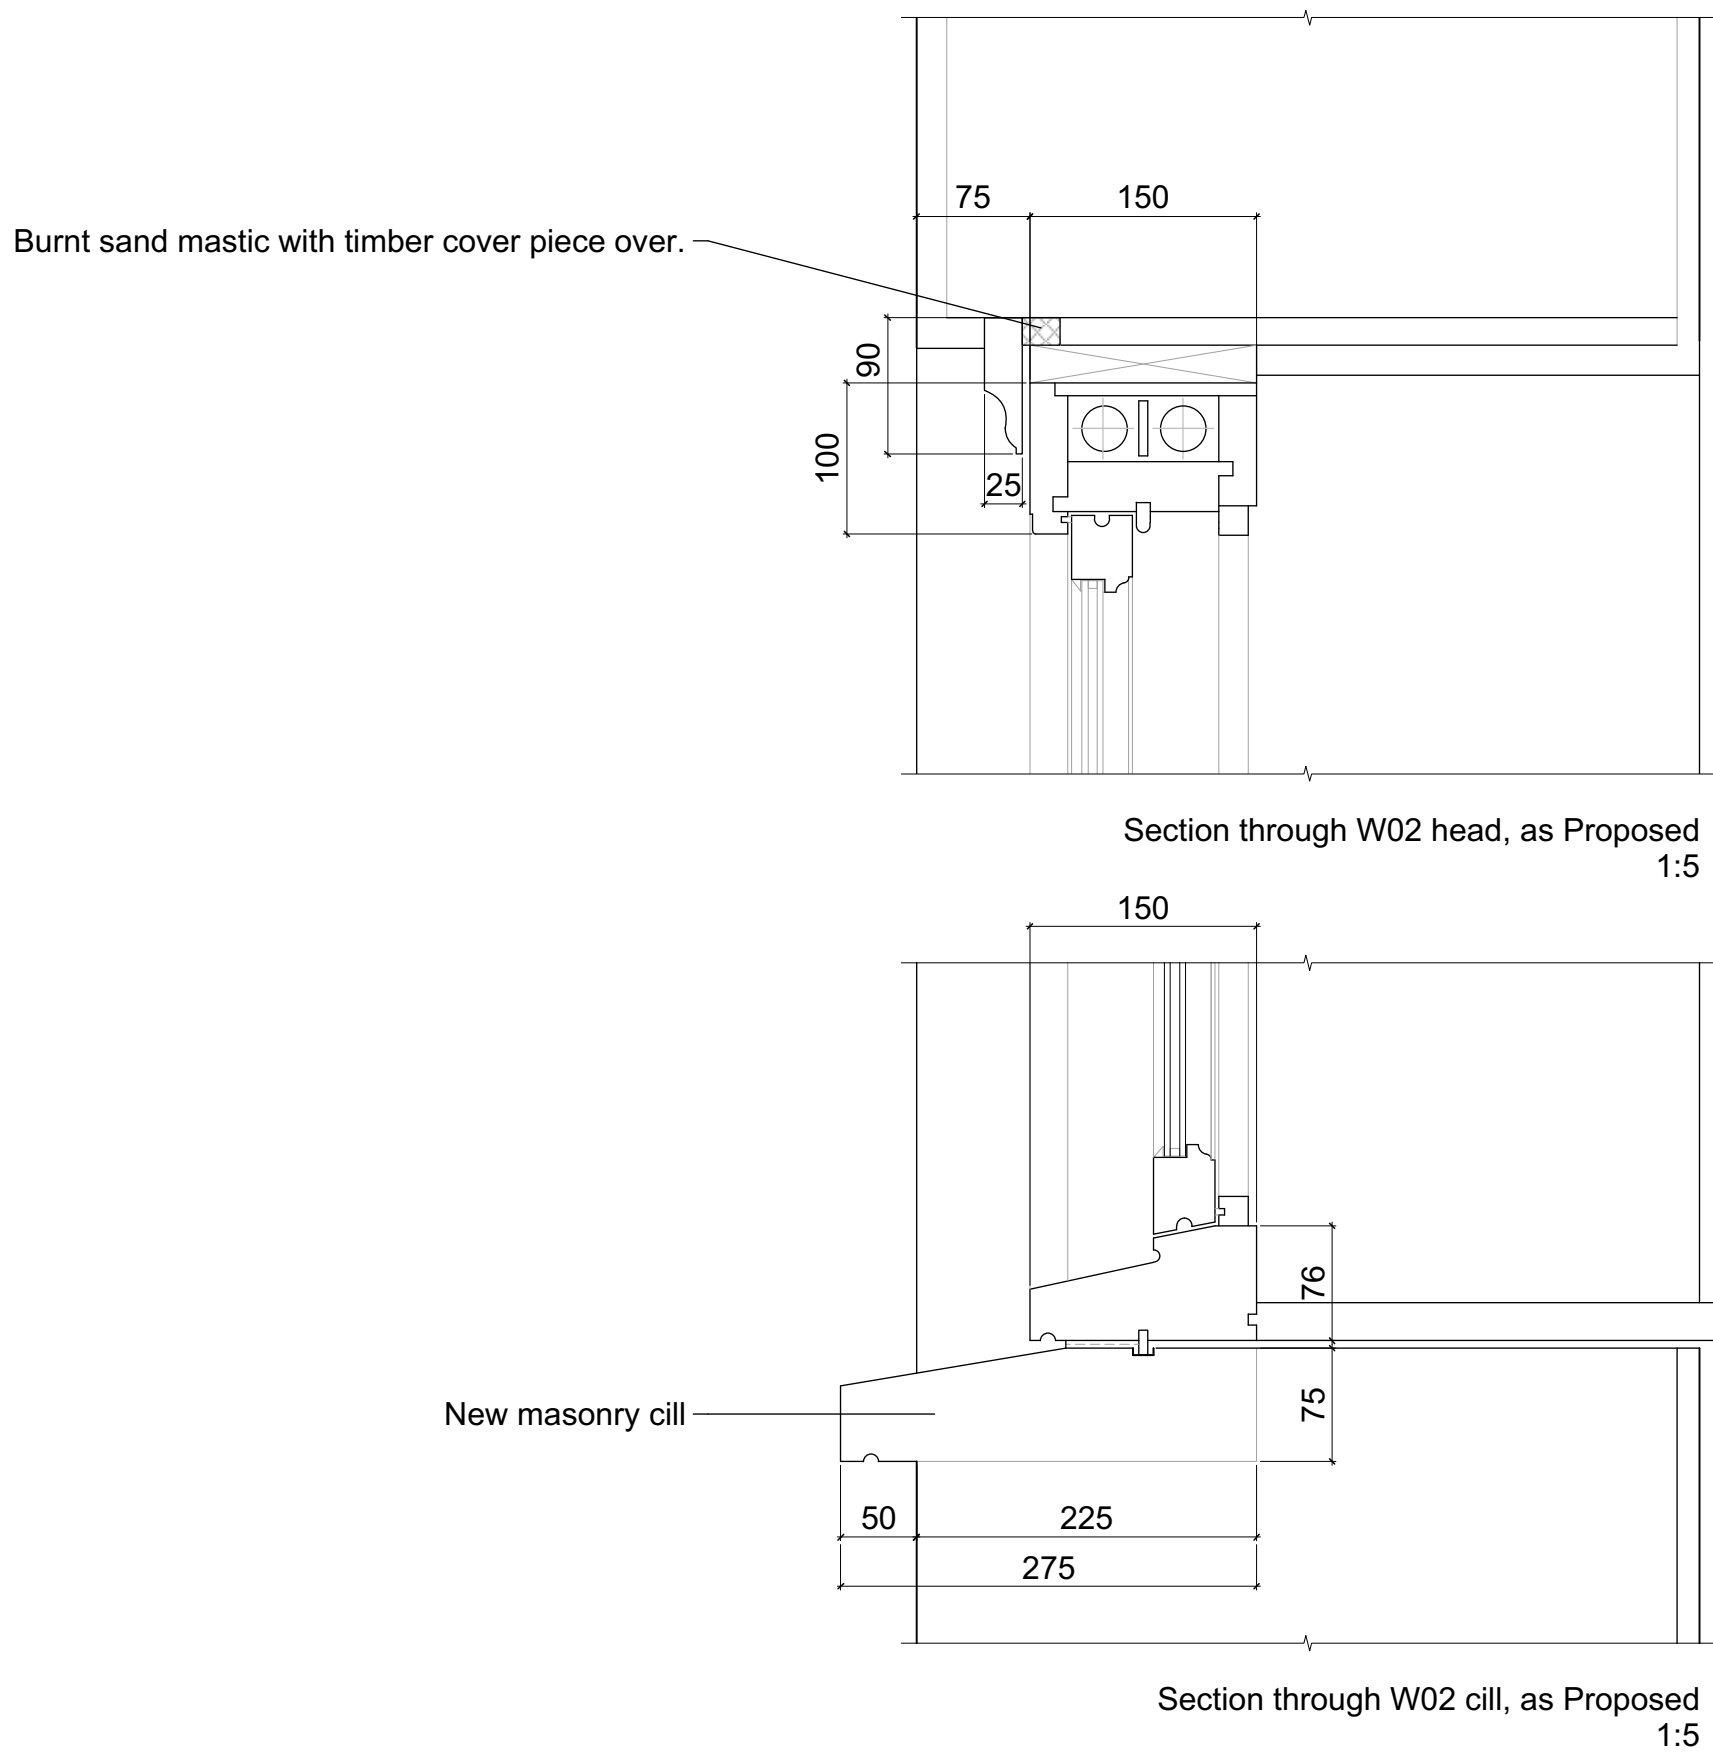


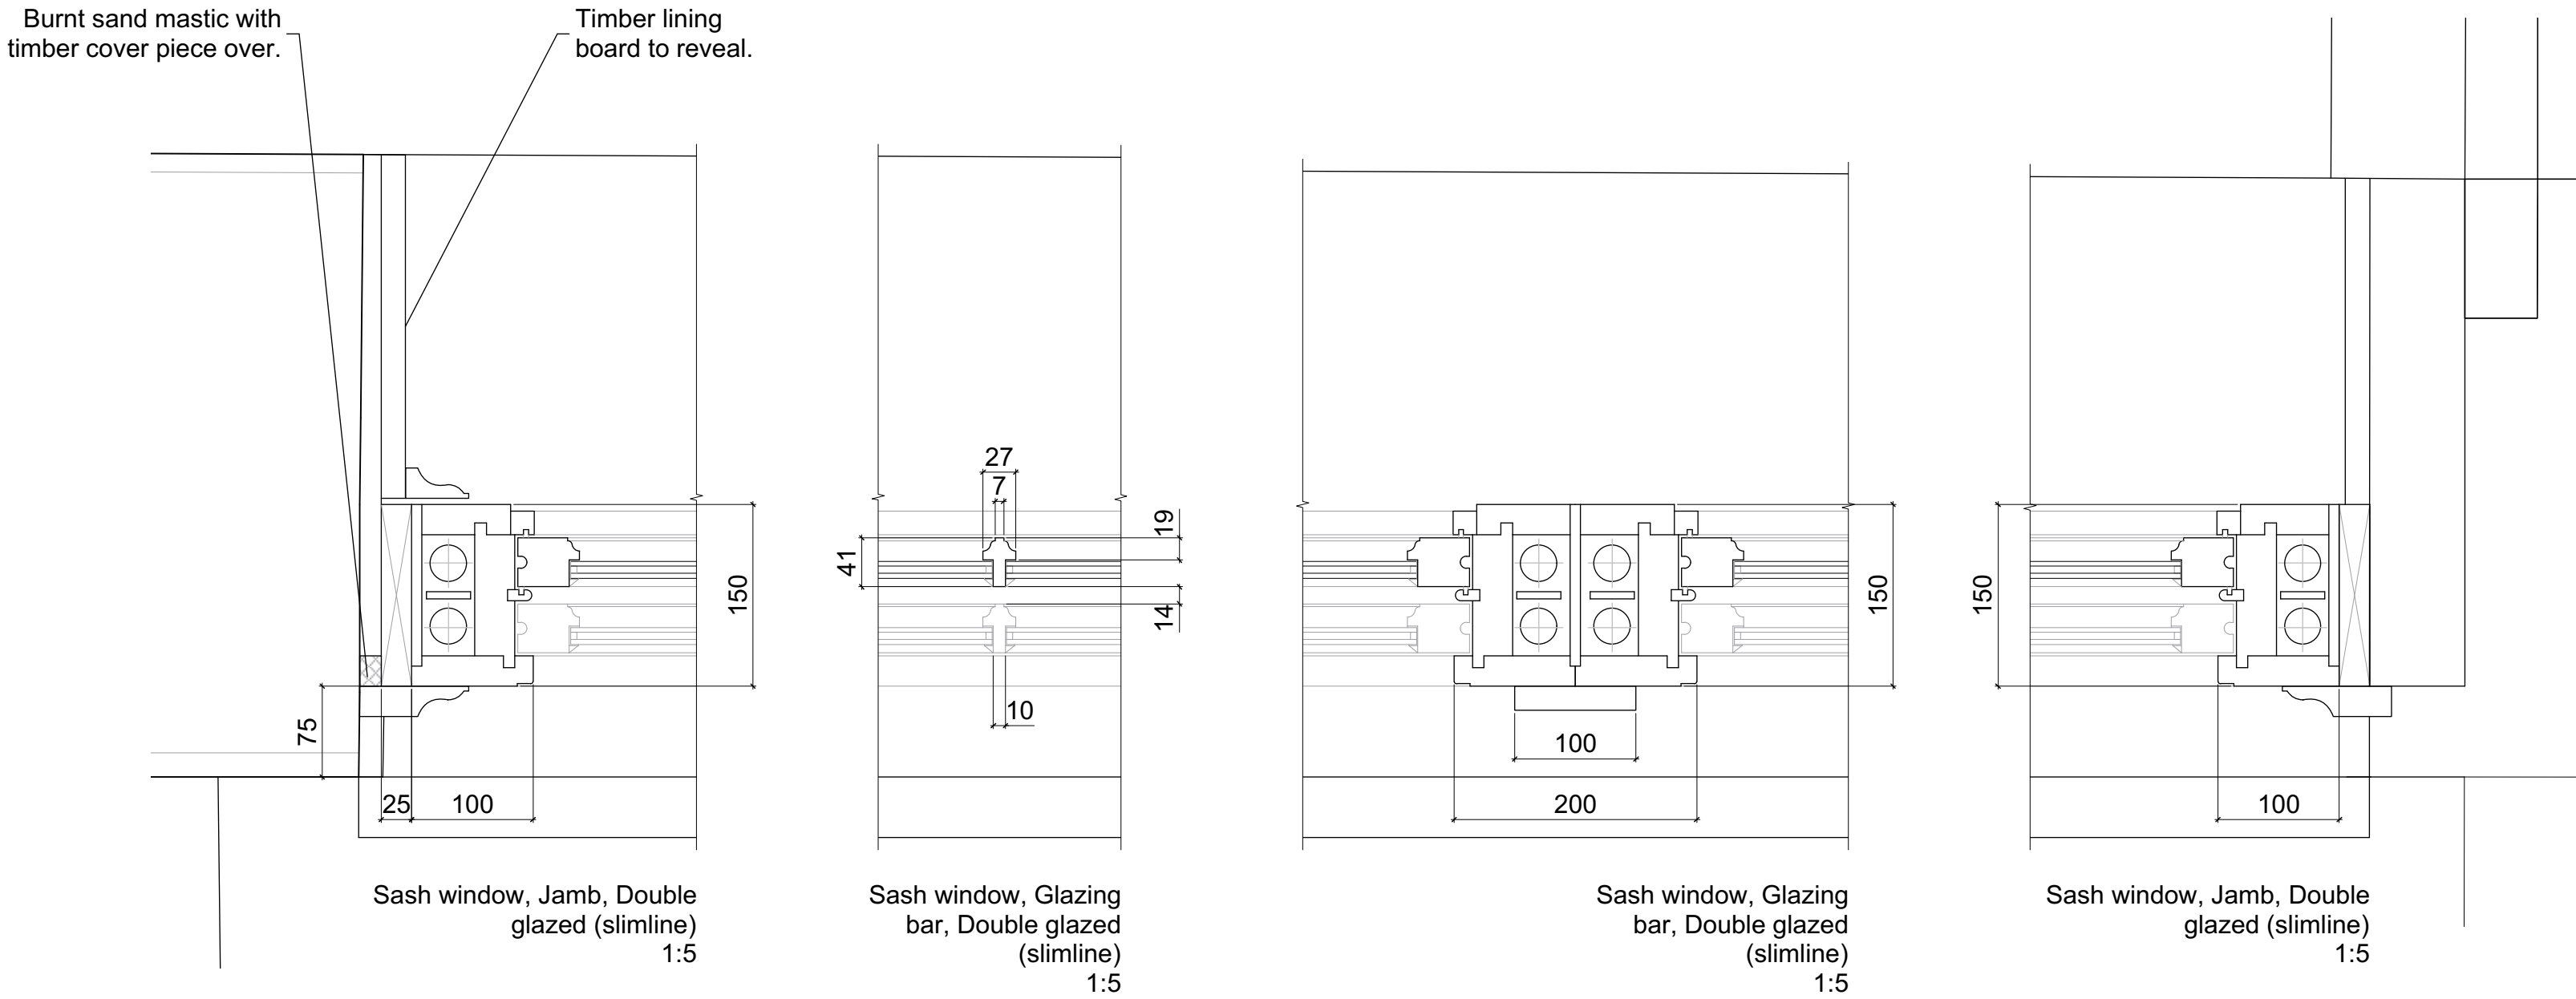

Note:
Drawing to read in conjunction with drawings AL.12, 13, 14 & AA.01.

All opening sizes to be confirmed on site prior to window manufacture.

General Specification:

Timber: Douglas Fir, Iroko, Idigbo or Sapele;

Finish: Colour to interior and exterior to be Anthracite grey;

Glazing:
Slimline double-glazed unit (W01 & 02) with warm edge spacer: 4mm Low E glass / 6mm cavity filled with inert gas / 4mm clear glass.
Slimline double glazing to have coloured perimeter seals to match the painted frame finish.

All glass between finished floor level and 800mm above that level to be toughened;

To be draught proofed using products which comply with BS:7386;