


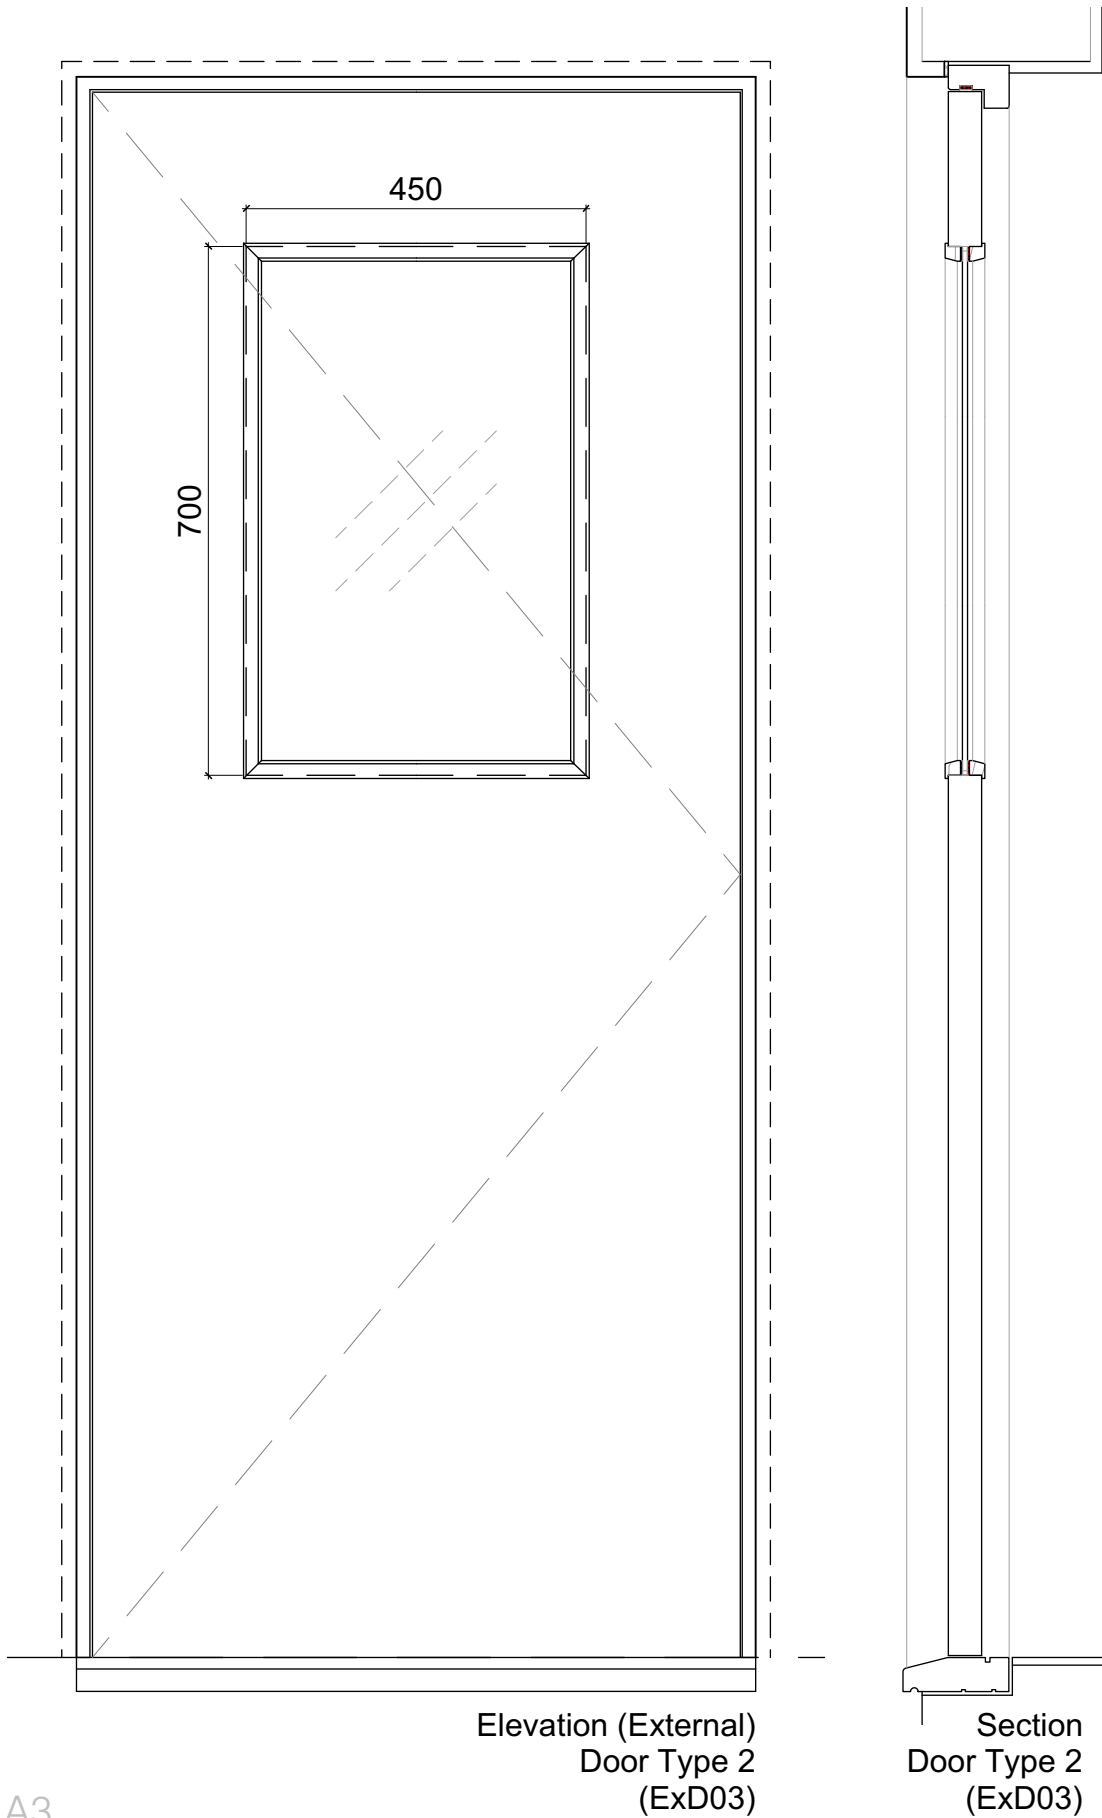

General Specification:

Timber: Plywood paint grade glazed FD30 fire door;

Finish: Colour to interior and exterior to be Anthracite grey;

Beads: 24 x 20 mm Sapele hardwood beads chamfered to 15° with 4x4mm bolection return, mechanically fixed with 38mm steel pins at nominal 150mm centres, approximately 30° to face of glass.



Glazing (as per Windows Schedule AL.14):
Single glazed with 7.5mm clear pyro glass. 3mm hardwood setting block at base of glazing with 20 x 2 mm Pyrostrick Interdens intumescent seal.

Door frame: 80 x 32mm softwood plus 35 x 25mm stop (planted or integrated) with 20x4mm intumescent seal (FD30) and combined intumescent and cold smoke seal (FD30S).

All glass between finished floor level and 800mm above that level to be toughened;

Note:
Drawing to read in conjunction with drawings AL.12, 13, 14 & AA.01.

All opening sizes to be confirmed on site prior to window manufacture.

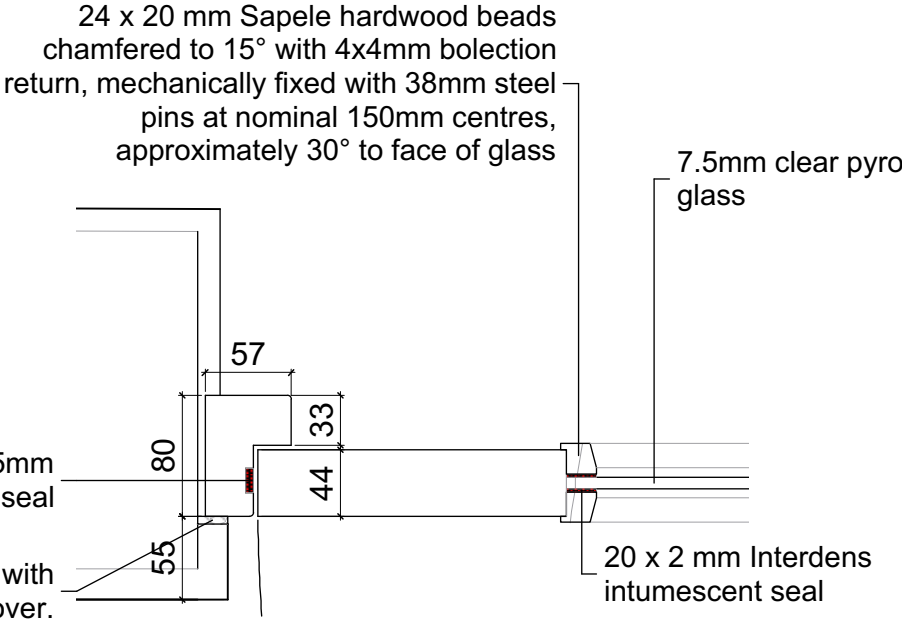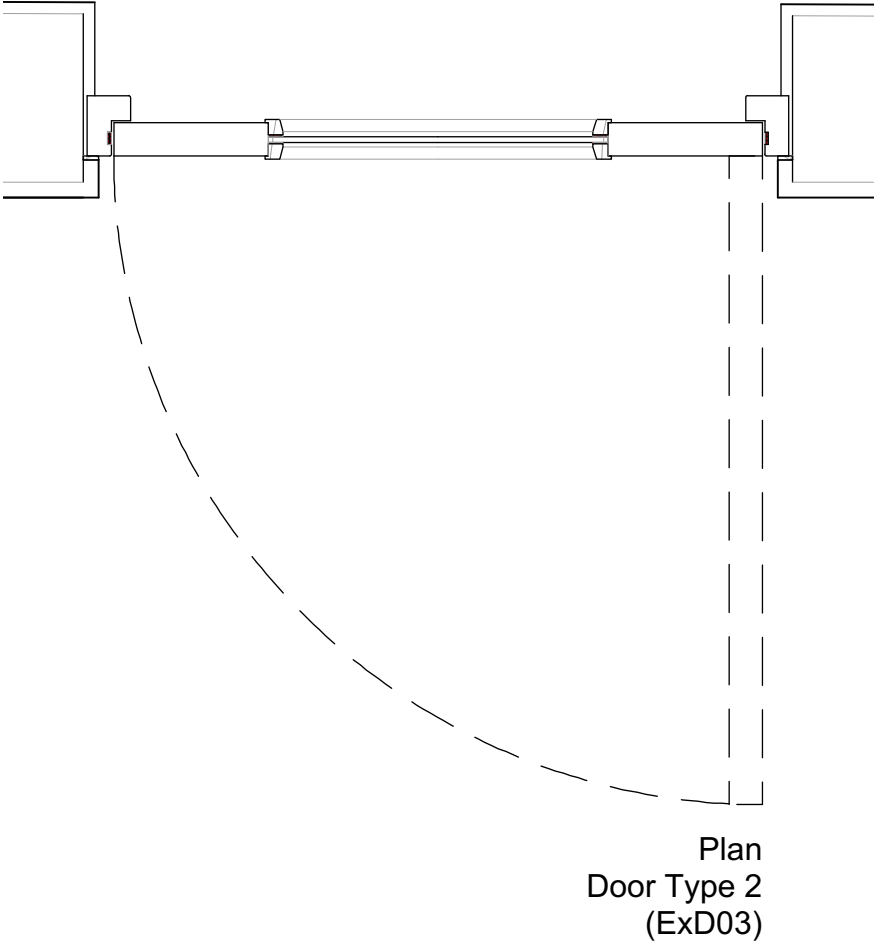

Notes	No.	Date	By	Revisions
Do NOT scale off this drawing.				
Check dimensions before use and notify the Architect of any discrepancies immediately.				
© Copyright belongs to the Architect.				

Job Title		Drawing Title		
9 HIGH STREET, Caerleon		External door details; as Proposed		
Drawn ID	Checked GF	Date: 04/05/2026	Scale 1:10/5	
Job Number 1805.25		Work Stage	Sheet Size A3	
Drawing Number AA.04			Rev.	