






**EXISTING FRONT
ELEVATION** Scale 1:100

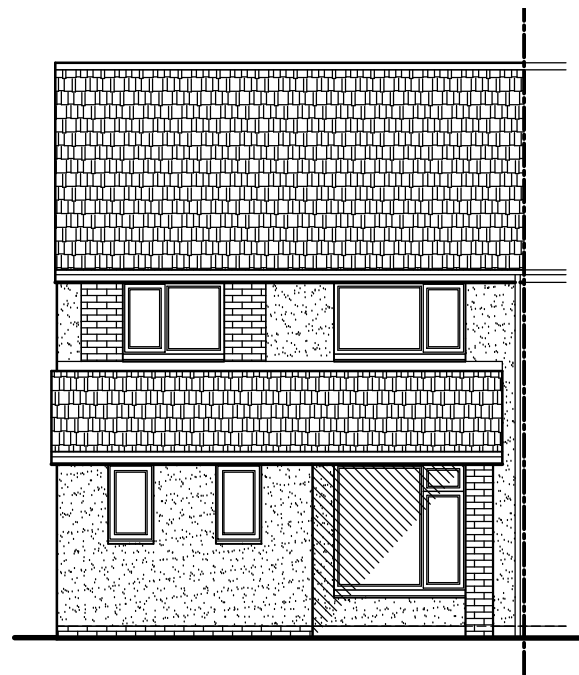

**EXISTING REAR
ELEVATION** Scale 1:100

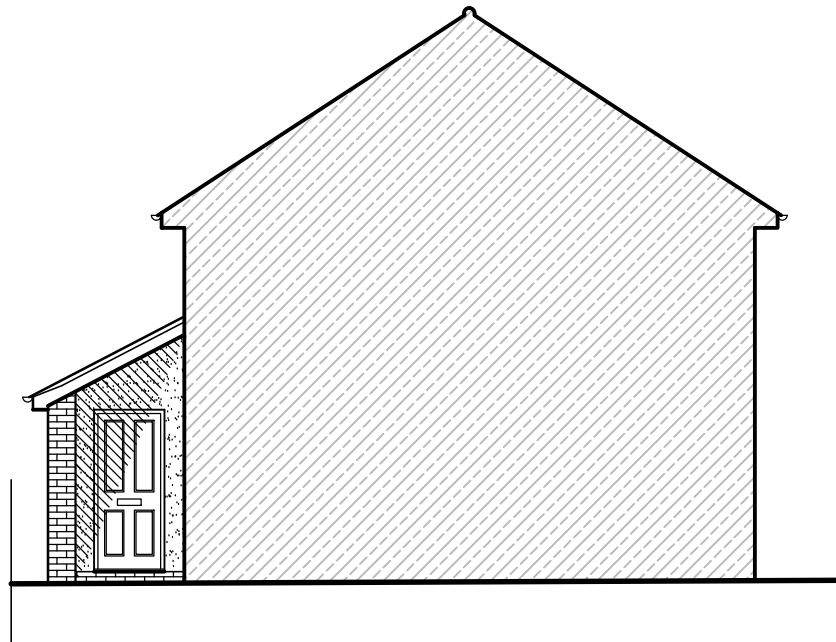

**EXISTING SIDE
ELEVATION** Scale 1:100

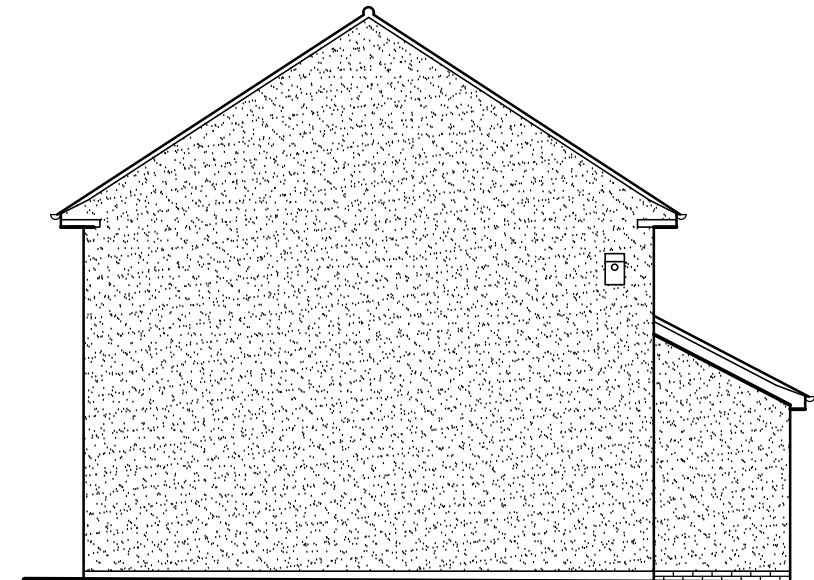

**EXISTING SIDE
ELEVATION** Scale 1:100

NOTES	REVISIONS	PROJECT NAME	DRAWING TITLE	DETAILS
		PROPOSED REAR EXTENSION 18 ITCHEN CLOSE, BETTWS NEWPORT NP20 7AL	EXISTING ELEVATIONS	Job No. IC18 Drawing No. 03 Revision - Scale As shown Date JUN 26