


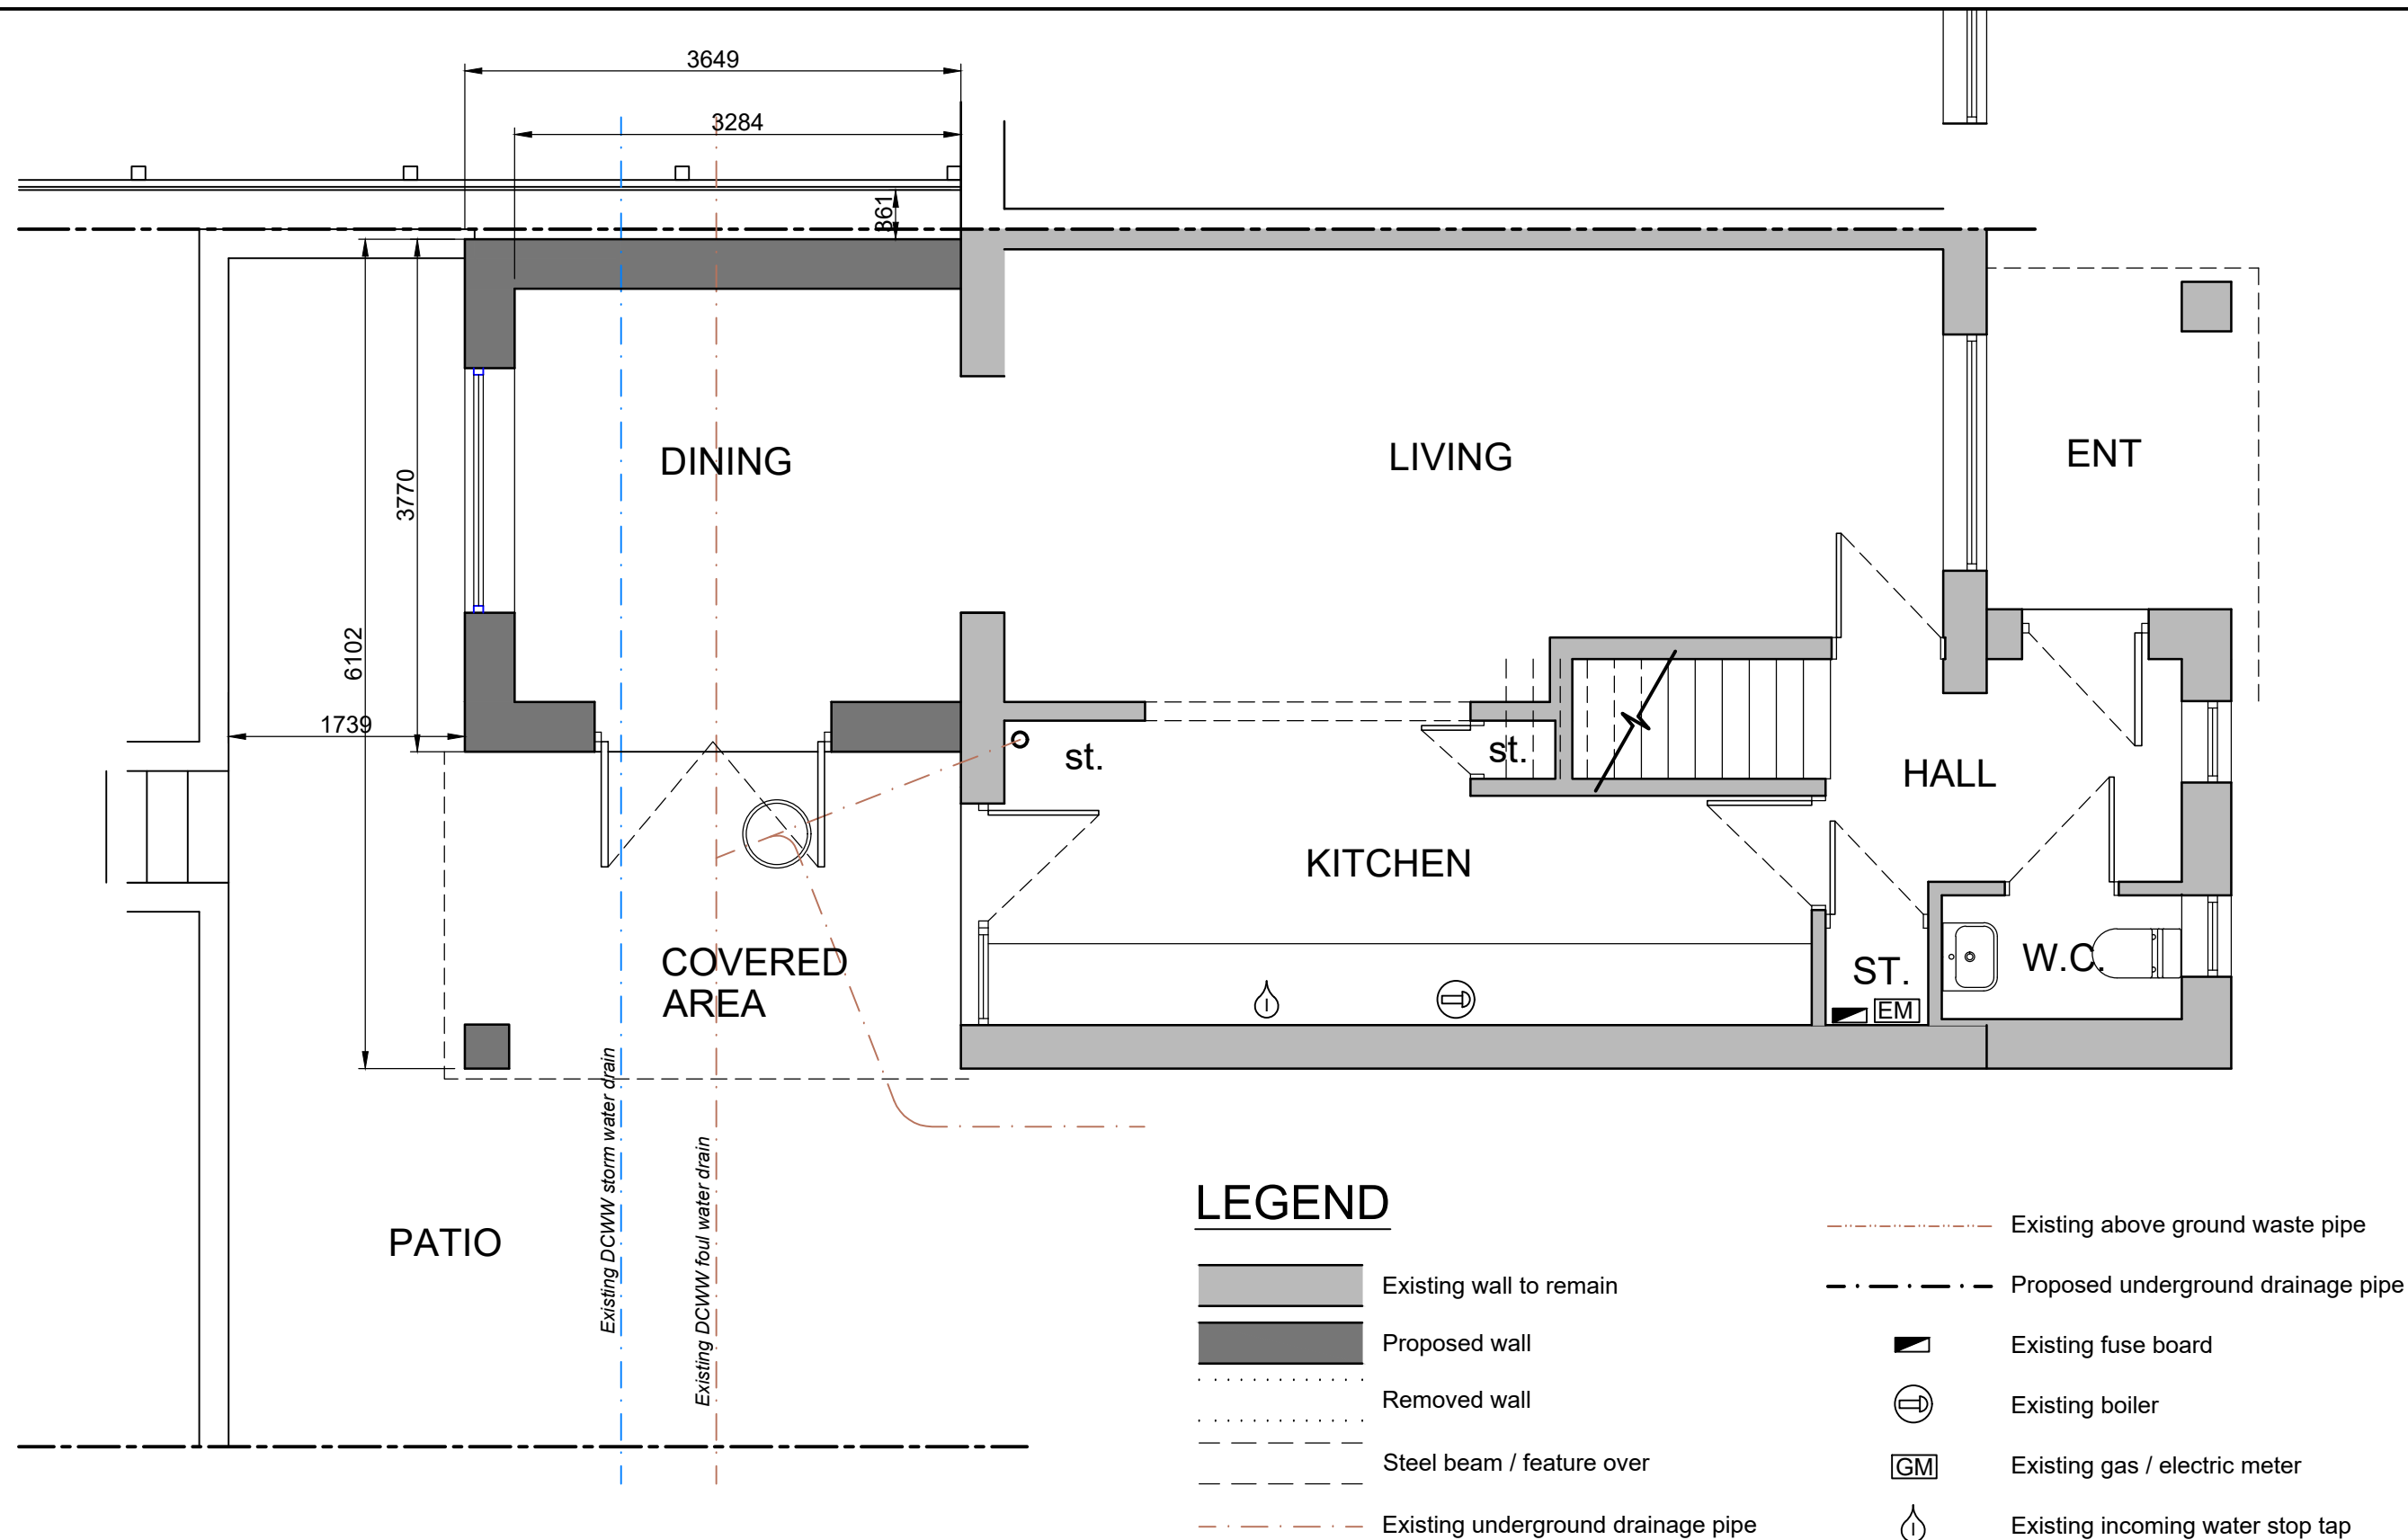

	NOTES	REVISIONS	PROJECT NAME	DRAWING TITLE	DETAILS
			PROPOSED REAR EXTENSION 18 ITCHEN CLOSE, BETTWS NEWPORT NP20 7AL	PROPOSED LAYOUT	Job No. IC18 Drawing No. 03 Revision - Scale As shown Date JUN 26