




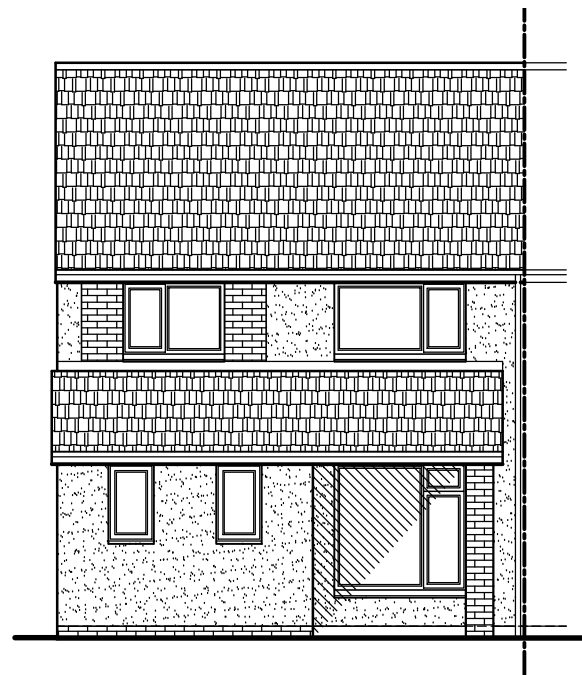


**PROPOSED FRONT
ELEVATION** Scale 1:100

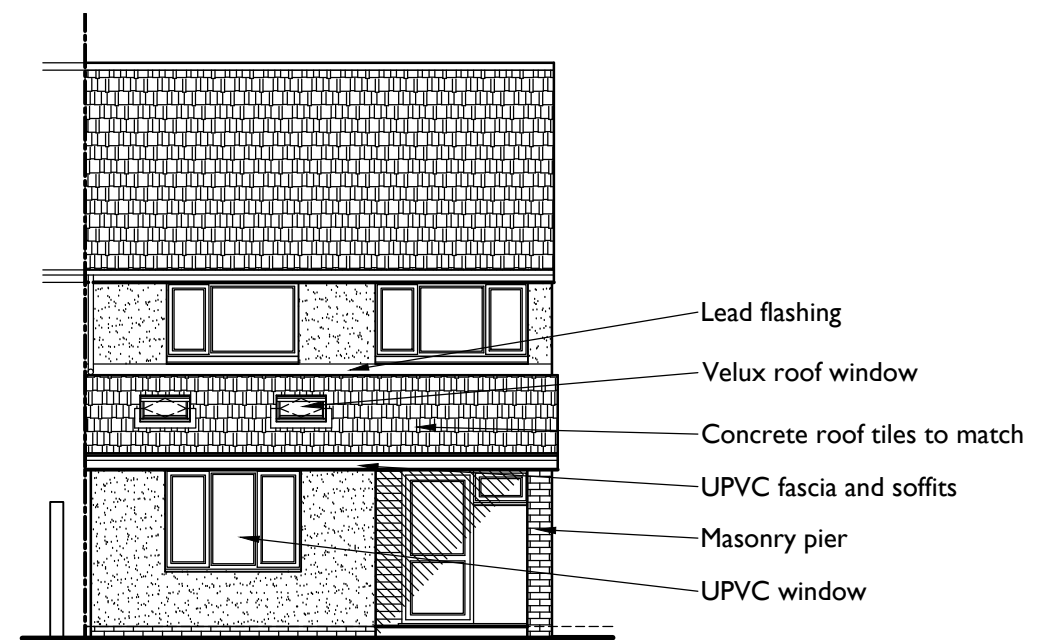

**PROPOSED REAR
ELEVATION** Scale 1:100

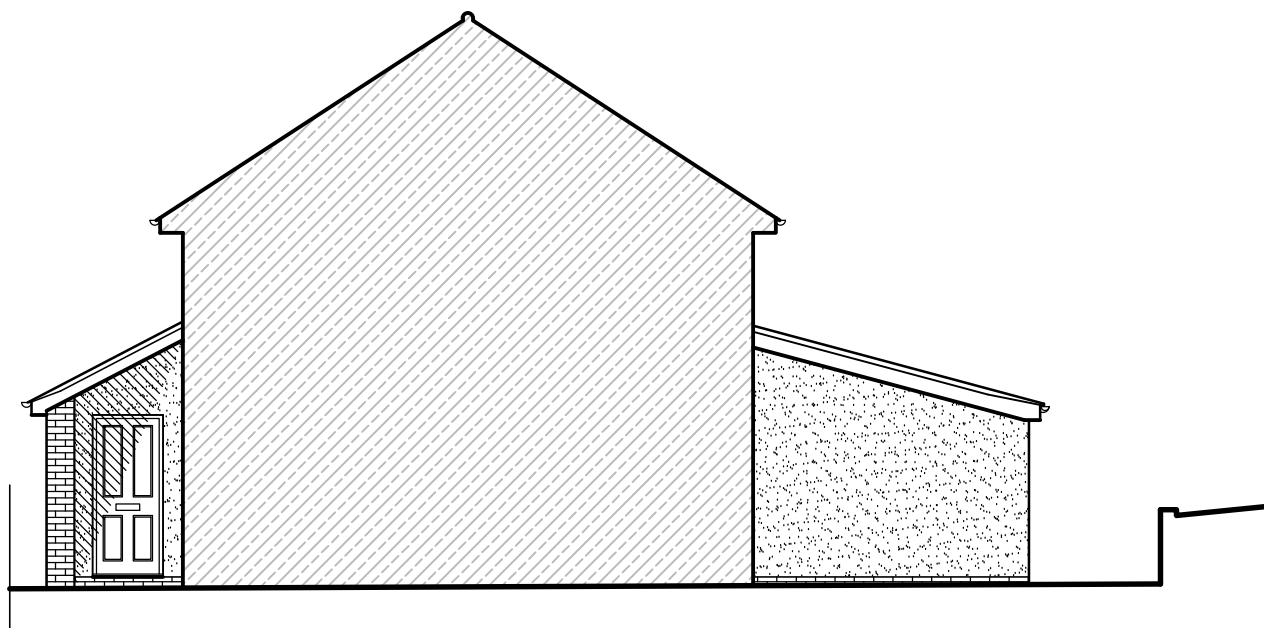

**PROPOSED SIDE
ELEVATION** Scale 1:100

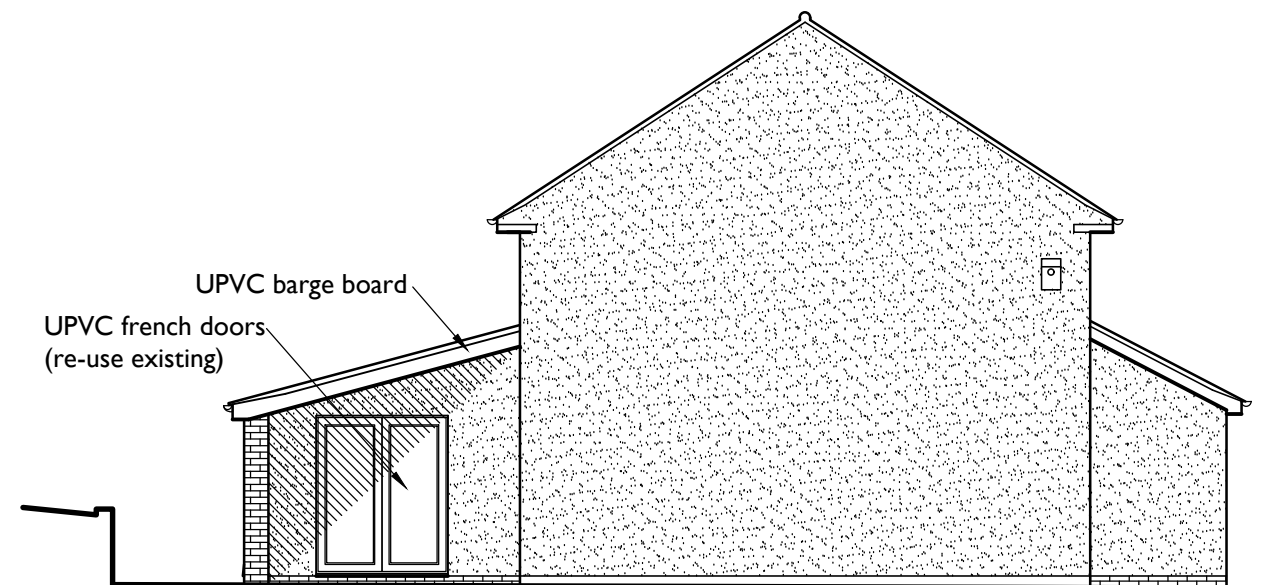

**PROPOSED SIDE
ELEVATION** Scale 1:100

	NOTES	REVISIONS	PROJECT NAME	DRAWING TITLE	DETAILS
			PROPOSED REAR EXTENSION 18 ITCHEN CLOSE, BETTWS NEWPORT NP20 7AL	PROPOSED ELEVATIONS	Job No. IC18 Drawing No. 05 Revision - Scale As shown Date JUN 26