
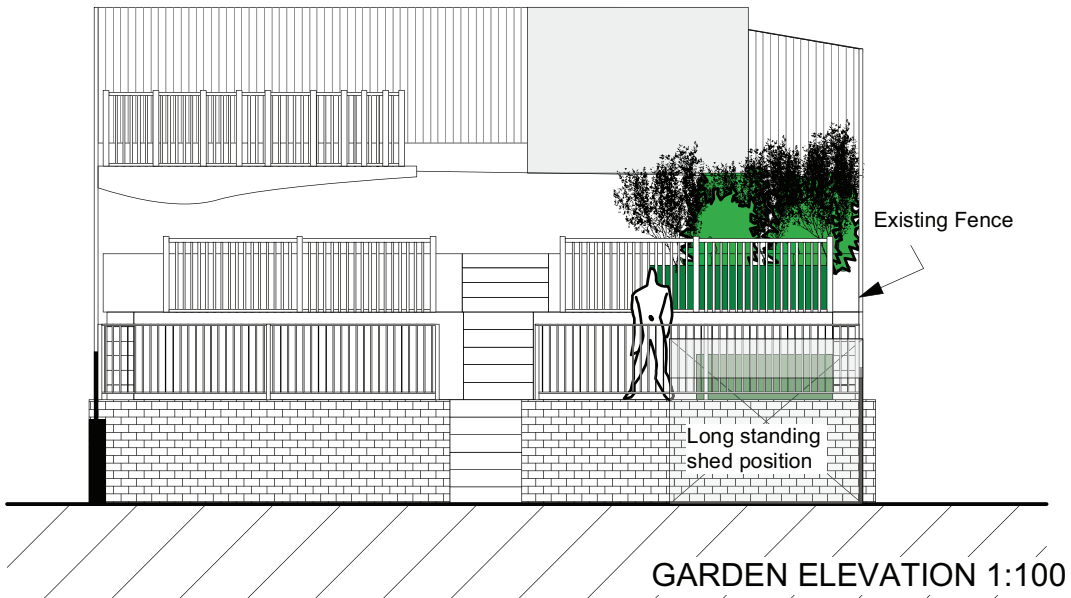
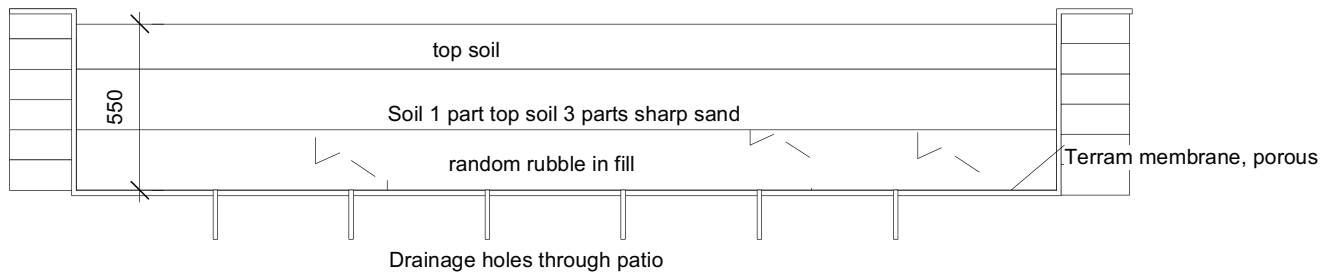


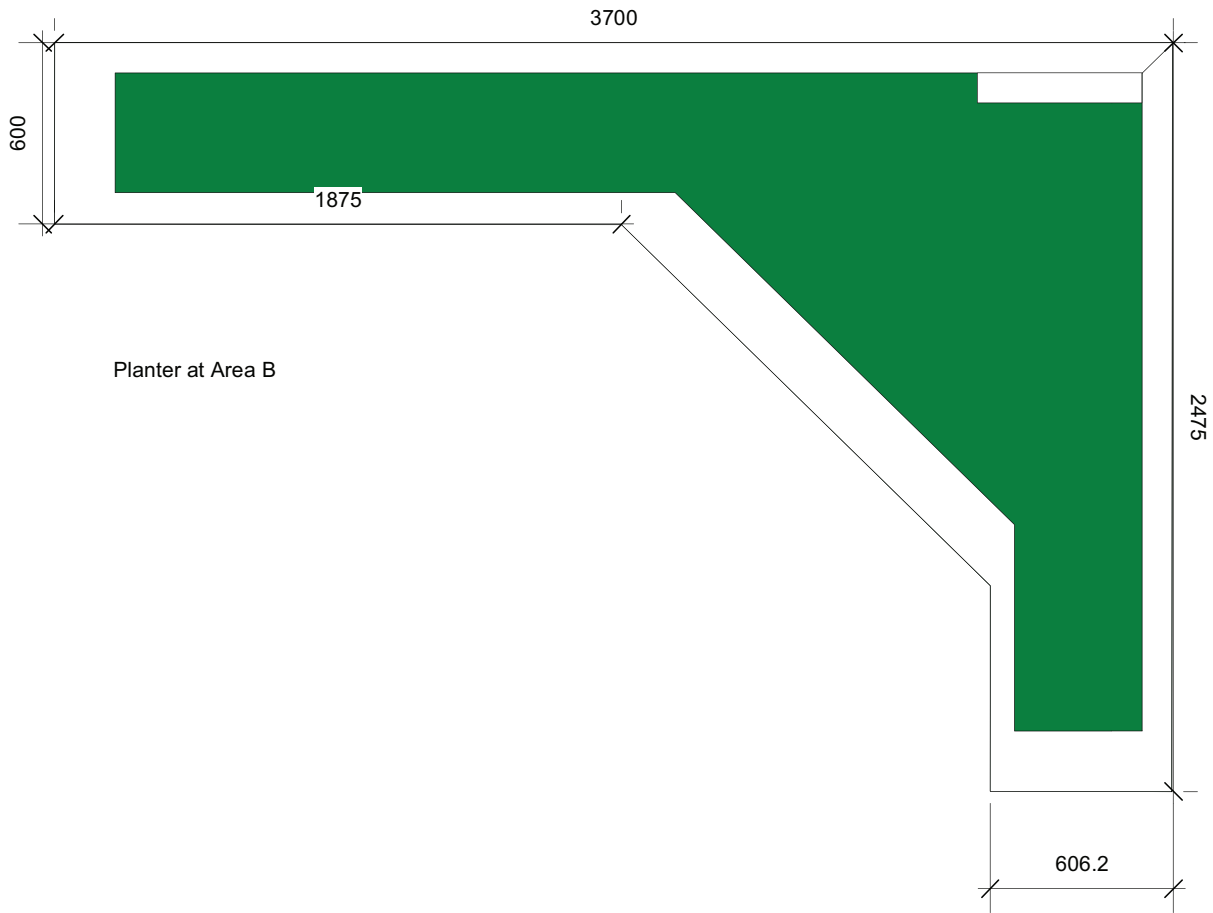

C. Garden Planters Added

 Skerryvore Designs Ltd skerryvoredesigns.co.uk Phone 01633 897922 Mobile 07816 934352 contact@skerryvoredesigns.co.uk	JOB	DRAWING	DRAWING No. SD991 03C
	TITLE 4 Pontymason Close, Rogerstone, Newport NP10 9HG	TITLE Details	SCALE 1:100 & 25 @ A3
			DATE Jan 2025