



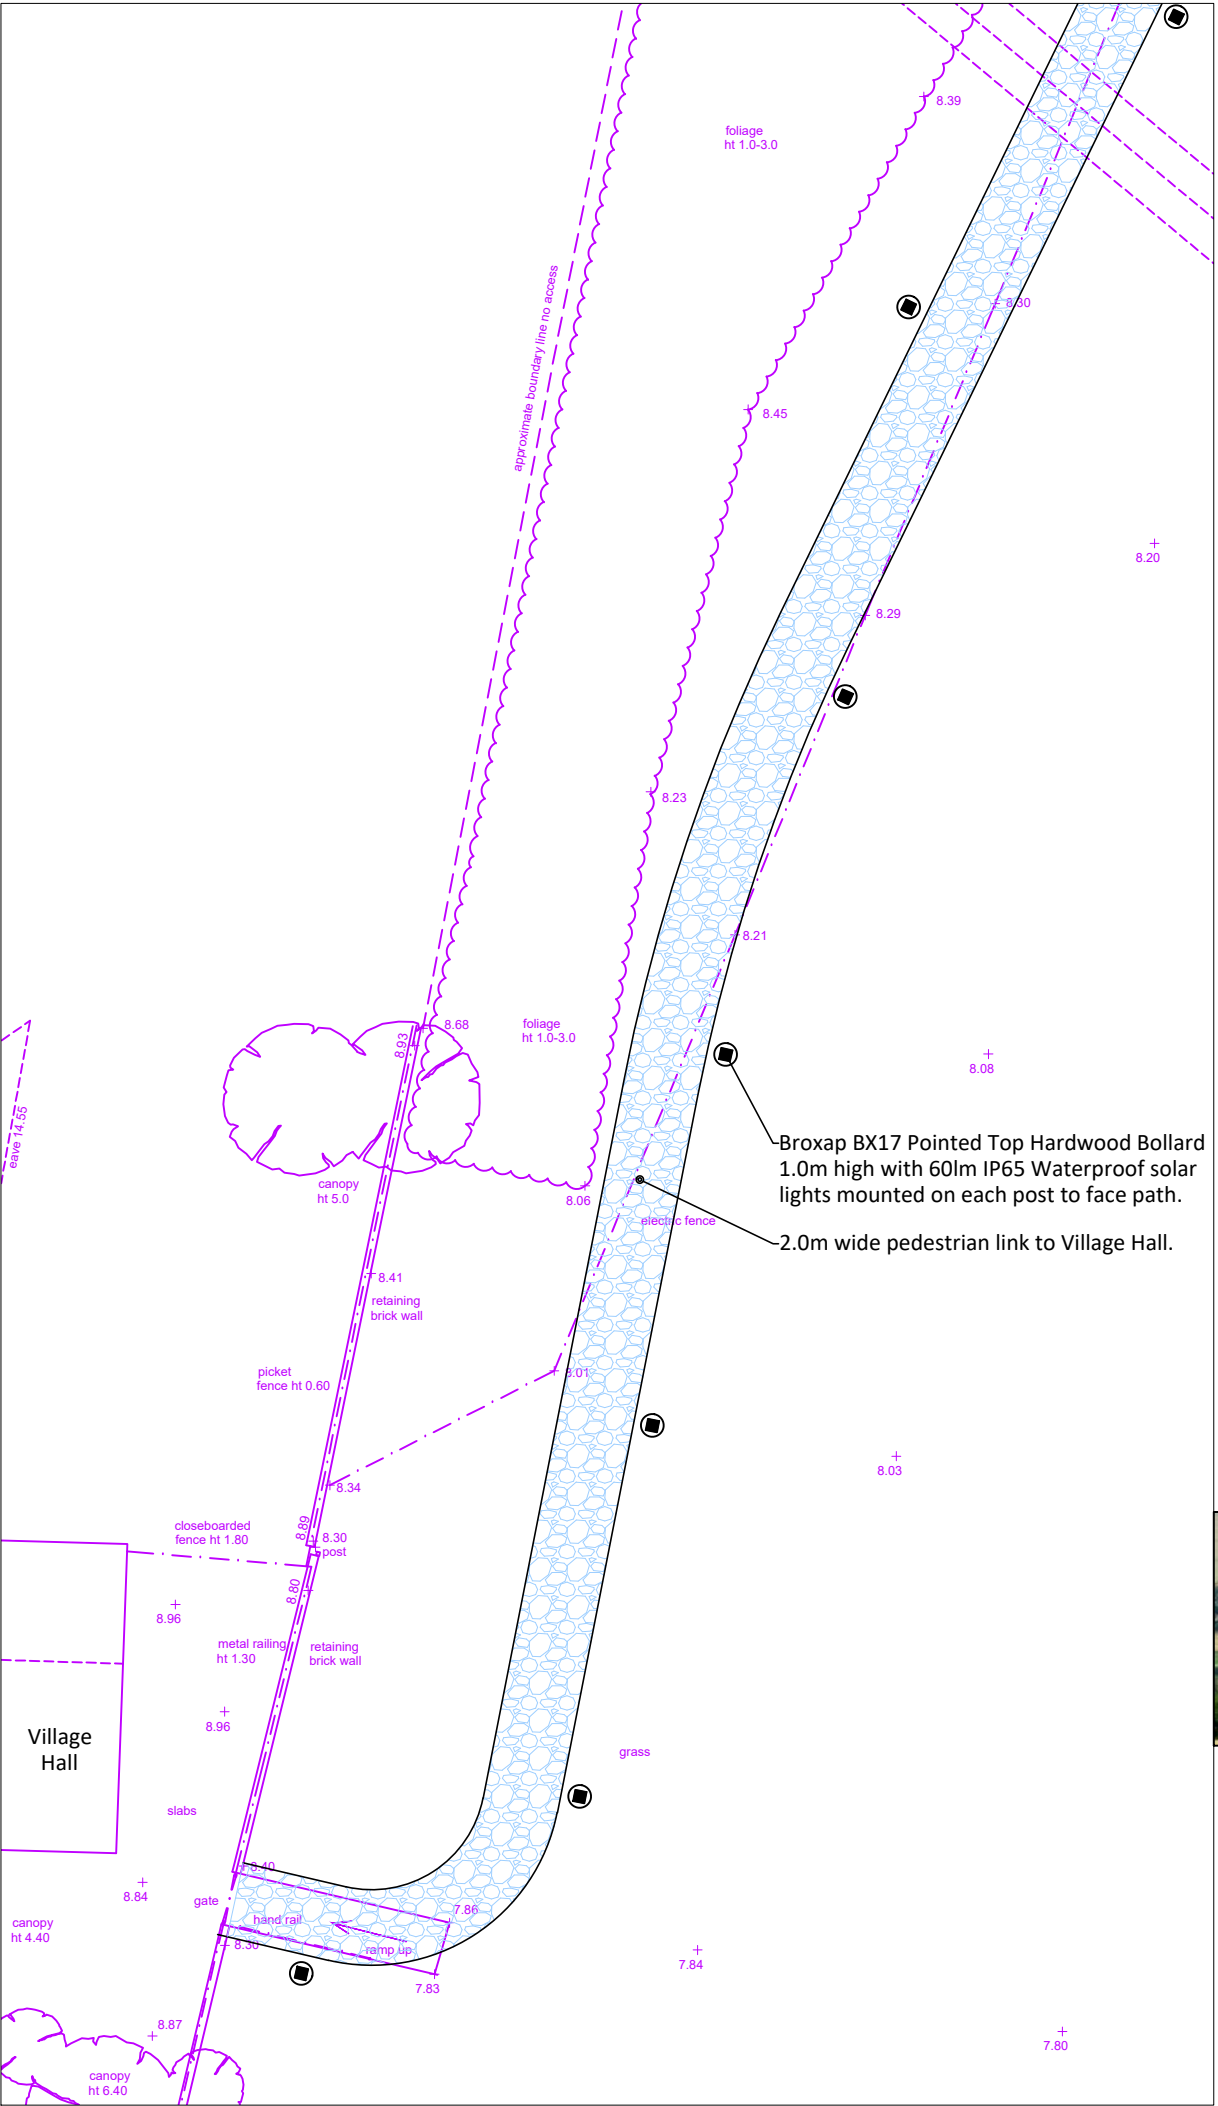

B	Timber bollard and solar light spec. added.	15.04.25	BJ
A	First issue	27.07.23	BJ
REV		DATE	INITIAL

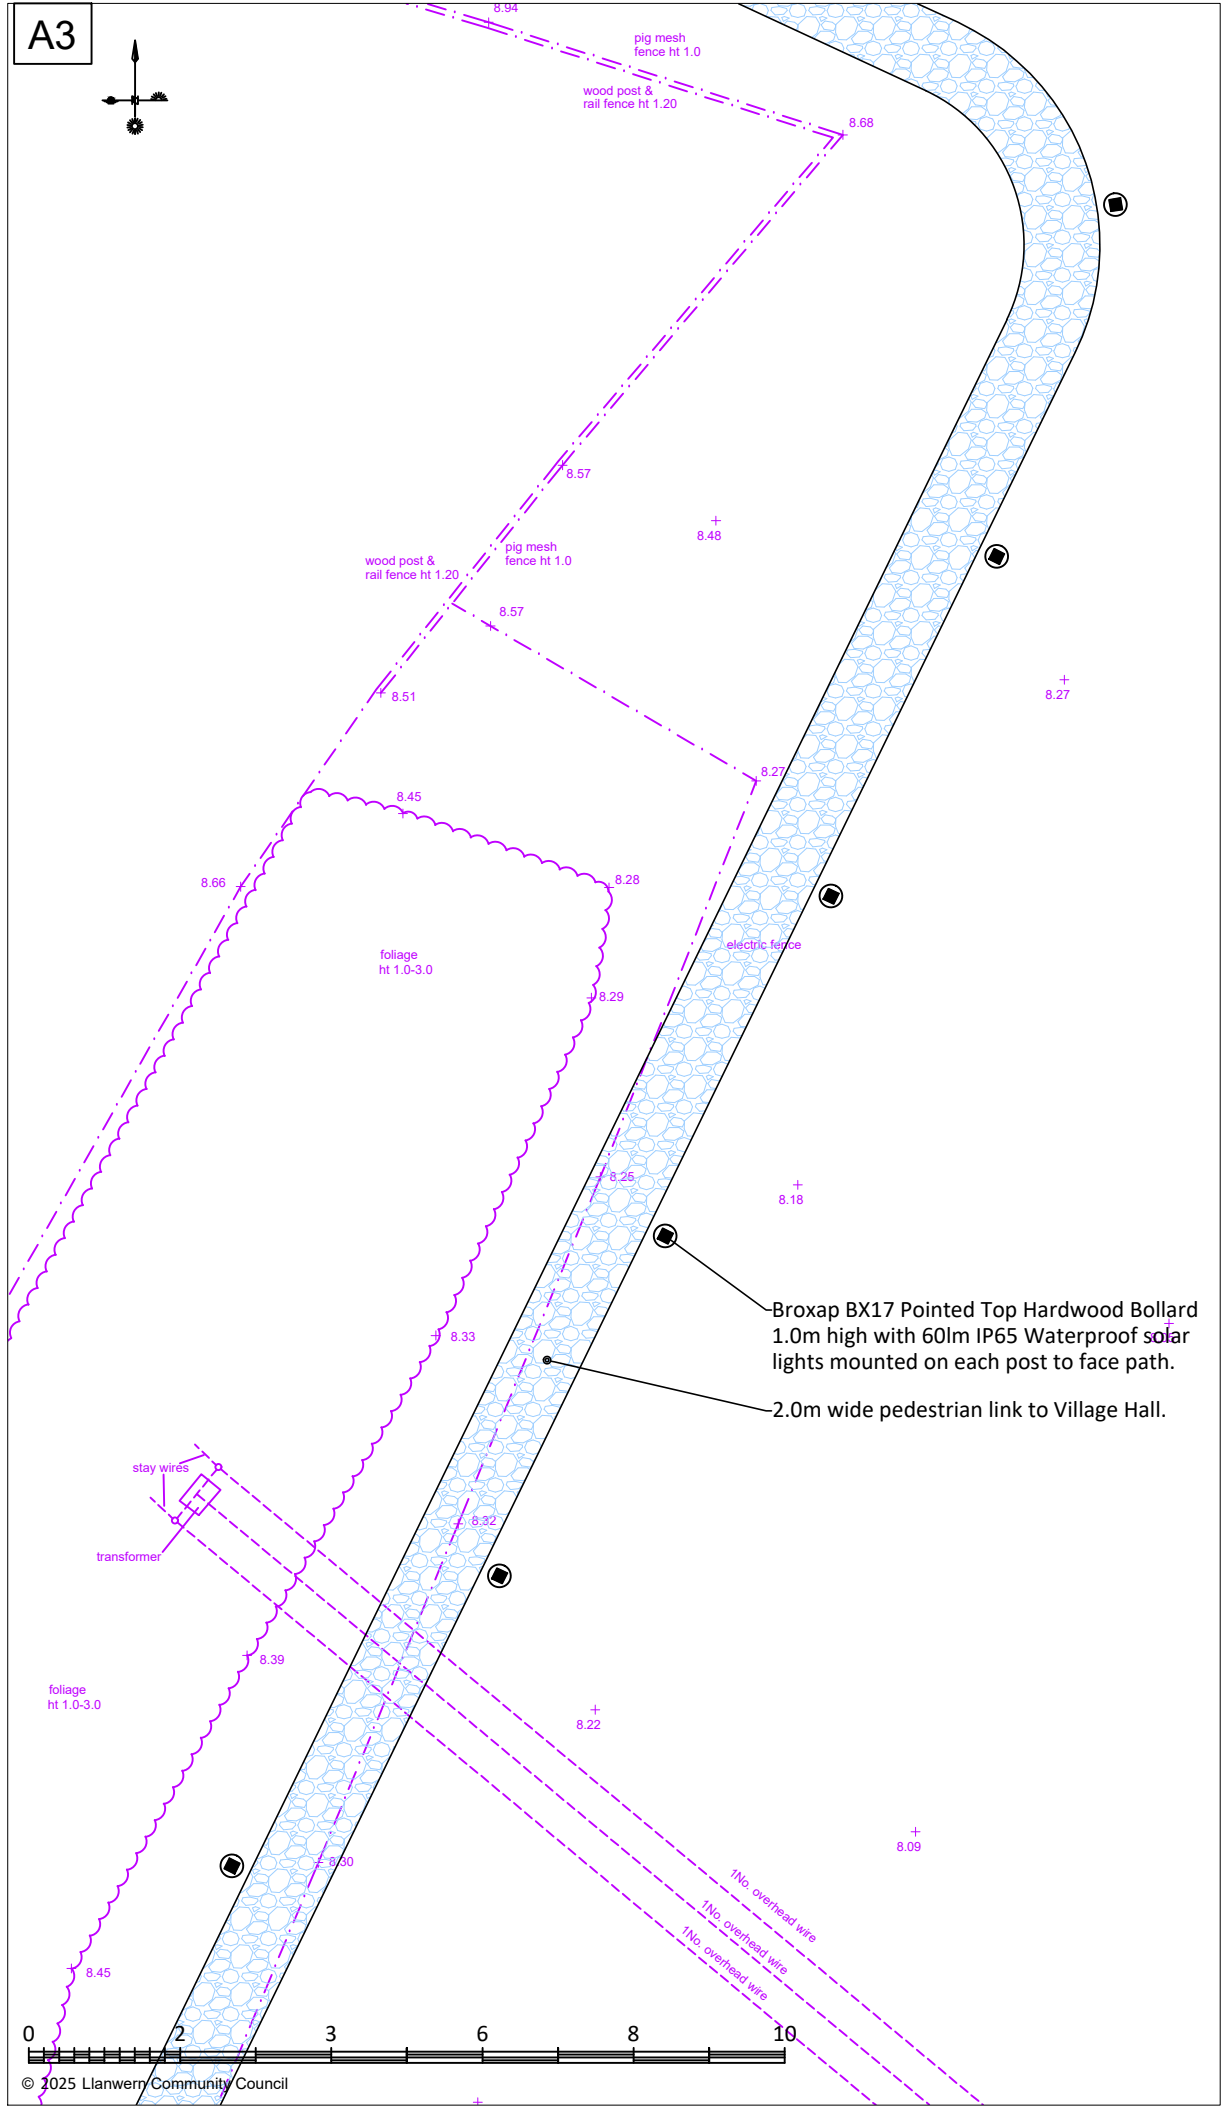

Llanwern Village

Llanwern Community Center
Car Park
Footpath Link - General Arrangement